



LEVEL MONITORING - RELATIVE SURVEY READINGS

Provider Details		Client Details		Risk Address	
Name:	MHN Ltd	Insurance Co.:		Occupier:	
Date of Issue:	11/8/22	Client Name:	Sedgwick	Address:	38 & 40 Holyrood Close
		Contact:		Address:	Reading
		Email:	sub_hub2@uk.sedgwick.com	Town:	
		Client Ref:	6898547	County:	
		Address:	8 Kings Court	Post Code:	RG4 6PZ
		Address:	30 The Green	Tel Home:	
		Town:	Kings Norton	Tel Work:	
		County:	Birmingham	Mobile:	
		Post Code:	RG4 6PZ	Other:	
		Other Email:		Other:	
Monitoring Details					
Instruction Date:	5/1/21				
First Reading Date:	21/01/2021				
Maximum No Visits:	17				
Anticipated Expiry Date:	May 2023				
Monitoring Int:	6 Weekly				

Target Date:															
Reading Date:				21/1/21	10/3/21	27/4/21	11/6/21	24/8/21	5/10/21	12/11/21	11/1/22	22/6/22	9/8/22		
Issue Date:				22/1/21	11/3/21	28/4/21	14/6/21	25/8/21	7/10/21	15/11/21	12/1/22	23/6/22	11/8/22		
Row No.	Point Name	X Co-ordinate	Y Co-ordinate	1	2	3	4	5	6	7	8	9	10	11	12
1		0.00	0.00												
2	1	0.00	-8.00	10.0000	10.0000	10.0000	10.0000	10.0000	10.0000	10.0000	10.0000	10.0000	10.0000		
3	2	0.00	-10.00	10.0048	10.0056	10.0055	10.0091	10.0093	10.0094	10.0091	10.0081	10.0090	10.0086		
4	3	6.00	-10.00	9.9596	9.9604	9.9611	9.9641	9.9638	9.9622	9.9624	9.9620	9.9633	9.9567		
5	4	6.00	-9.00	9.9580	9.9592	9.9601	9.9631	9.9627	9.9613	9.9617	9.9613	9.9628	9.9558		
6	5	7.60	-9.00	9.9372	9.9386	9.9398	9.9430	9.9423	9.9403	9.9408	9.9410	9.9420	9.9327		
7		7.60	0.00												
8	6	7.60	-12.00	9.9234	9.9257	9.9273	9.9305	9.9289	9.9256	9.9267	9.9280	9.9303	9.9167		
9	7	13.60	-12.00	9.9442	9.9476	9.9514	9.9548	9.9499	9.9456	9.9483	9.9505	9.9543	9.9361		
10		13.60	-11.00												
11	8	15.60	-11.00	9.9525	9.9549	9.9581	9.9613	9.9578	9.9553	9.9570	9.9579	9.9610	9.9500		
12		15.60	-7.50	9.9577	9.9602										
13	9A	15.60	-7.50			9.9613	9.9645	9.9619	9.9596	9.9612	9.9617	9.9650	9.9527		
14	10	15.60	-2.00	9.9793	9.9818	9.9845	9.9866	9.9855	9.9835	9.9850	9.9844	9.9881	9.9769		
15	11	8.20	-2.00	9.9579	9.9593	9.9613	9.9633	9.9628	9.9621	9.9635	9.9622	9.9632	9.9564		
16		7.60	-2.00												
17	12	7.60	0.00	9.9860	9.9874	9.9873	9.9894	9.9896	9.9902	9.9909	9.9893	9.9899	9.9809		
18	13	0.20	0.00	9.9788	9.9795	9.9794	9.9820	9.9824	9.9837	9.9830	9.9828	9.9832	9.9869		
19															
20															
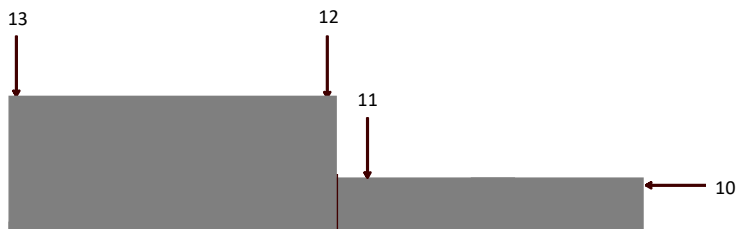

- 11/08/2022
No new concerns raised at recent visit.
- It was possible to install all stations within a common brickcourse. Therefore initial readings can be interpreted as Distortion

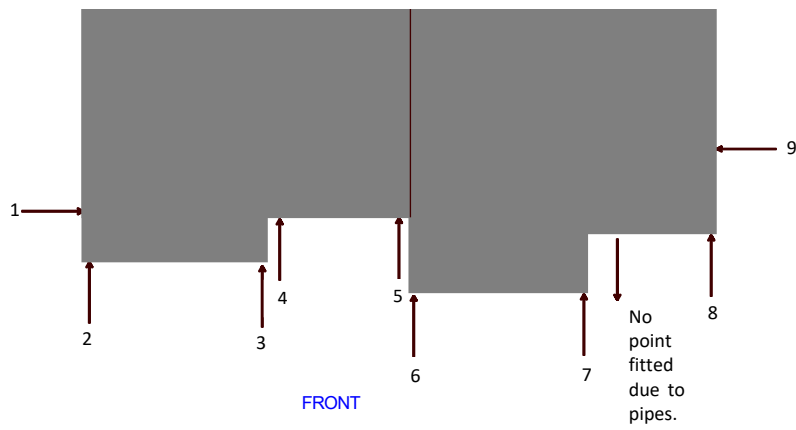


readings can be interpreted as Distortion Data.

- Readings have been made relative to level station 1 as requested. It has an assumed value of 10.0000m. If this is not appropriate, please advise if a deep datum is required?
- Further readings to be taken in Sept 22.

LEVEL MONITORING - RELATIVE MOVEMENT SKETCH

Client: Sedgwick

Client Ref: ####



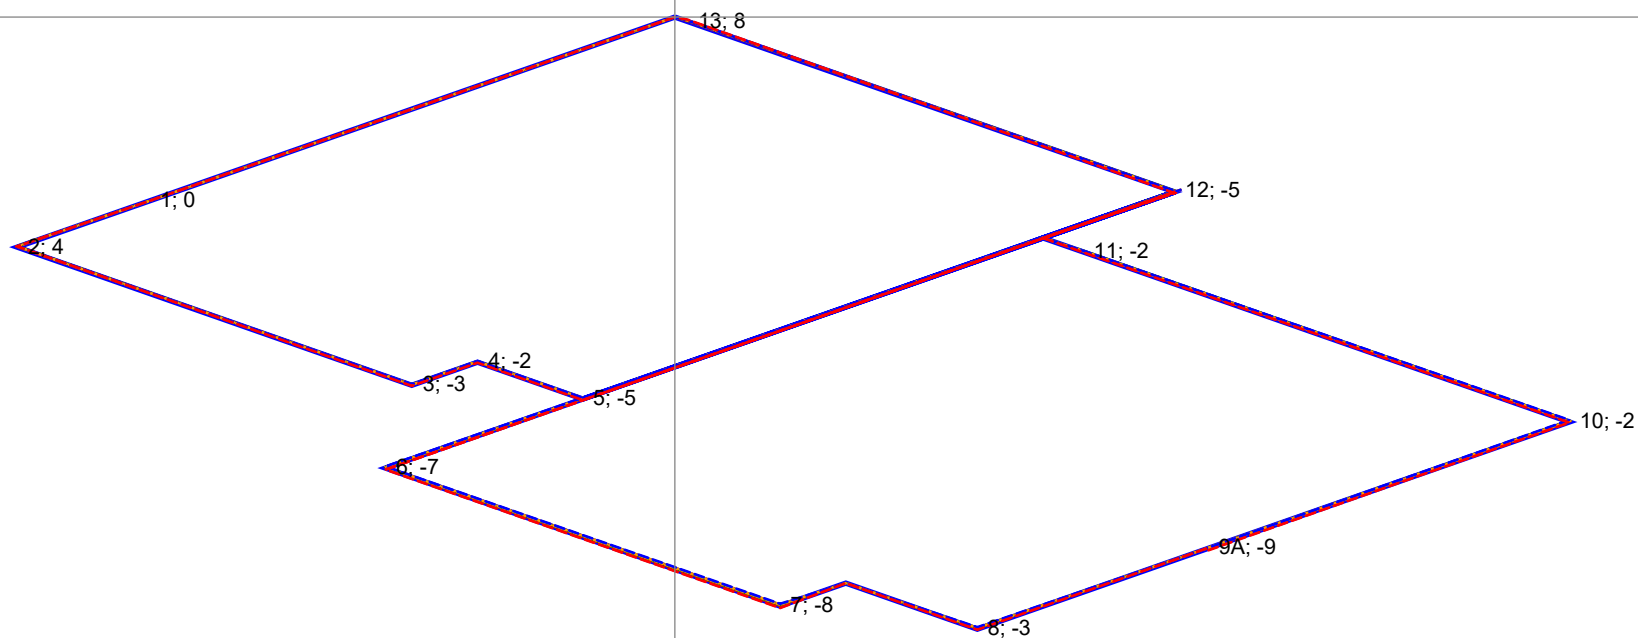


Datum Reading	Reading 1 (21/1/21)	Reading 2 (10/3/21)	Reading 3 (27/4/21)	Reading 4 (11/6/21)	Reading 5 (24/8/21)	Reading 6 (5/10/21)
Reading 7 (12/11/21)	Reading 8 (11/1/22)	Reading 9 (22/6/22)	Reading 10 (9/8/22)	Reading 11 (0/1/00)	Reading 12 (0/1/00)	

Notes:

Vertical distorted scale 1: 5

Point labels give level difference of last reading from original datum in mm.

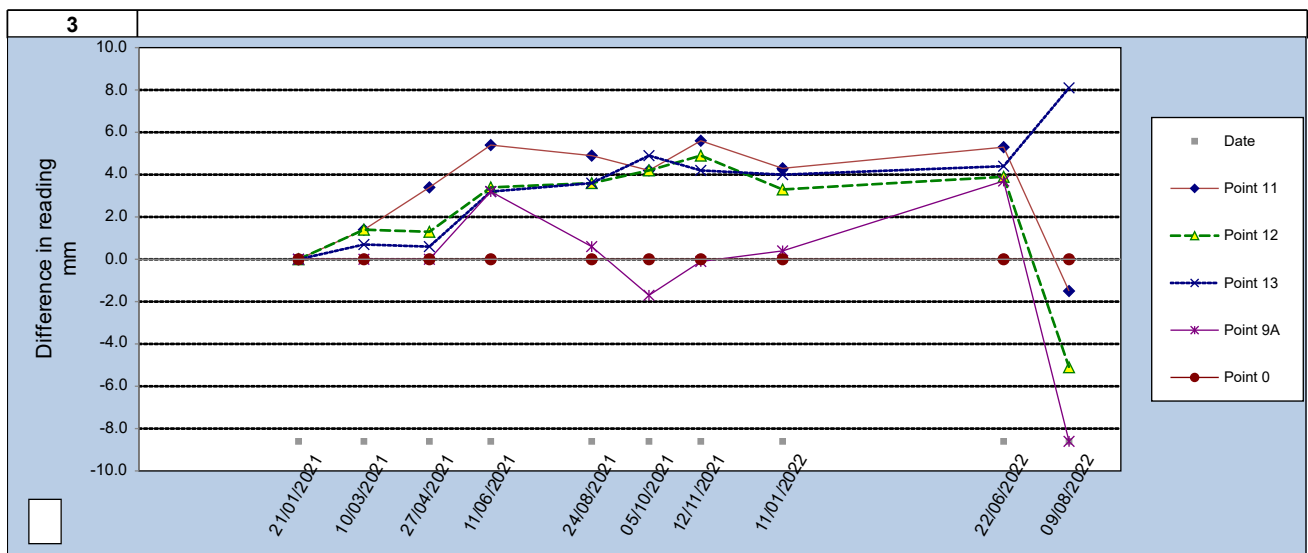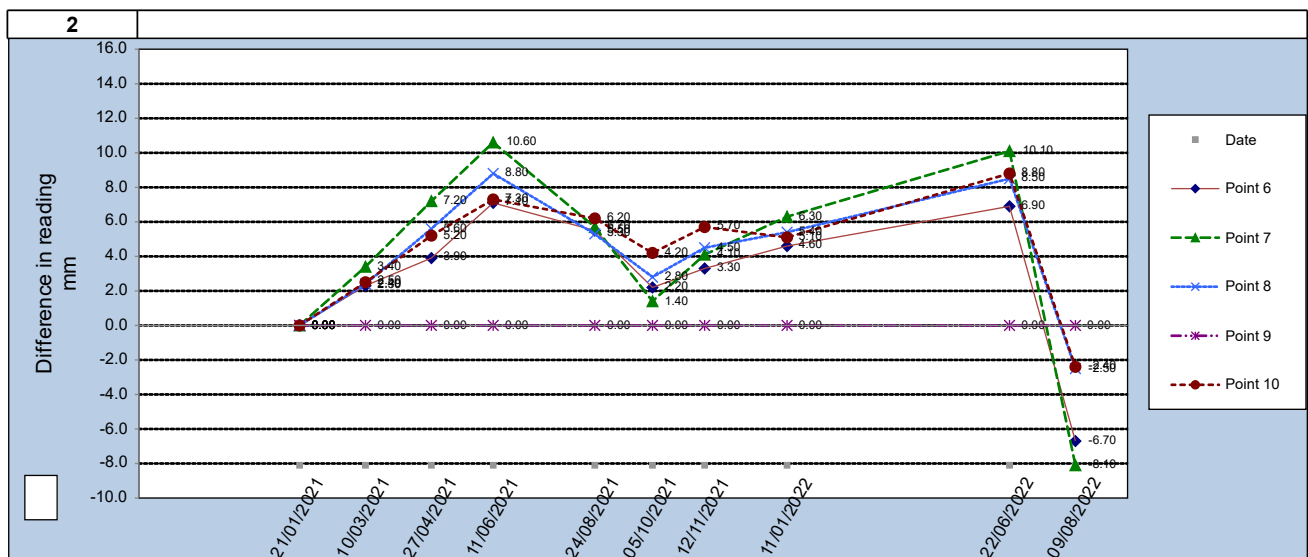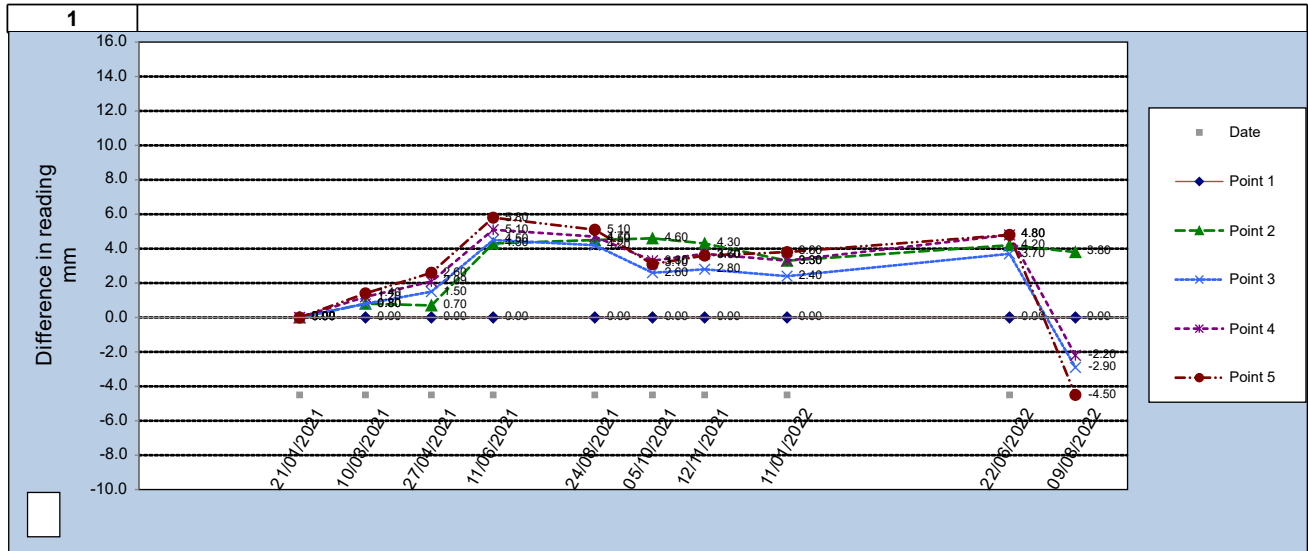

Standard Comments for selection in Readings and Sketch Worksheets
User may edit these as appropriate

Standard Comments	
No Comment	
Standard Comment 1	The Occupier expressed concerns
Standard Comment 2	The Occupier expressed no new concerns
Standard Comment 3	Standard Comment 3
Standard Comment 4	Standard Comment 4
Standard Comment 5	

Standard Bullet
●