


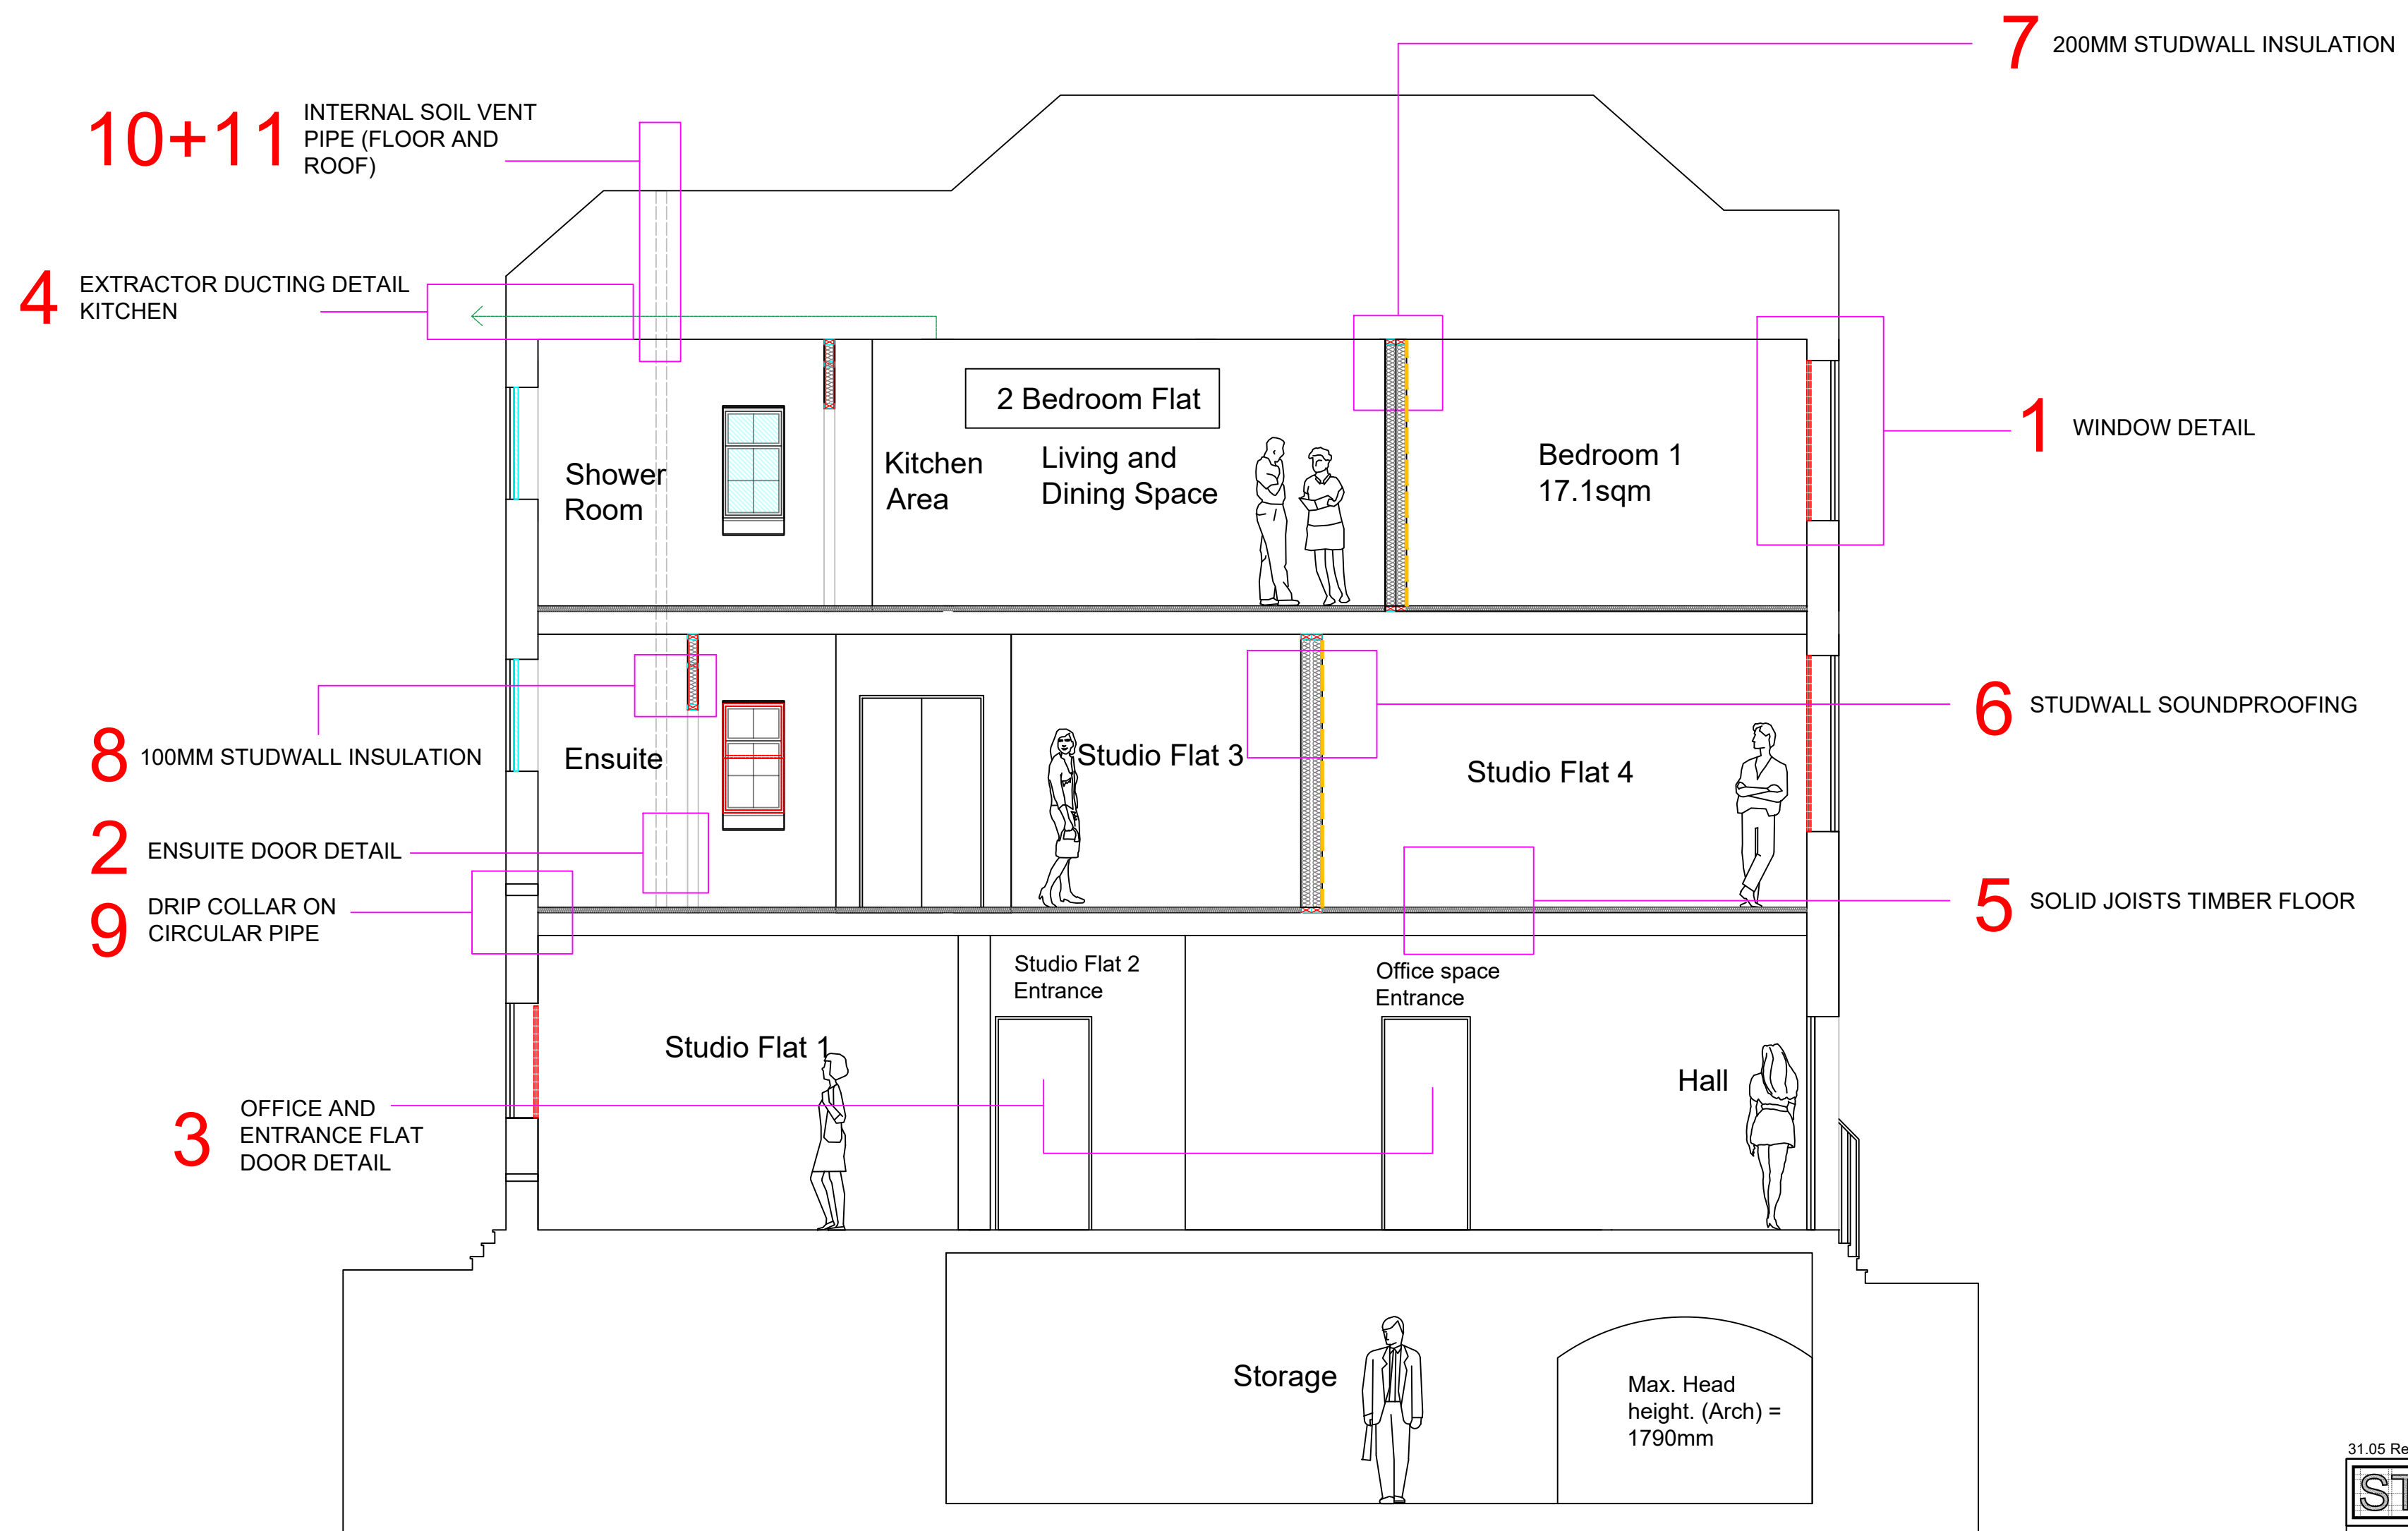

Section AA



- Installed internal secondary glazing
- Added internal film in ensuites for privacy
- Extractor ducting fan

31.05 RevA - Amended detailed layout		
STUDIOKAZAAD		
Status		
Planning		
This document and all information herein is confidential and the intellectual property of StudioKAZAAD. It is disclosed in confidence on terms that it will not be disclosed to any third party, used, sold, loaned, licensed, or reproduced in whole or in any part in any manner or form for manufacturing, tendering or for any other purpose without the written permission of StudioKAZAAD. The copyright is retained by StudioKAZAAD.		
© StudioKAZAAD		
Client		
RP		
Project		
90 London Street, Reading Change of Use - Listed Building Consent		
Title		
Proposed Detailed Section		
Drawn	Date:	Scale (at A2)
KO	May 2023	1:50
Dwg no.	Revision No.	
RG14SJ/PA15	A	