


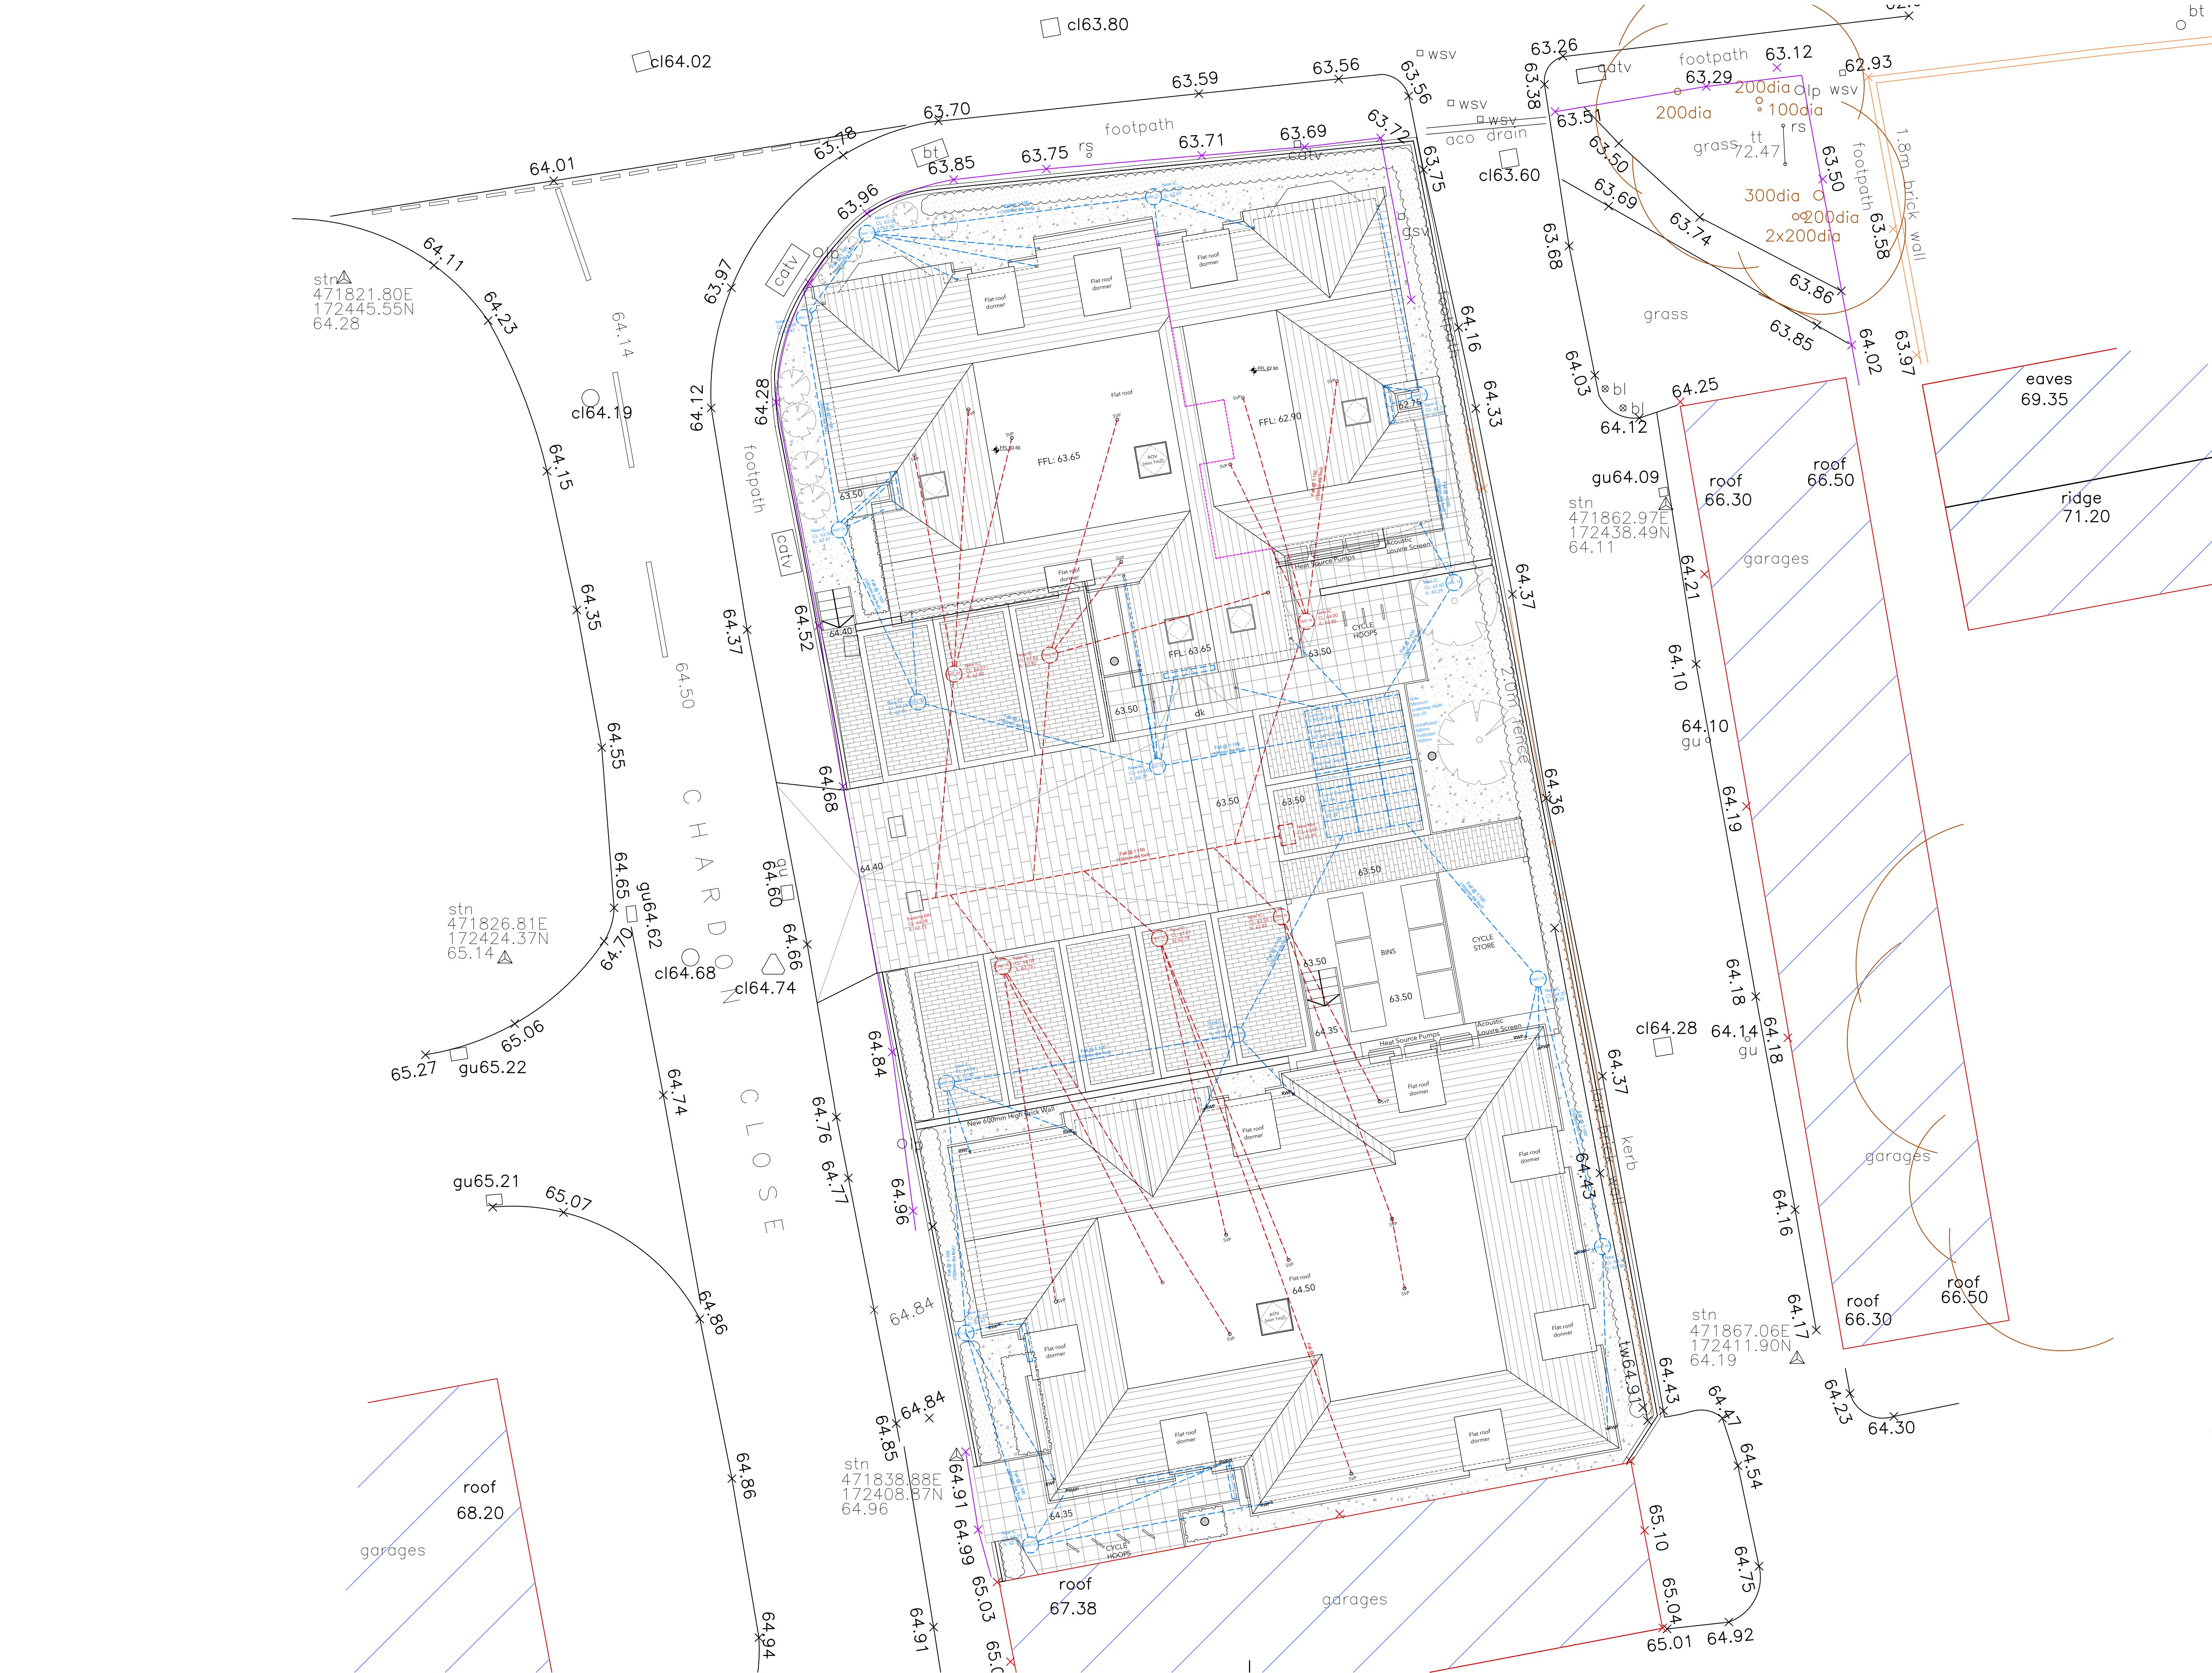

- KEY
- Foul Waste
 - Surface Water
 - CL Cover Level
 - IL Invert Level
 - 450Ø PPIC Inspection Chamber
 - Slot Drain

- PROPOSED FEATURES
- DECIDUOUS TREE
 - ORNAMENTAL SHRUBS
 - HEDGE
 - 600mm HIGH BRICK WALL (materials to match buildings)
 - CONCRETE SLAB PAVING (Marshalls Saxon, 450x450mm, buff colour)
 - CONCRETE BLOCK PAVING (Marshalls Tegula, mixed gauge stretcher brick harvest colour)
 - CONCRETE BLOCK PAVING (Marshalls Tegula, mixed gauge stretcher brick pennant grey colour)
 - GRAVEL (6-10mm buff colour chippings 30mm deep on 100mm Type 1 sub-base on terram 1000 membrane, with timber edge)
 - CONCRETE KERB (Marshalls conservation style 145mm wide)
 - CONCRETE KERB (Marshalls conservation style 500mm wide, laid flush)
 - DROP KERB
 - LOW ENERGY LIGHT BOLLARD

For exact details of plants and trees Refer to
Partridge Associates Landscape Proposals - 2031/2B

C	General Amendments	09.01.2023
B	General Amendments	04.01.2023
A	General Amendments	23.12.2022
No.	Description	Date

rs
studio

t. 02382 542011
e. info@rs-studio.co.uk
w. www.rs-studio.co.uk

Drawing Title:
Site Drainage
AS PROPOSED

Project Title:
Woodley Arms
Waldeck Street, Reading,
RG1 2RF

Drawing No.:

1559-GA-501

Date: December 2022

Scale: 1:100

Drawn: LM

Checked: RS

This drawing is the copyright of the company and must not be reproduced or used without permission. Annotated dimensions are to be taken in preference to scaled dimensions and site dimensions must be checked before work is commenced

Setting Out
AS PROPOSED
Scale 1:100

