


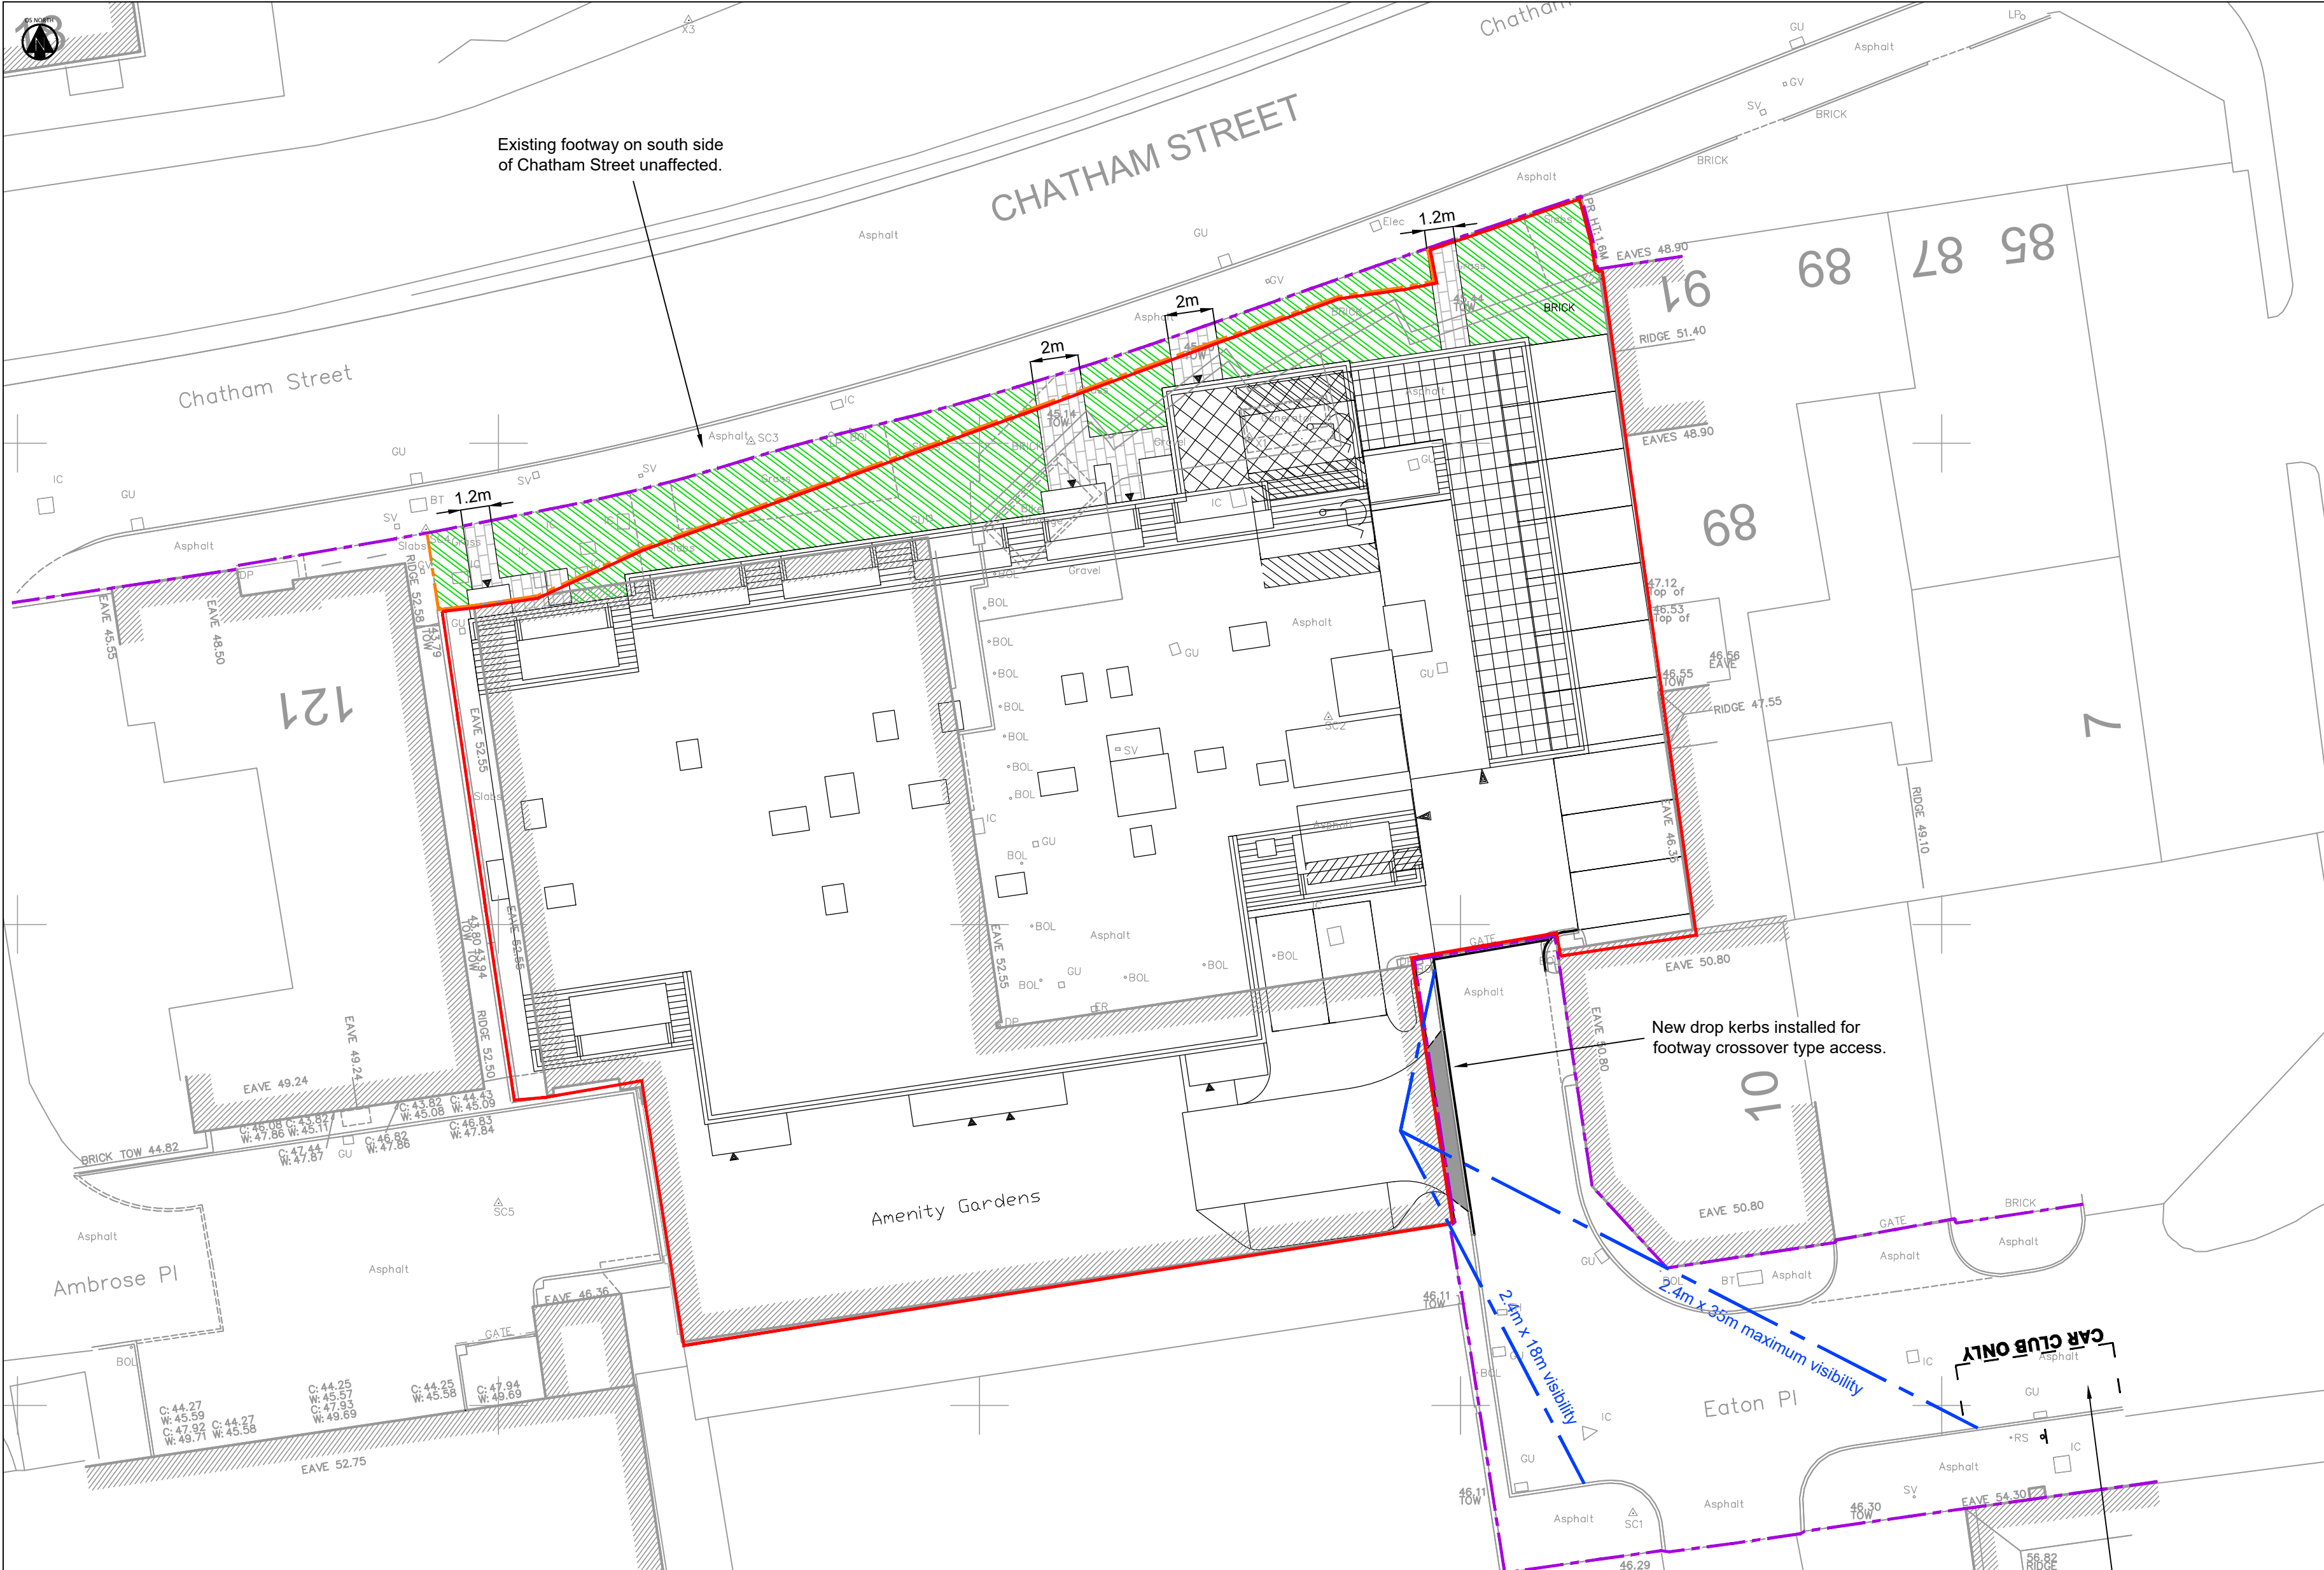

KEY

Extent of Reading Borough Council highway maintainable at the public expense.

Land dedicated to Reading Borough Council by way of S228.

New precast concrete kerb.

New precast concrete edging.

New vehicular crossover.

Linear block paving.
For details refer to Aspect drawings.

Landscaping.
For details refer to Aspect drawings.

NOTES

1. The site accesses and highway improvements General Arrangement is based on i_Transport consented plan ITB16212-GA-004 Rev C.

2. Topographical survey taken from Warner Surveys drawing number RT / 220 / 0534 / P / 000 / 1, dated May 2020.

3. All works shall be carried out to local authority standards for adoptable roads.

4. Planning application number: **210349/FUL**.

REVISIONS

P01	24/01/2022	First Issue.	JD	RJP	RJP
Rev	Date	Description	By	Ckd	App

Hydrock

OVER COURT BARN
OVER LANE
ALMONDSBURY
BRISTOL
BS32 4DF
t: +44 (0) 1454 619533
e: bristol@hydrock.com

CLIENT

ABRI

PROJECT

115 CHATHAM STREET,
READING

TITLE

GENERAL ARRANGEMENT

HYDROCK PROJECT NO.	SCALE @ A2
C-19411-C	1 : 200

STATUS DESCRIPTION	STATUS
INFORMATION	S2
DRAWING NO. (PROJECT CODE-ORIGINATOR-ZONE-LEVEL-TYPE-ROLE-NUMBER)	REVISION
19411-HYD-XX-XX-DR-D-0100	P01