



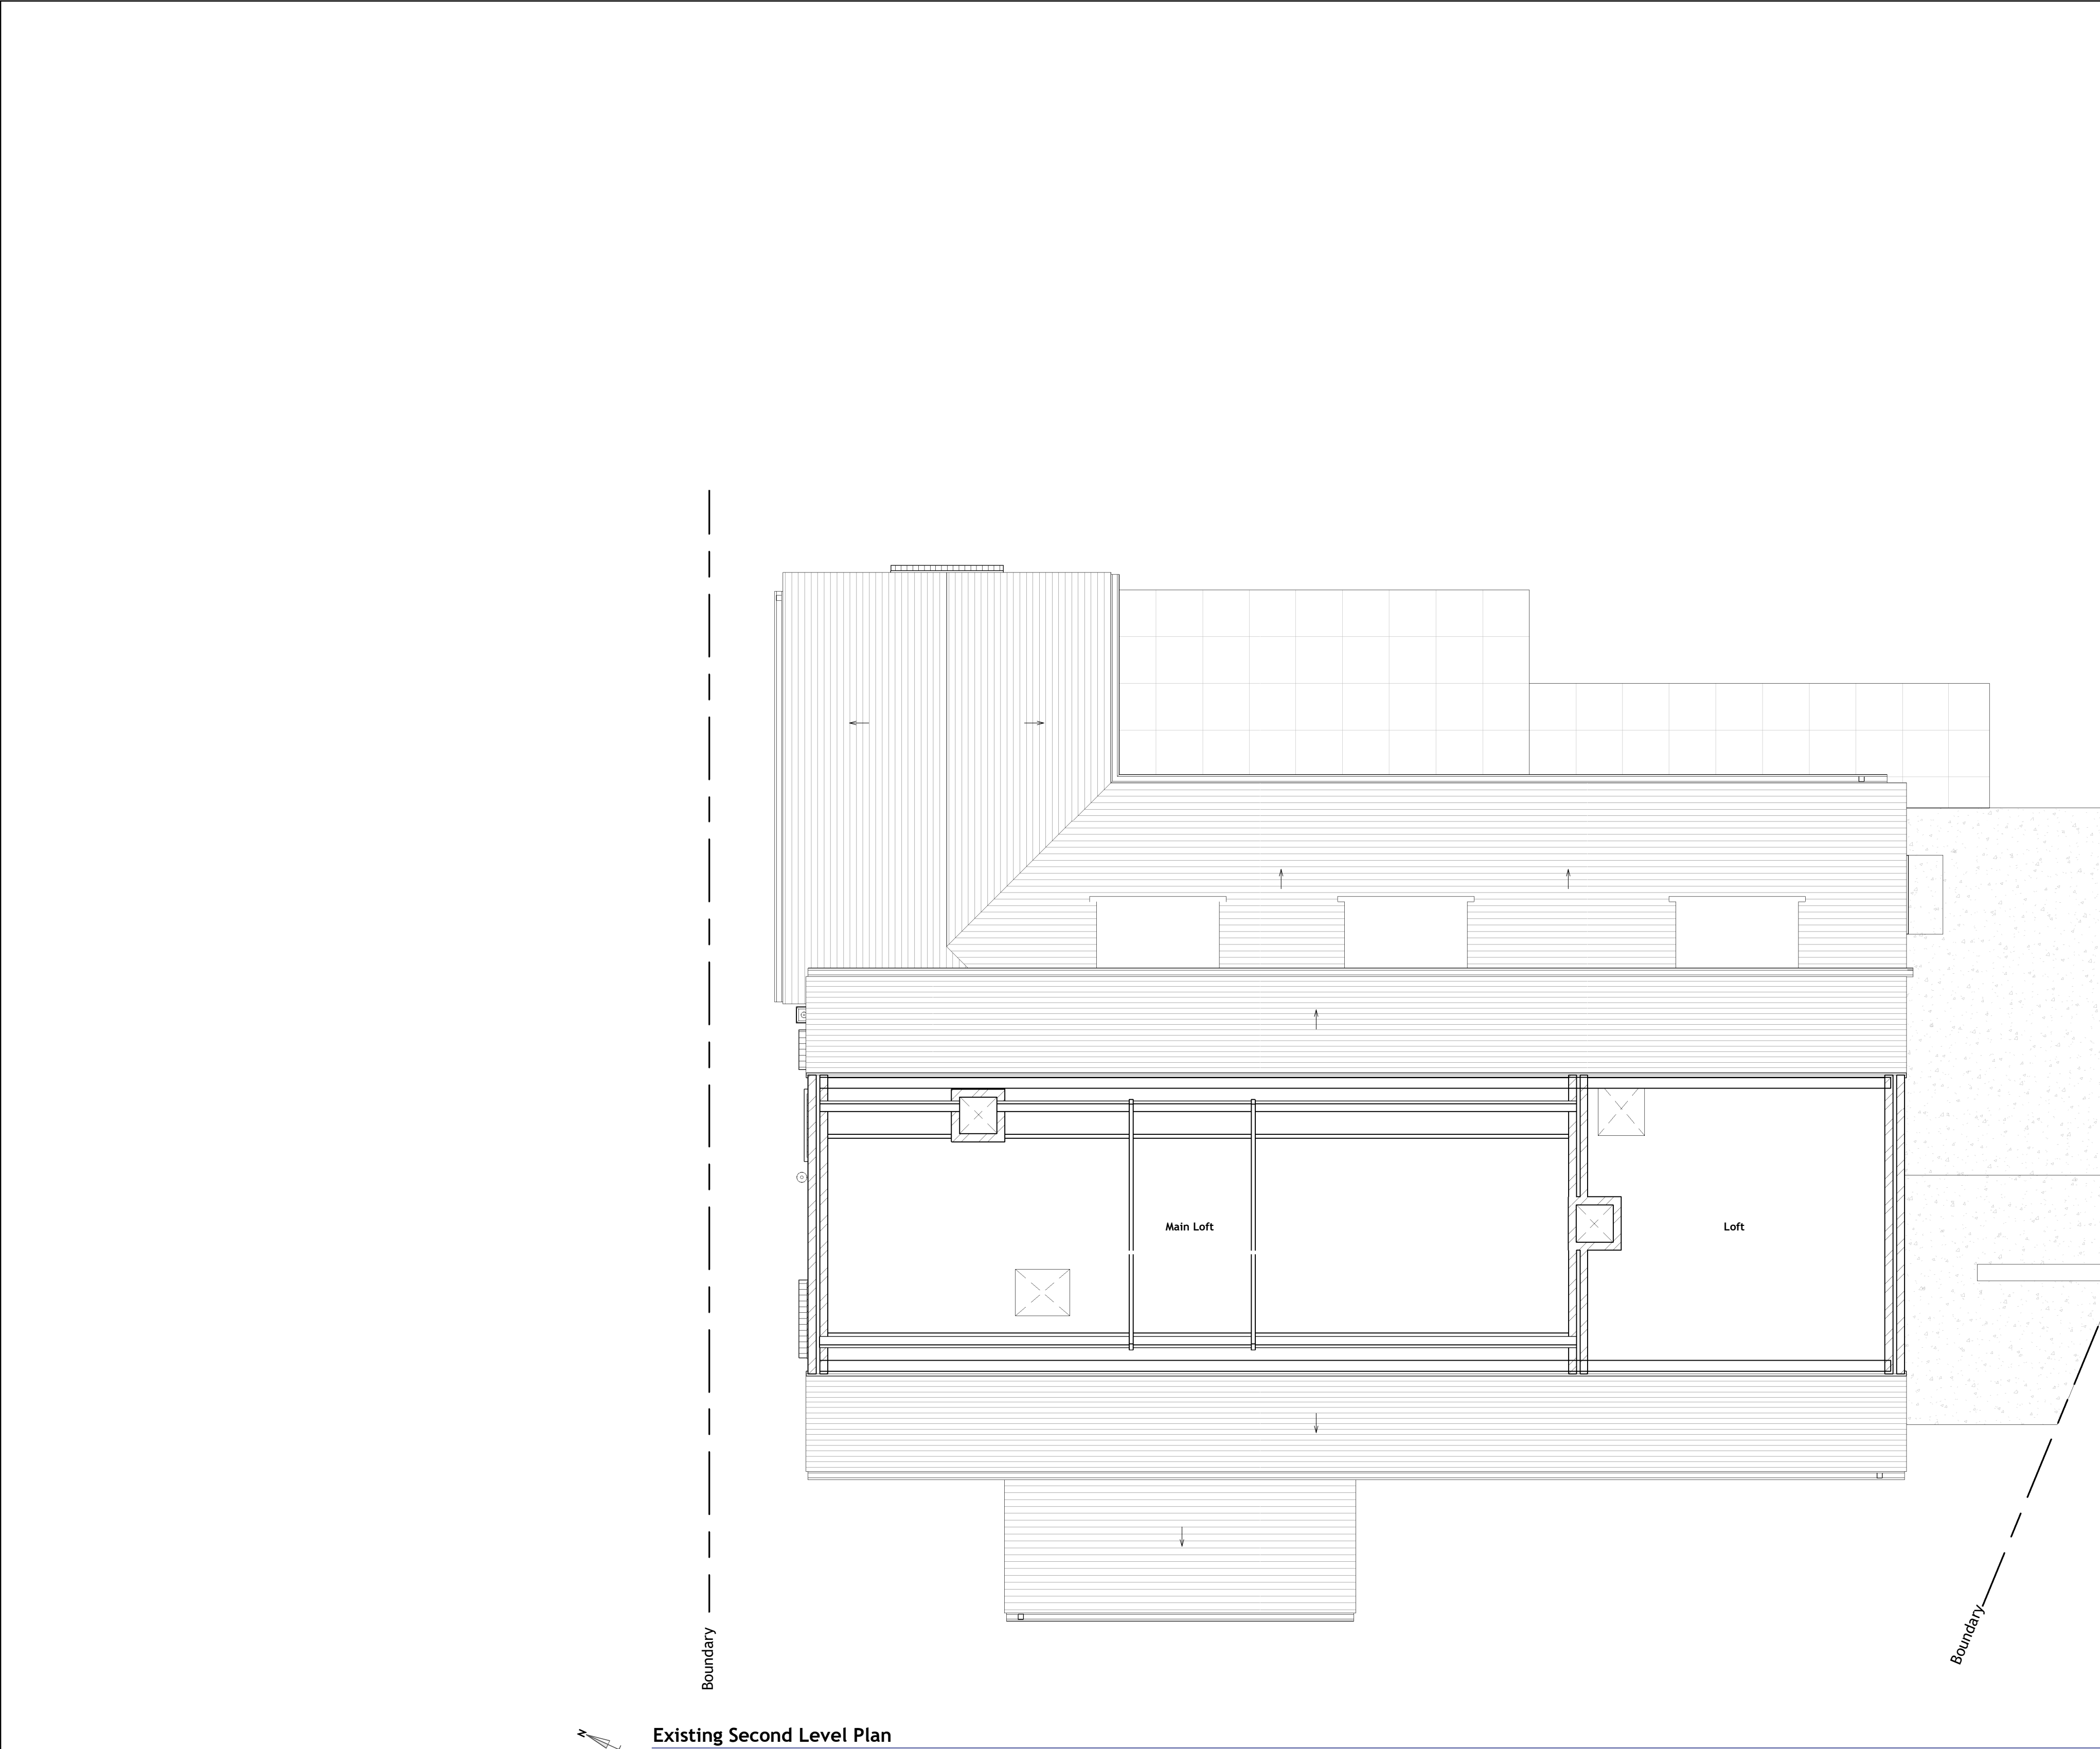

Existing Second Level Plan
General Arrangement | 02-FFL | Scale 1 : 50

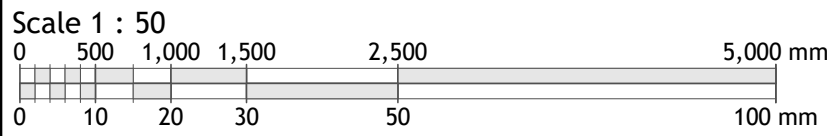

Copyright © 2021 Michael Aubrey Partnership Ltd. (MAPL)

- Sheet Notes
- a. the drawing is copyright protected and may not be used, reproduced or relied upon by any third party except as explicitly agreed by MAPL
 - b. all dimensions are in millimetres unless noted otherwise
 - c. all measurements must be obtained from stated dimensions only and not be scaled off except for Local Authority Planning application purposes
 - d. all drawings must be read in conjunction with all other project drawings and any discrepancies reported immediately for clarification
 - e. full schedules, specification notes and legends are located on drawings numbered '900' to '999' (900 series)

0	11.10.2021	JMR	First Issue	
Rev	Date	By	Description	



michael aubrey
partnership

• 0118 962 9666 • www.mapl.co.uk

Client

Mr. & Mrs. Lancaster

Project Address

47 Coley Avenue,
Reading, Berkshire. RG1 6LL

Project Description

Two Storey Front Extension &
Loft Conversion

Sheet Title

Plans - Second Level - Existing
GA

Sheet Ref.	MAP-C4185-131	Rev.	0
------------	---------------	------	---

Project Ref.	C4185	Date	11.10.2021
--------------	-------	------	------------

Drawn by	Author	Checked by	Checker
----------	--------	------------	---------

Scale	1 : 50	Sheet Size	A1
-------	--------	------------	----

11/10/2021 11:29:25