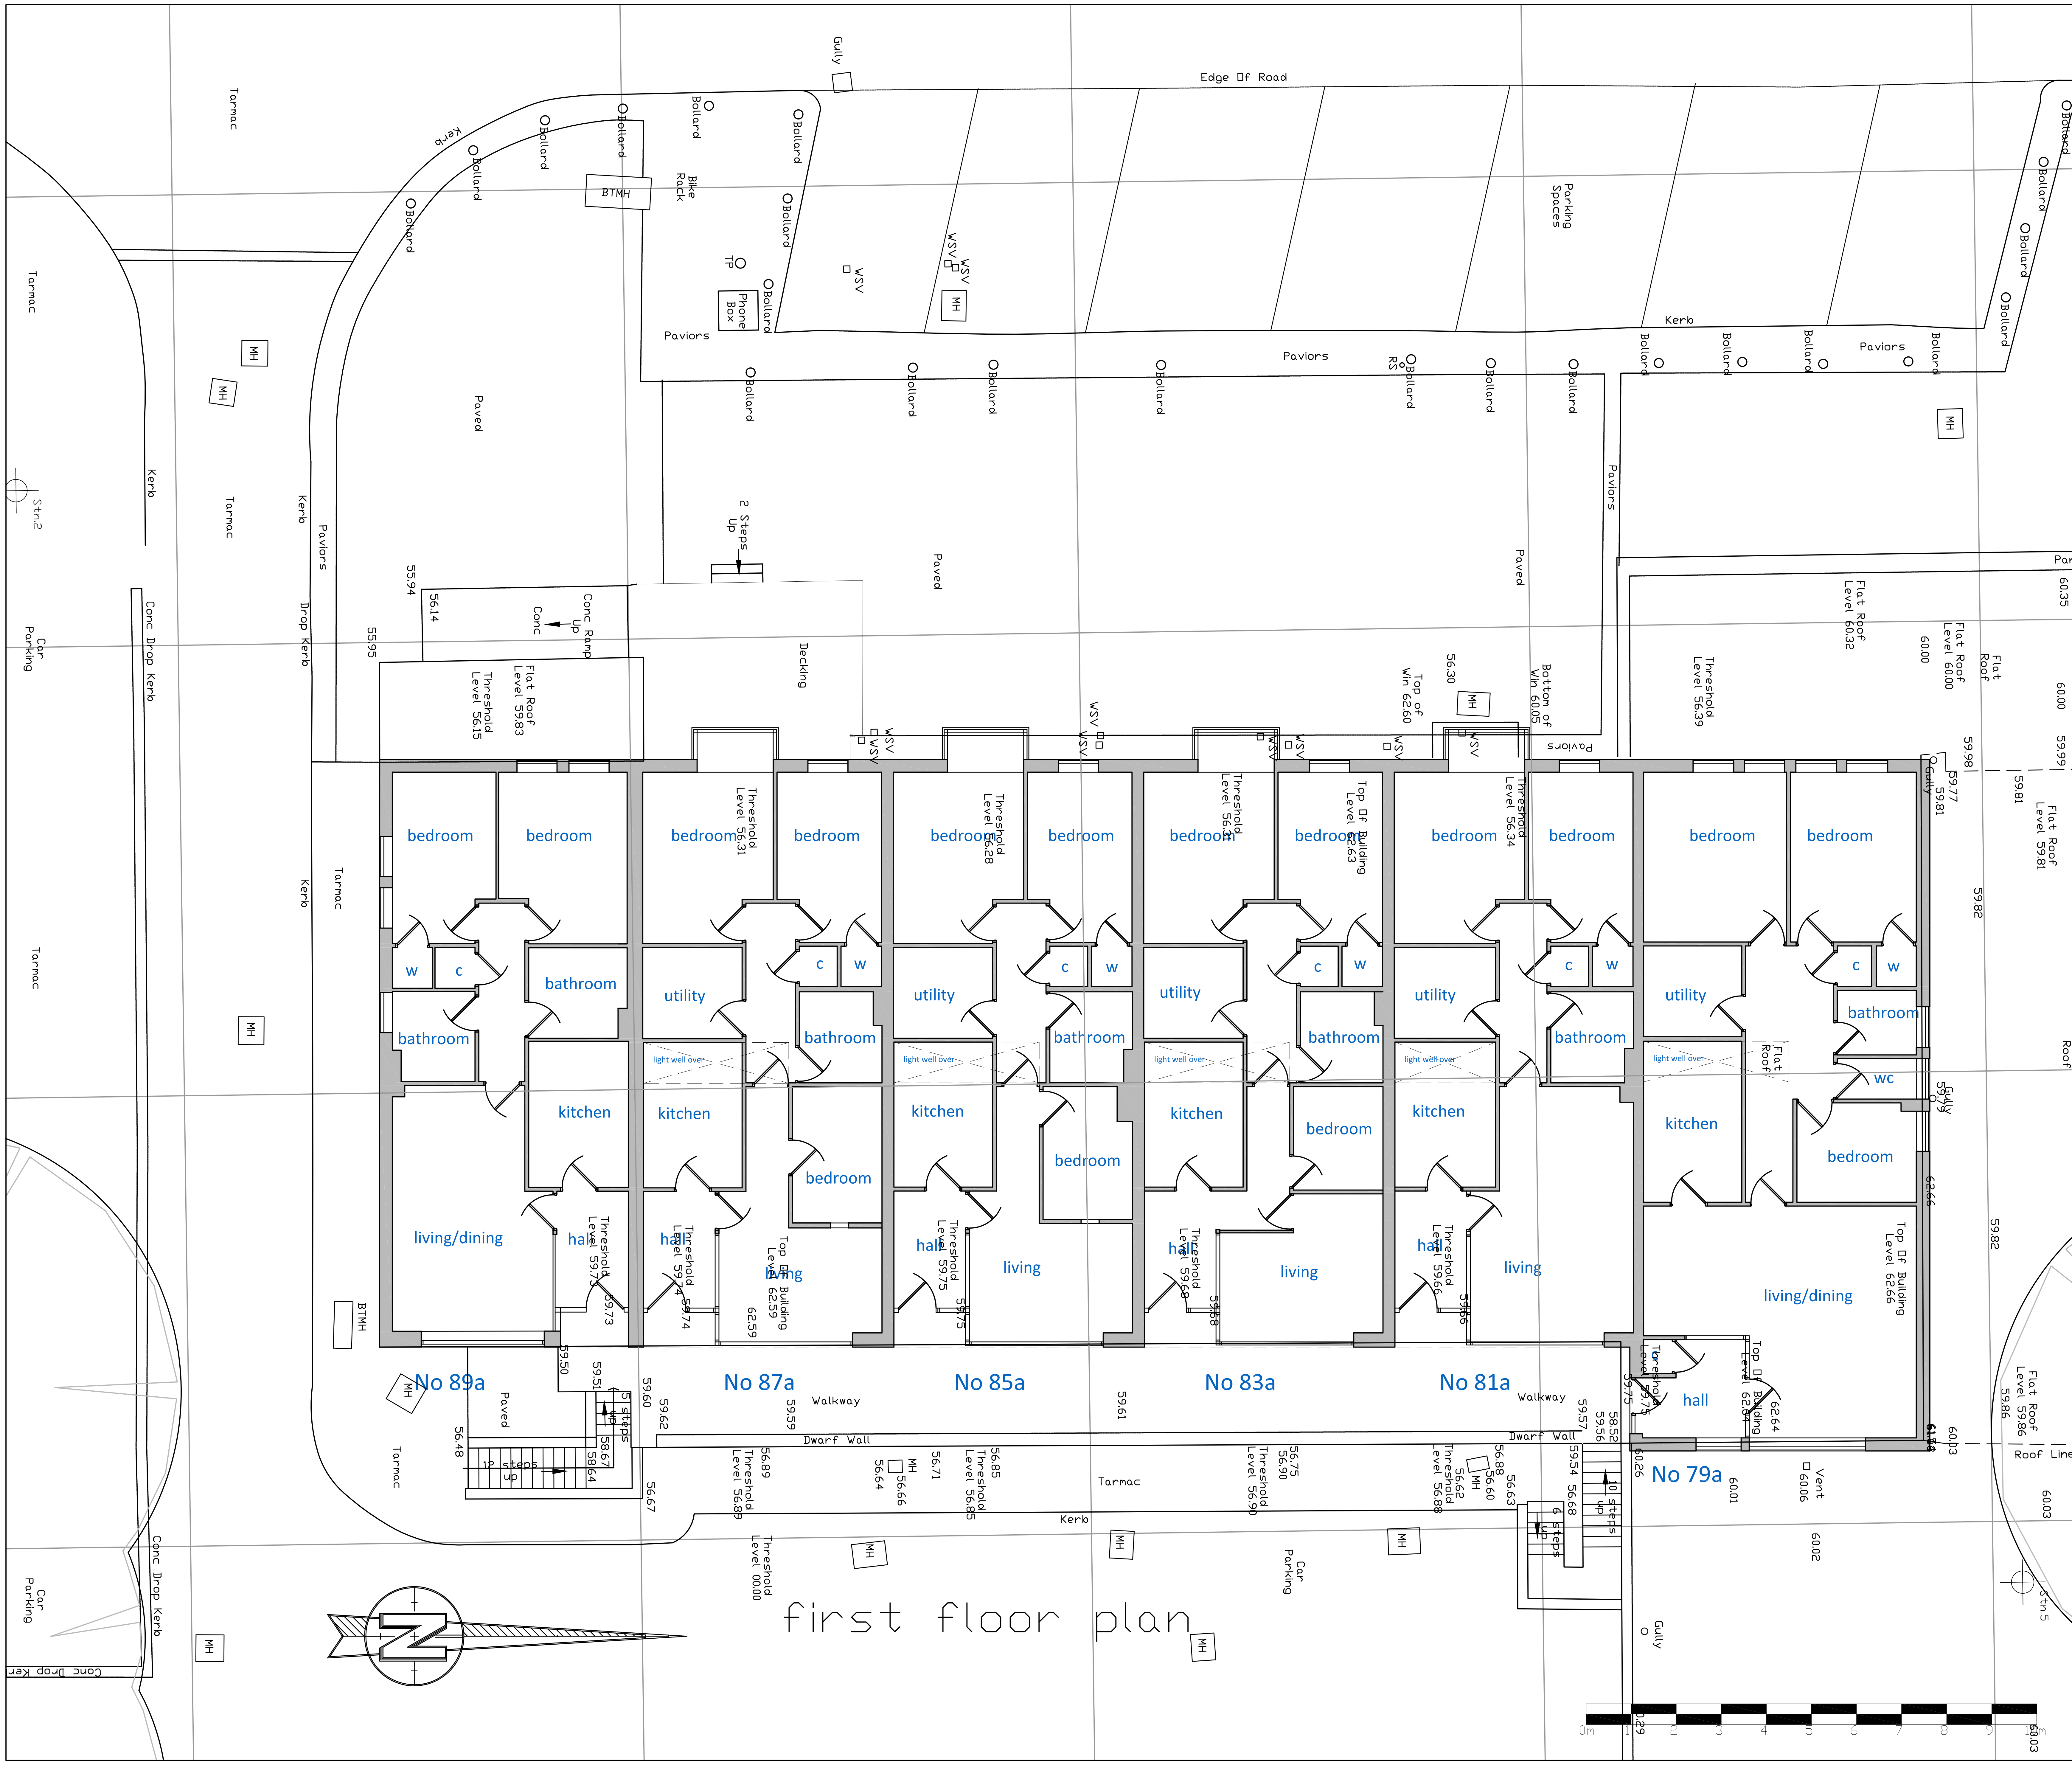

No.	Revision	Date
-	-	-

Project
Proposals for a vertical extension to existing building to create 2No additional floors of 12No new apartments over existing block of apartments at first floor and commercial units at ground floor
at 79-89 & 79a-89a Northumberland Avenue, Reading

for Glenmore Enterprises

Title
First floor plan to show Residential units
EXISTING

Scale: 1:100 @ A2
Date: August 2022

Drawing No:
NAR-:005 Rev -

RMDL
RAMMURTI DESIGN LTD
ARCHITECTURAL & PLANNING SERVICES
268 TILEHURST ROAD, READING RG30 2NE
TEL/FAX:01189510628 MOB:07799883574