
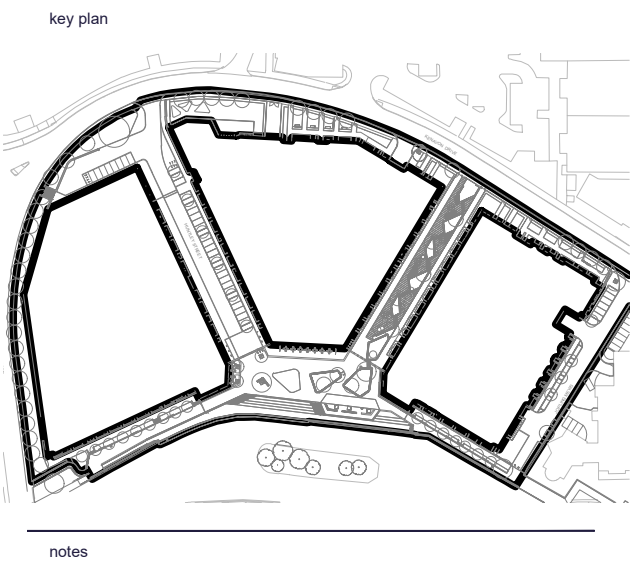


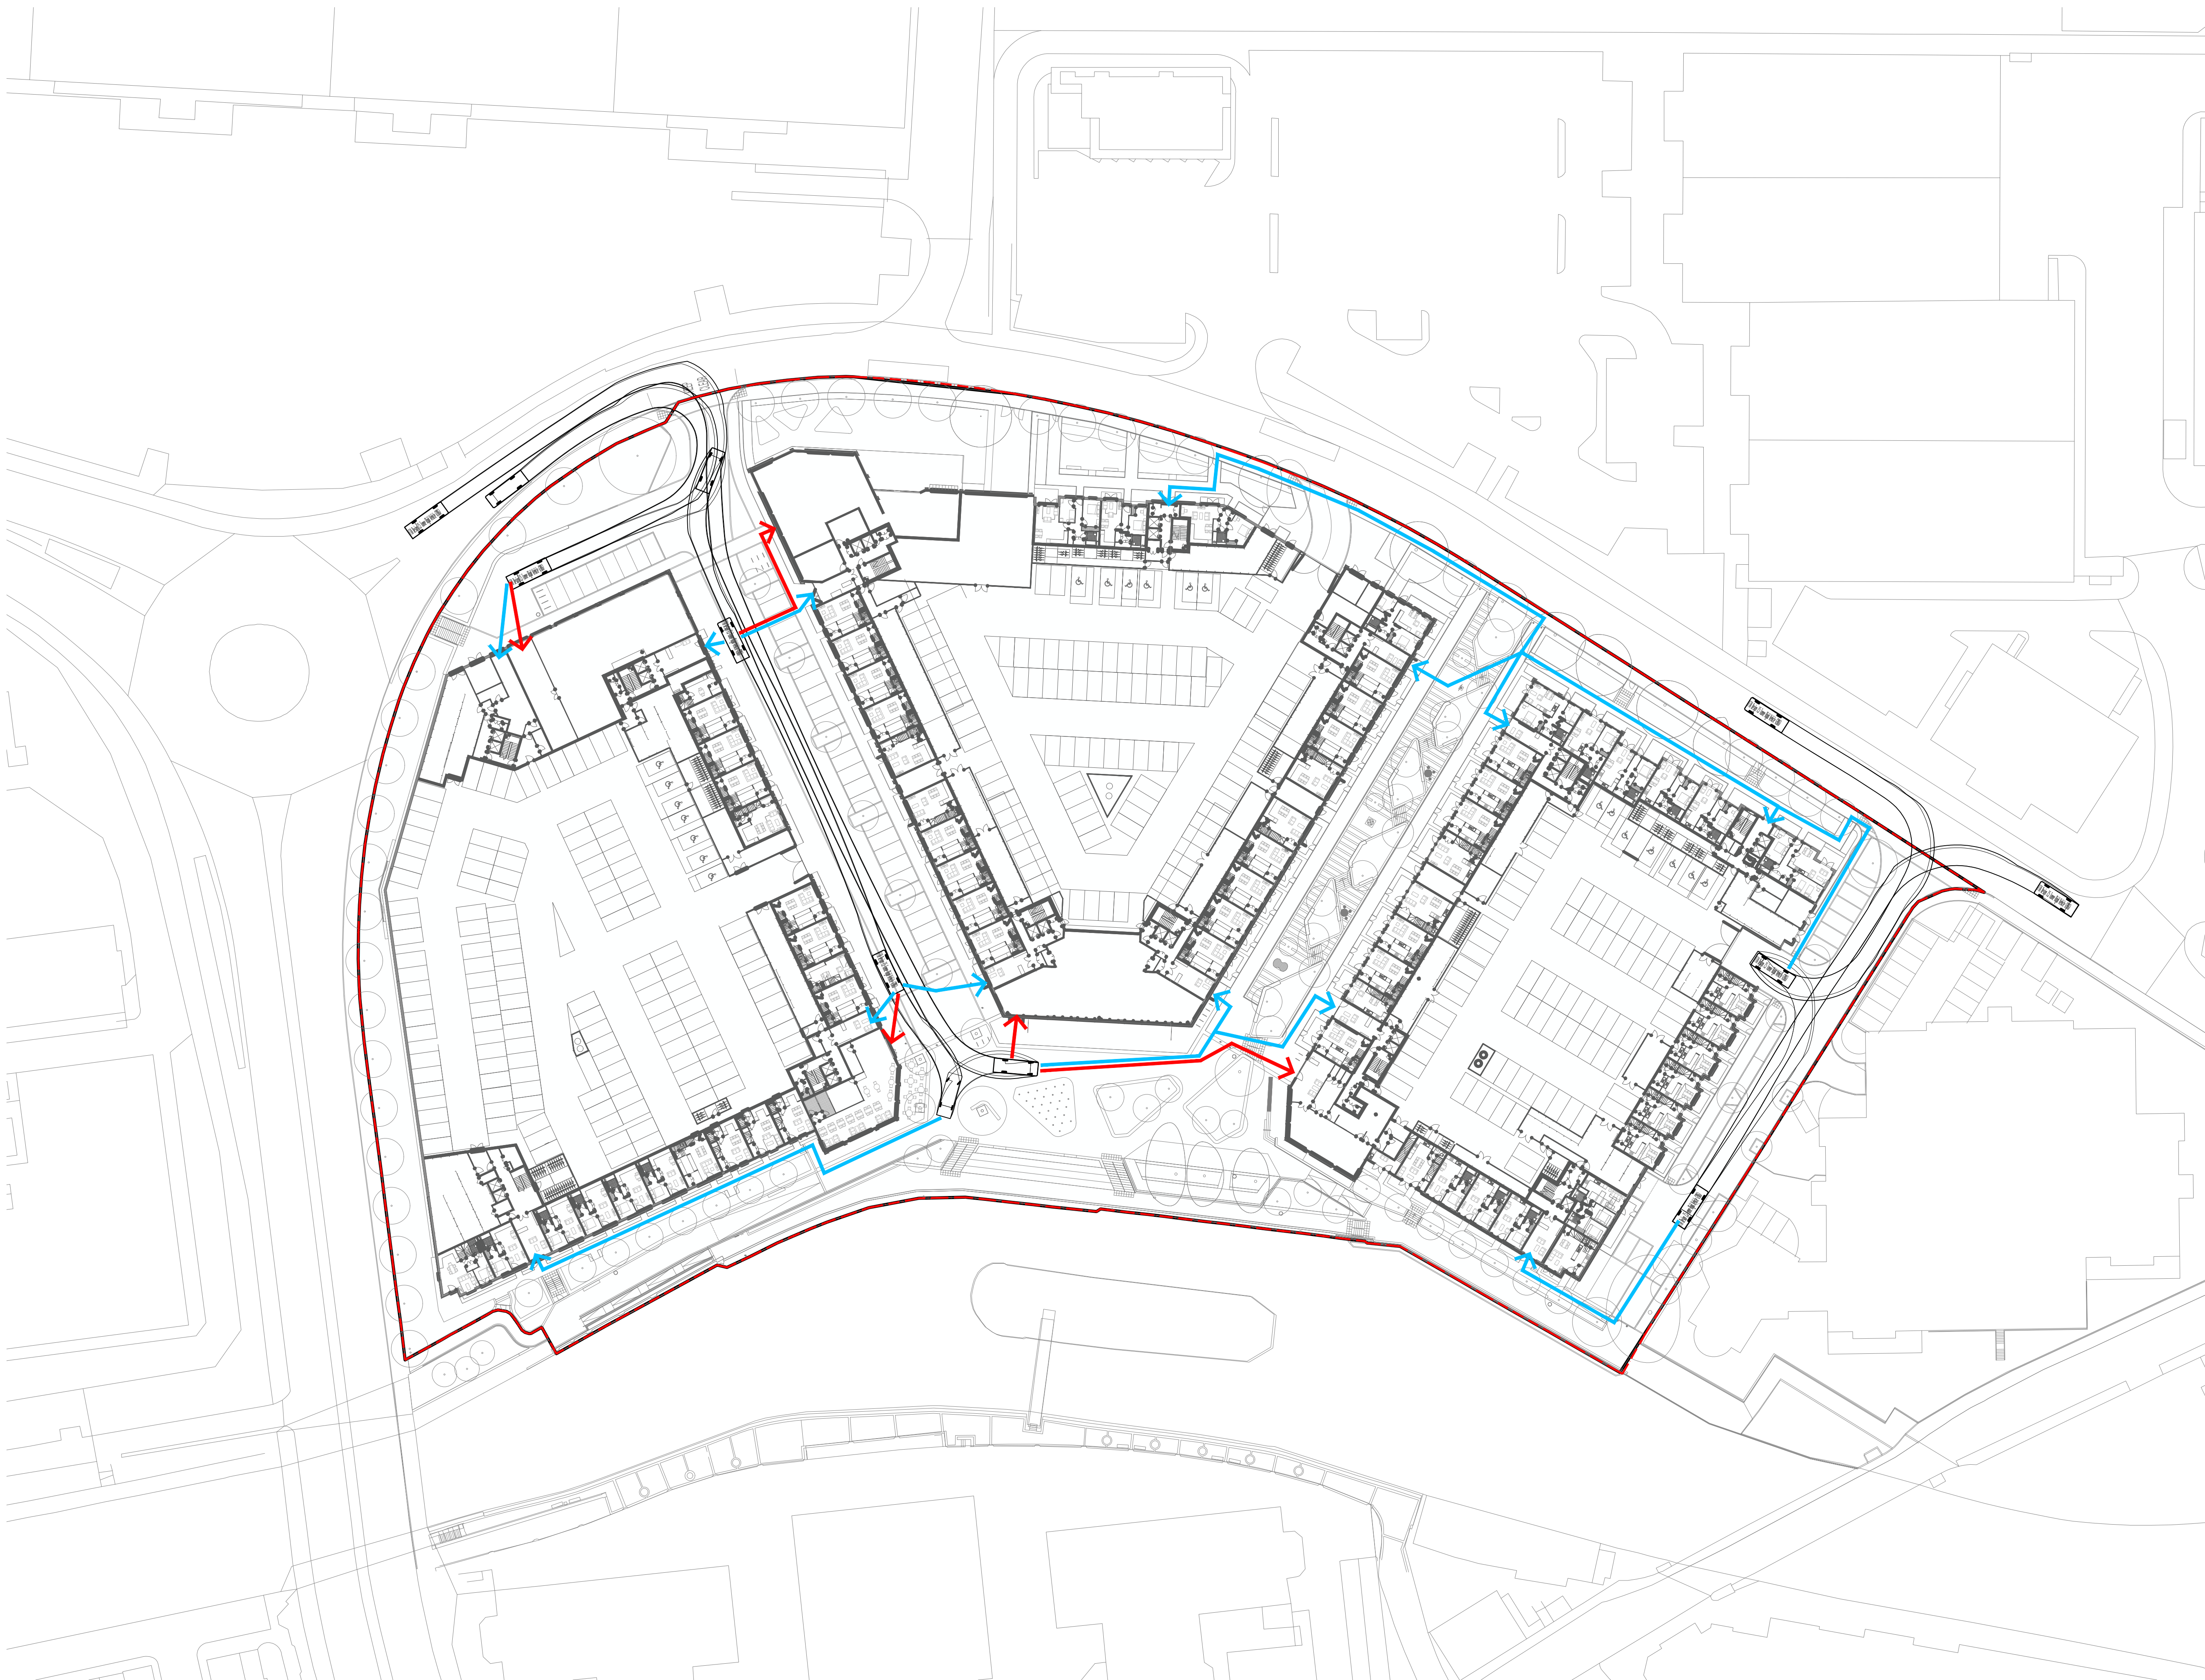

- notes
- Key
- Site Boundary
 - 7.5T Rigid Vehicle Route
 - Proposed Commercial Unit Delivery/ Servicing Route
 - Proposed residential Unit Delivery/ Servicing Route

Service Vehicle Management

Service vehicles will call the required destination from the drop-off point.

The commercial units shall seek to employ set delivery dates/times, differing from one another. This will help to ease the impact of congestion on site.

This would also involve cohesion with refuse collection times for the same reason.

B 09/03/22 AB Service access to the residential units provided.
A 26/07/21 AB Service access to the commercial within East block added and Nursery within Mid block.

revision	date	prepared	checked

Berkeley
Designed for life

Berkeley House
Farnham Lane
Farnham Royal
SL2 3RQ

T: 01753 784400
F: 01753 648555
www.berkeleygroup.co.uk

project
Kenavon Drive
Reading

drawing
Proposed Service Vehicle Strategy
Site Wide

date
November 2020

scale (@ a0 (a2))
1:500 (1:1000)

drawn
ISB

drawing number
446.PL.605

revision
B

