

H. M. LAND REGISTRY

NATIONAL GRID PLAN


SU 7173

SECTION H

BERKSHIRE

READING DISTRICT

Scale 1/1250

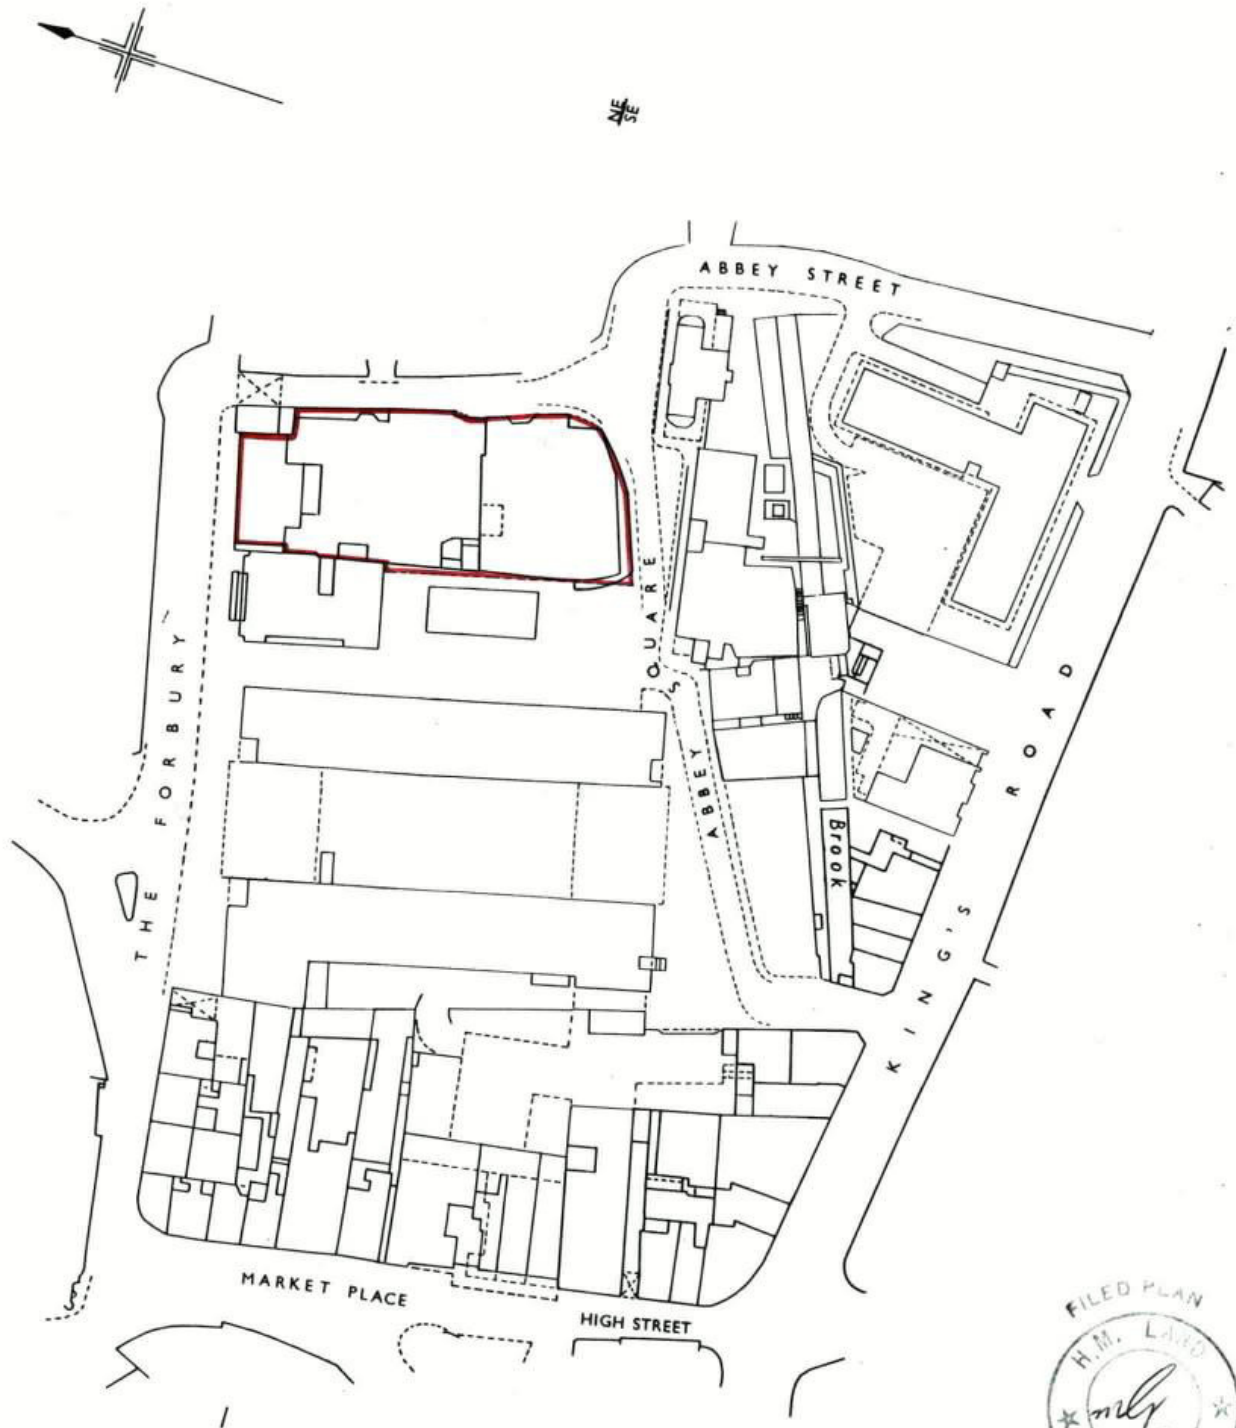

© Crown Copyright 1988

TITLE No.

BK252460

This is a print of the view of the title plan obtained from Land Registry showing the state of the title plan on 16 March 2009 at 12:40:49. This title plan shows the general position, not the exact line, of the boundaries. It may be subject to distortions in scale. Measurements scaled from this plan may not match measurements between the same points on the ground. See Land Registry Public Guide 19 - Title Plans and Boundaries.

This title is dealt with by Land Registry, Gloucester Office.

©Crown Copyright. Produced by Land Registry. Reproduction in whole or in part is prohibited without the prior written permission of Ordnance Survey. Licence Number 100026316.