



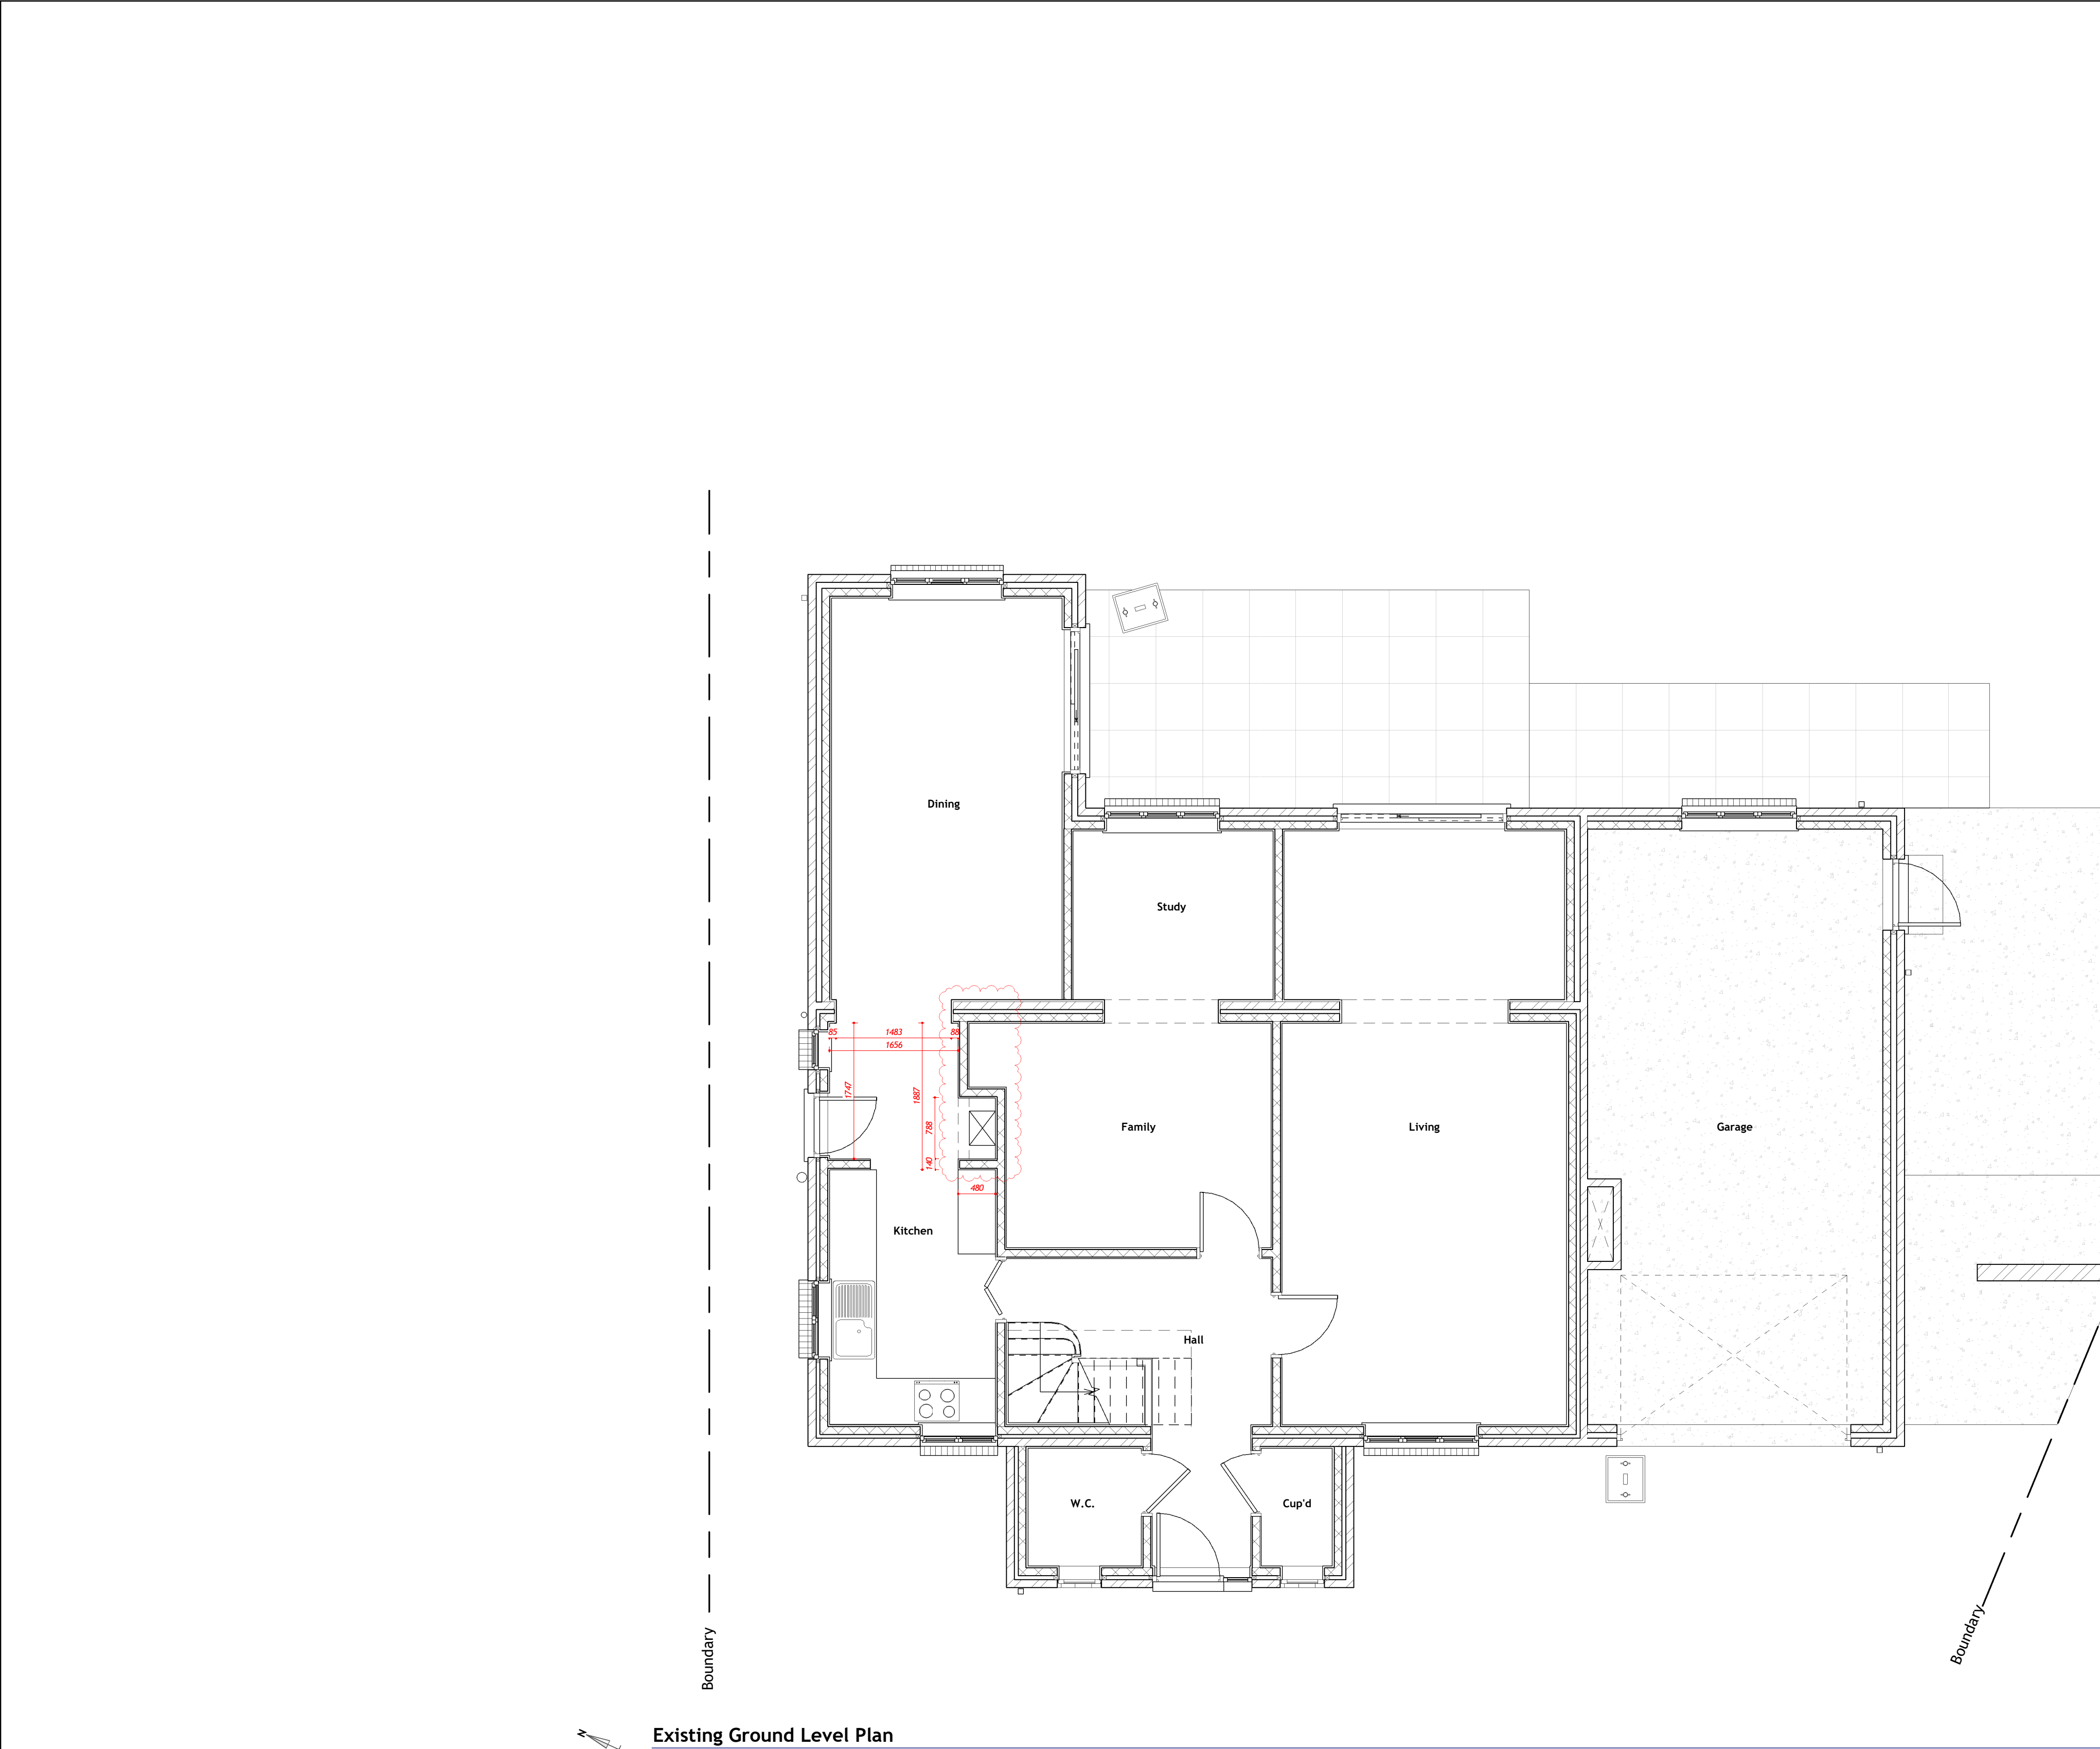

Existing Ground Level Plan
General Arrangement | 00-FFL | Scale 1 : 50

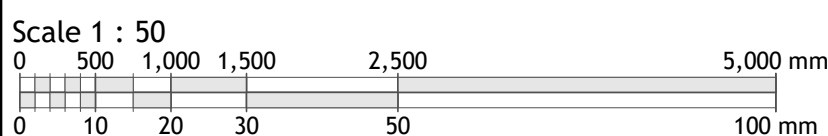

Copyright © 2021 Michael Aubrey Partnership Ltd. (MAPL)

Sheet Notes

- a. the drawing is copyright protected and may not be used, reproduced or relied upon by any third party except as explicitly agreed by MAPL
- b. all dimensions are in millimetres unless noted otherwise
- c. all measurements must be obtained from stated dimensions only and not be scaled off except for Local Authority Planning application purposes
- d. all drawings must be read in conjunction with all other project drawings and any discrepancies reported immediately for clarification

P1	11.10.2021	JMR	Preliminary issue
0	30.09.2021	LM	First Issue

Rev	Date	By	Description
-----	------	----	-------------

Preliminary drawing only
This drawing is preliminary only, intended for conceptual purposes and not for construction

michael aubrey
partnership
• 0118 962 9666 • www.mapl.co.uk

Client
Mr. & Mrs. Lancaster

Project Address
**47 Coley Avenue,
Reading, Berkshire. RG1 6LL**

Project Description
**Two Storey Front Extension &
Loft Conversion**

Sheet Title
**Plans - Ground Level - Existing
GA**

Sheet Ref.	MAP-C4185-111	Rev.	P1
Project Ref.	C4185	Date	11.10.2021
Drawn by	LM	Checked by	JMR
Scale	1 : 50	Sheet Size	A1