


REVISIONS			
Rev	by	Date	Comment
A	EB	19.07.2022	Amended following site visit
B	EB	06.10.2022	Scale bar and North Arrow added

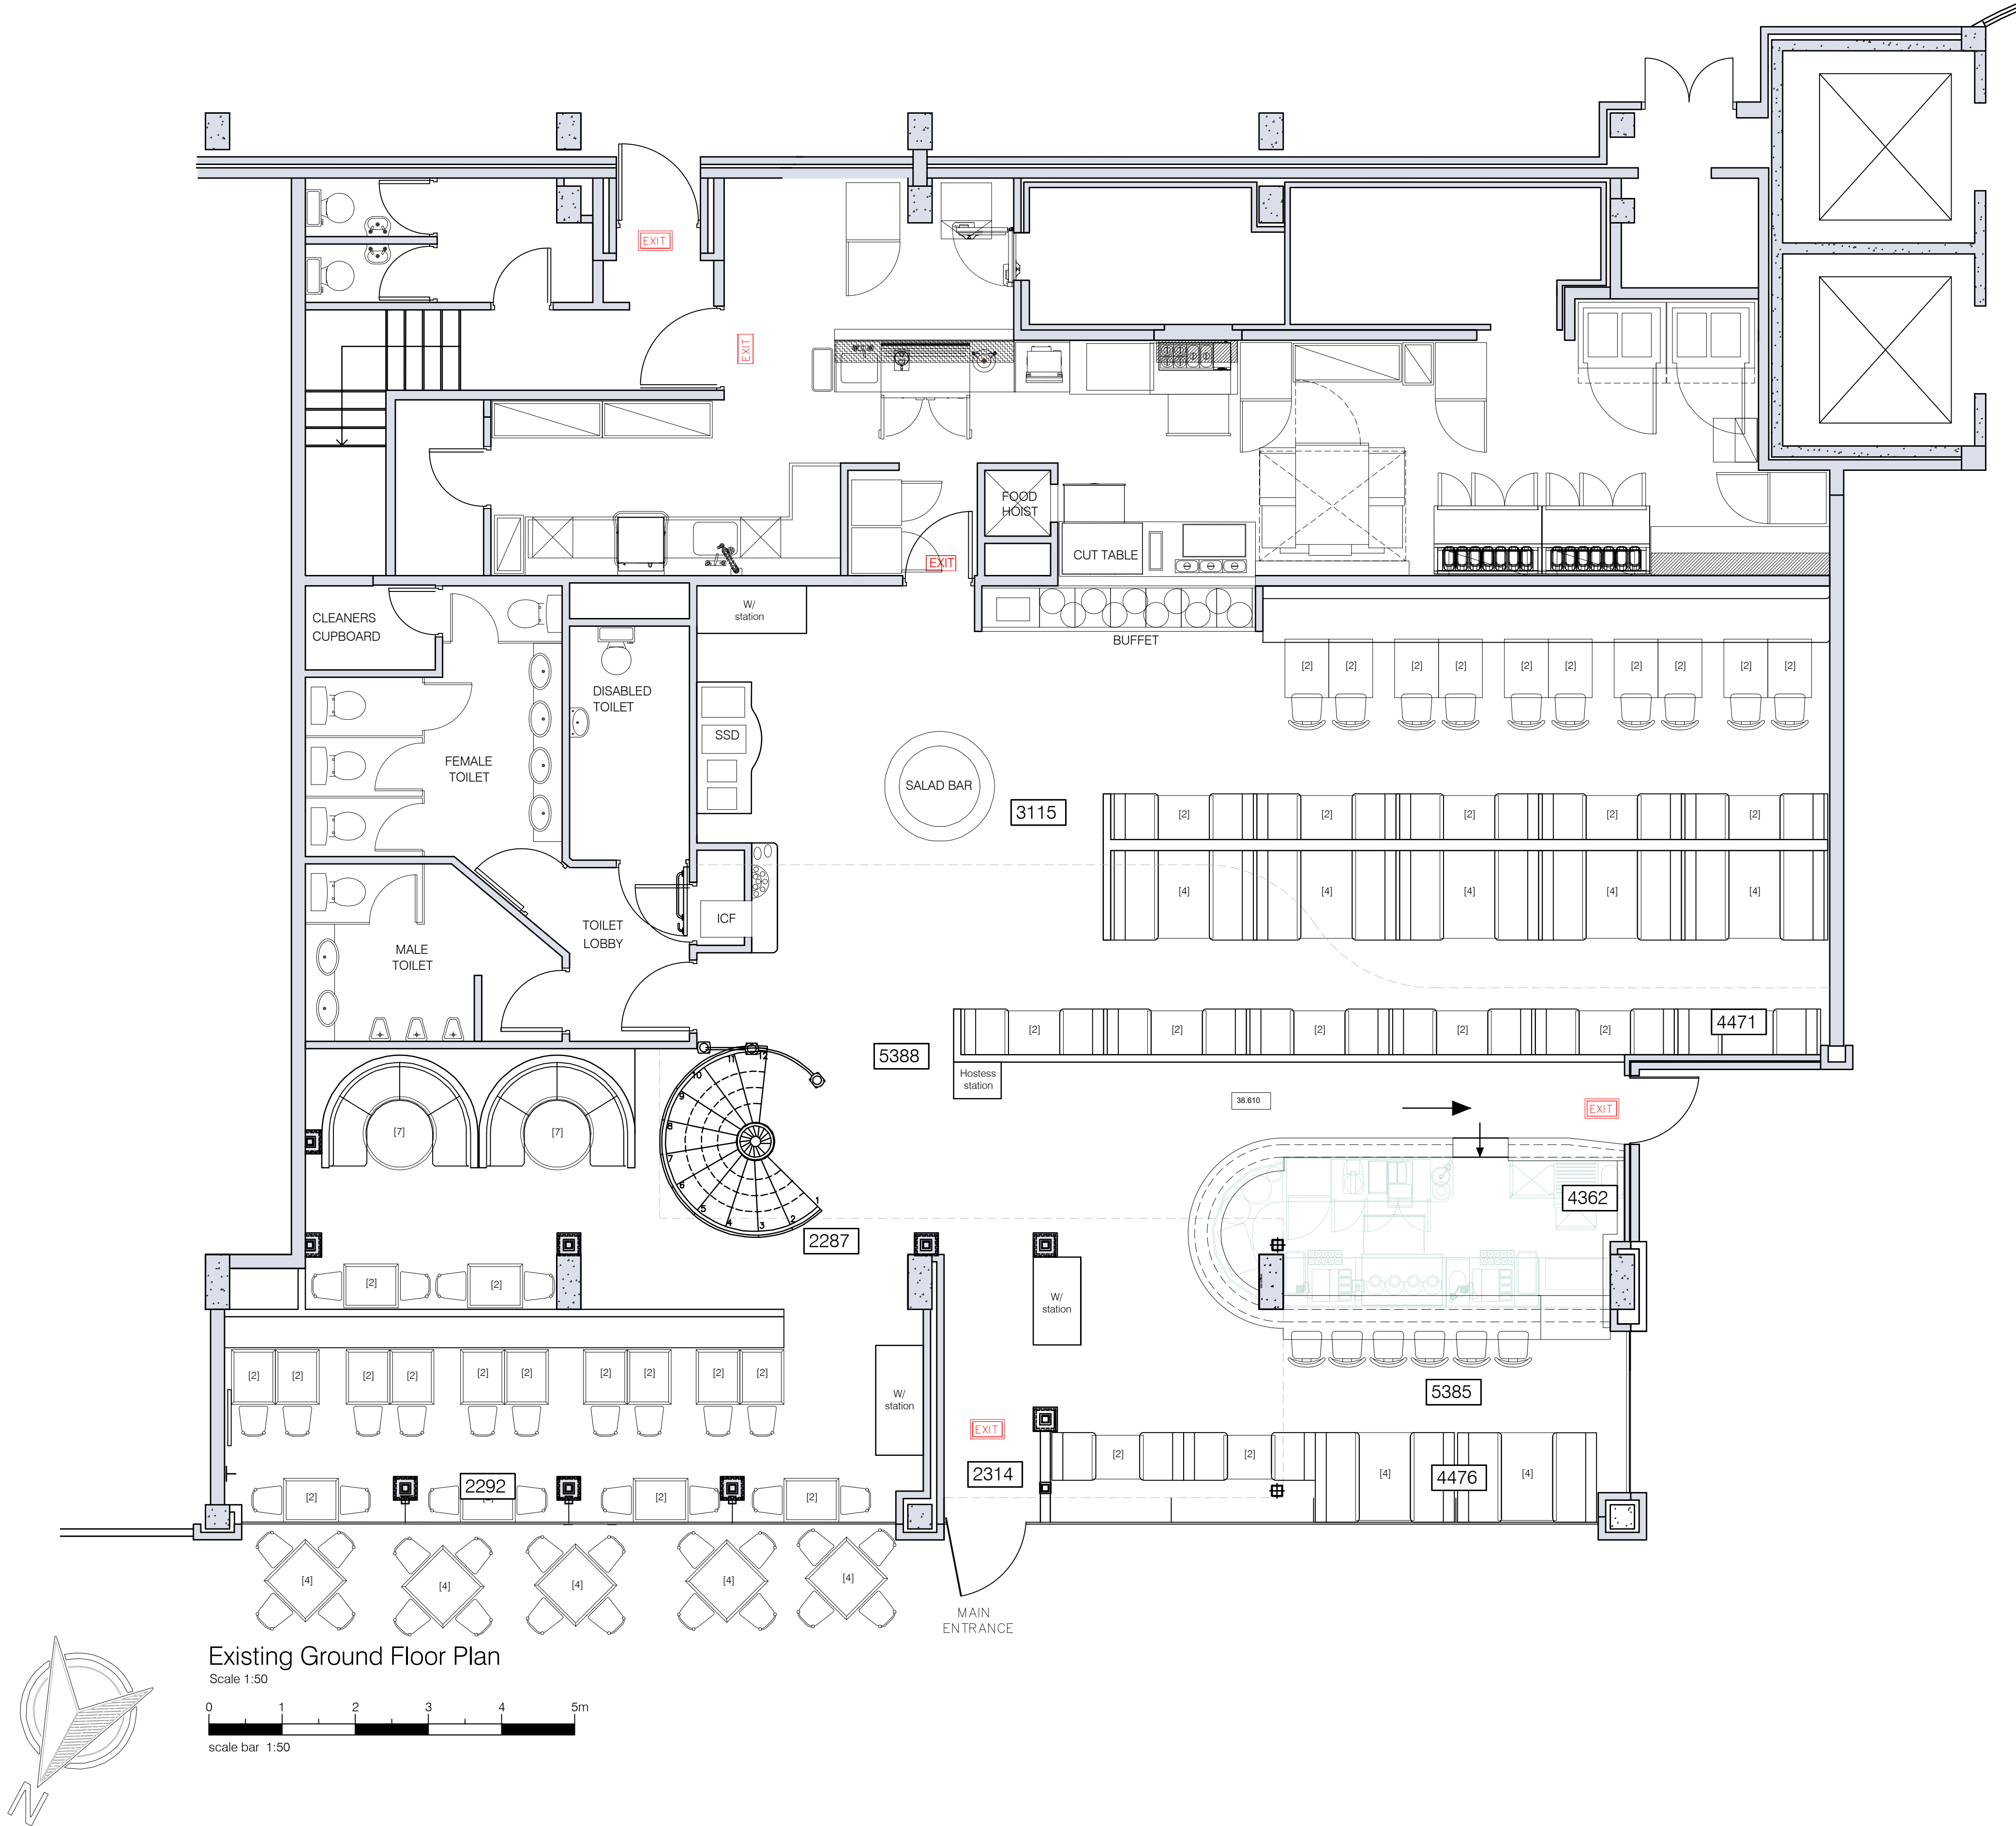

CLIENT	Marugame Udon		
PROJECT	The Oracle Reading RG1 2AG		
TITLE	Existing Plans Ground Floor		
DRAWN	MD	CHECKED	--
SCALE @ A1	1:50@A1	DATE	Feb' 2022
DRAWING NO.	5055/100/B	FOR CONSTRUCTION	