




Bowl Central Reading
596/E/001

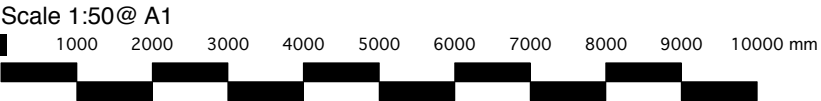


NOTE:
To specialist fabricator detail.
This is for information only.
Structural engineer to advise on snow/wind load calls.

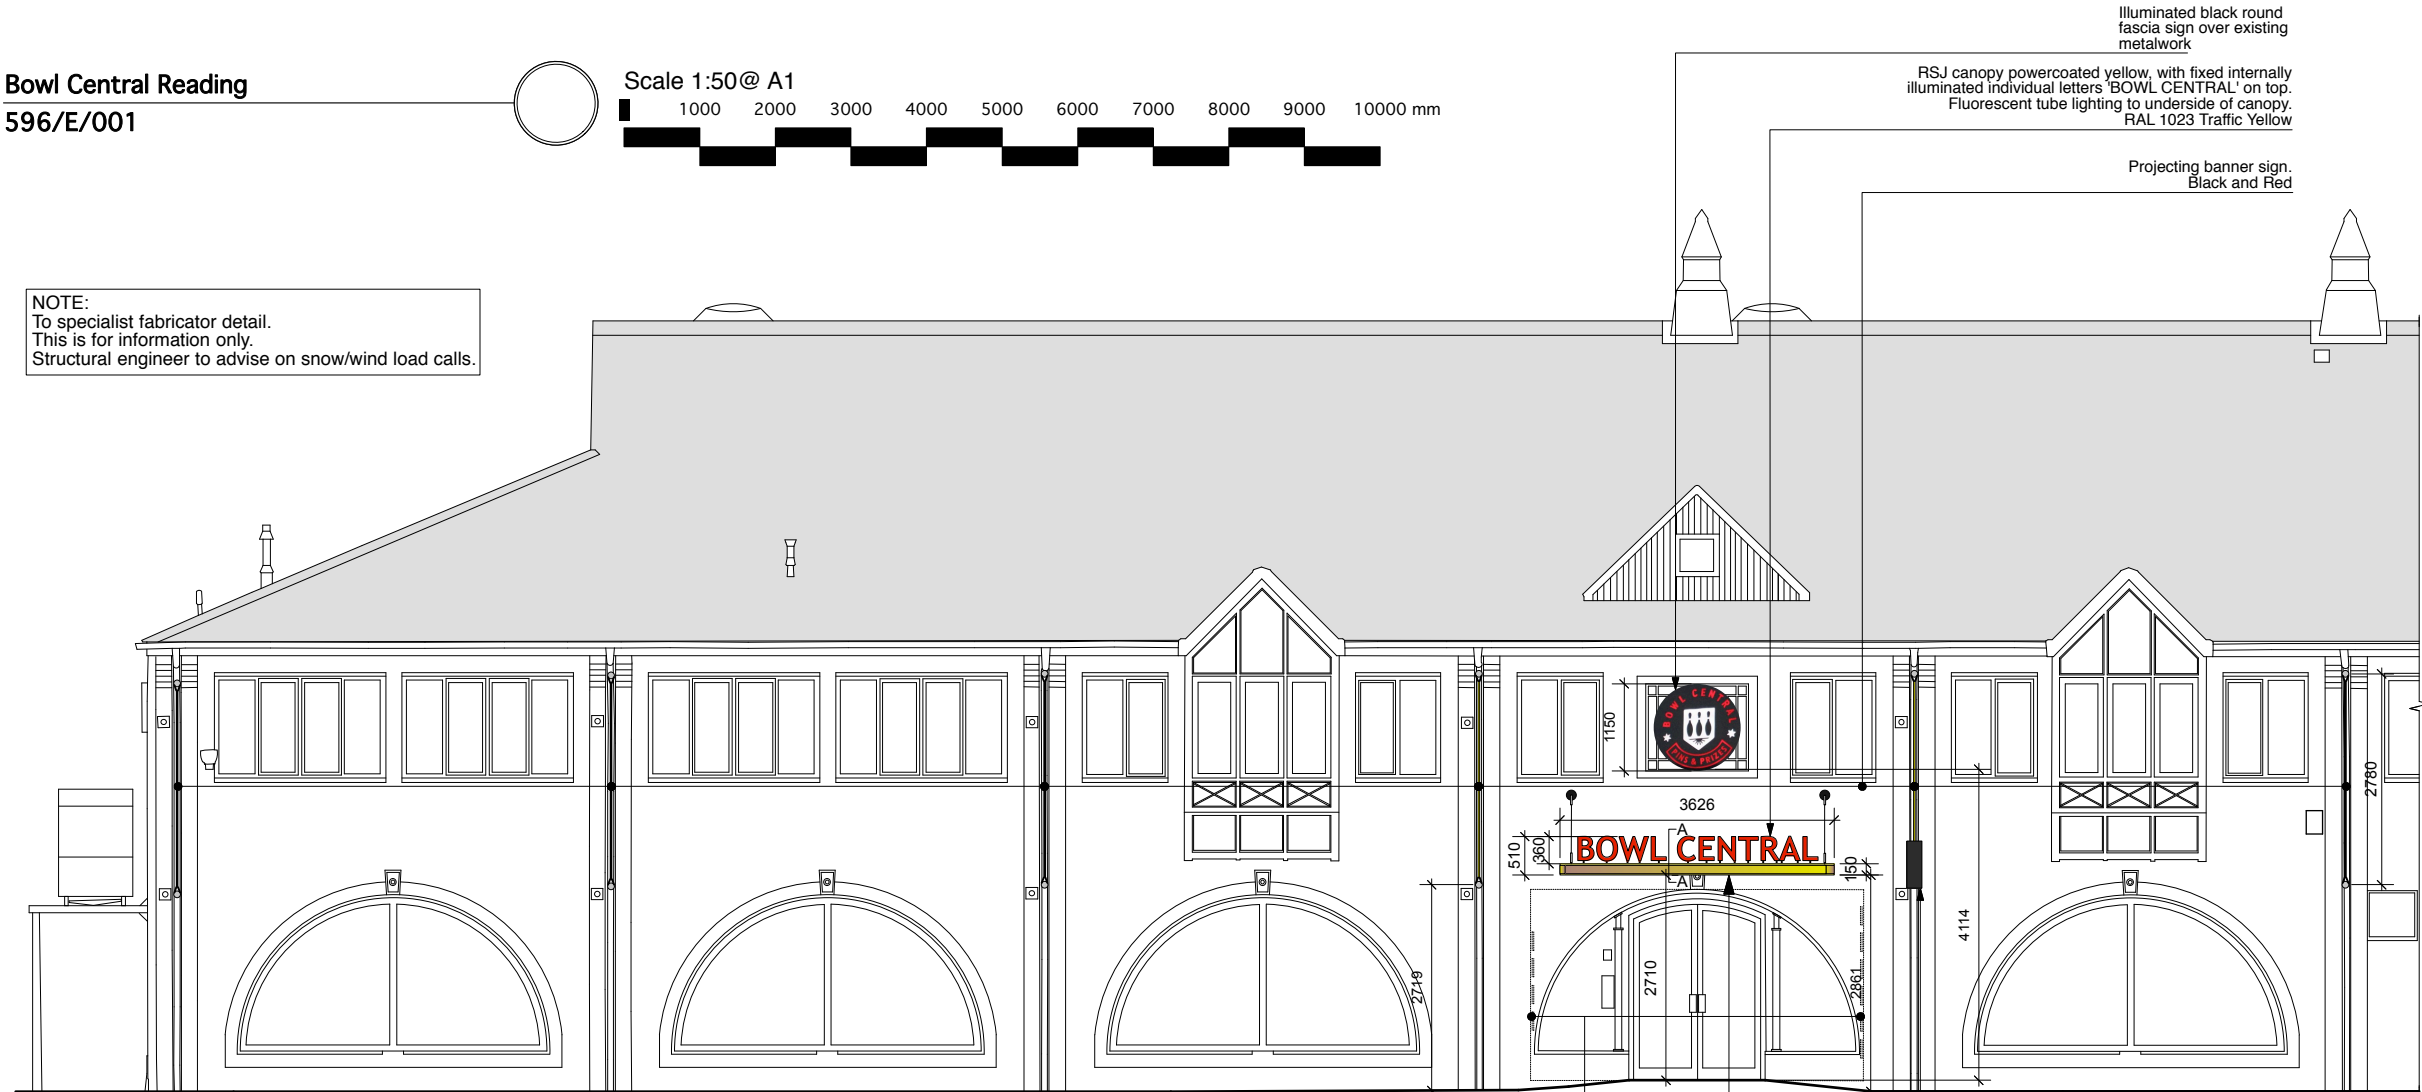


ELEVATION A-A @1:50

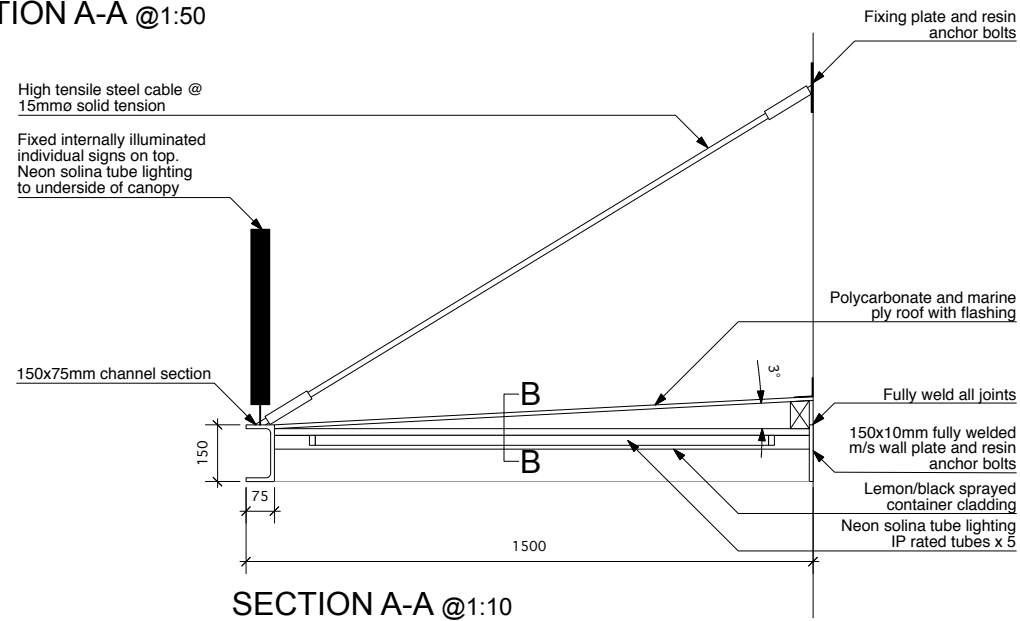


SECTION A-A @1:10

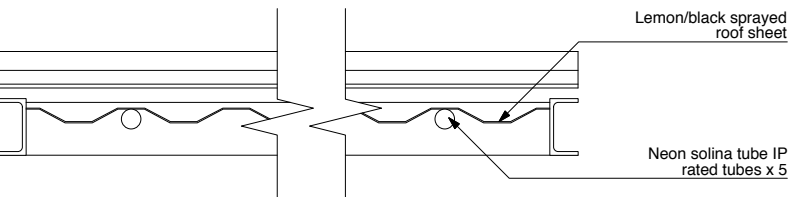


SECTION B-B @1:10

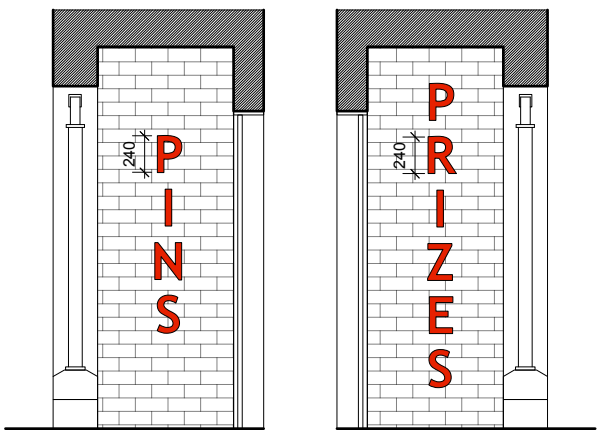

Fixed back lit letters to each side of the entrance door flank walls

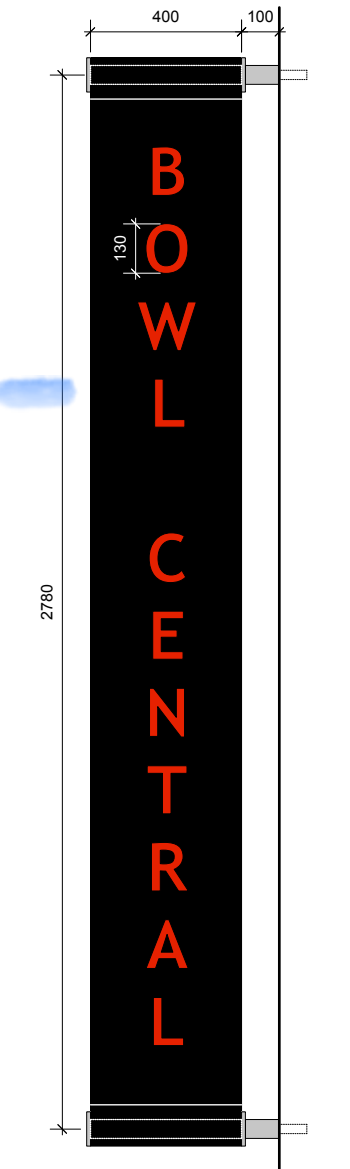

Fabric banner sign @1:10

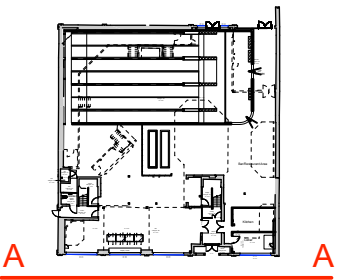


JULIAN
JULIAN TAYLOR DESIGN ASSOCIATES

Project: BOWL CENTRAL READING
Client: BOWL CENTRAL
Drawing Title: ELEVATION A-A
Drawing Number: 596/E/001
Scale: 1:50 @ A1 1:25 @ A1 1:10 @ A1
Revision:
Drawn by:
Checked by:
Date:
Comments:




This drawing is the copyright of J. Taylor and cannot be copied, used or reproduced without express written permission.
All dimensions to be checked on site, do not scale from this drawing.

Scale bar: 0 1000 2000 3000 4000 5000 6000 7000 8000 9000 10000 mm

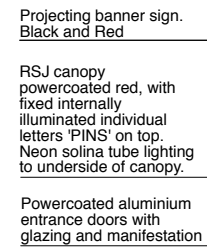


2.4 m

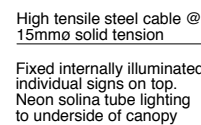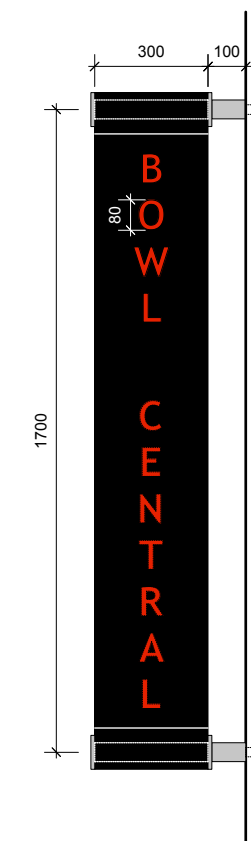

Technical drawing showing a cross-section of a roof connection detail. The drawing illustrates the assembly of a roof sheet, a neon solina tube, and IP rated tubes. The roof sheet is labeled "Lemon/black sprayed roof sheet". The neon solina tube is labeled "Neon solina tube IP rated tubes x 5". The drawing shows the roof sheet being secured by the tubes, with a circular component (likely a gasket or seal) visible at the connection point.

Internally illuminate powdercoated mild steel signage band with strapline graphic. Letters and logo to be fret cut.

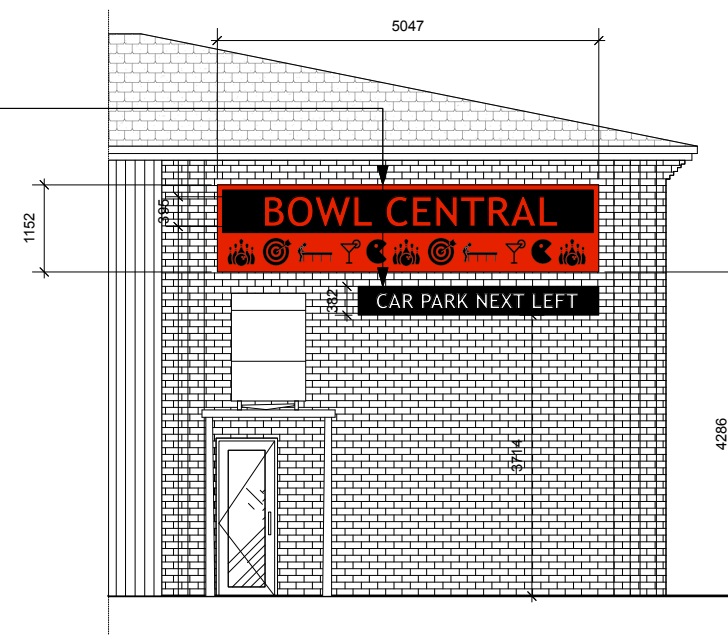

JULIAN


<u>Project:</u>	BOWL CENTRAL READING
<u>Client:</u>	BOWL CENTRAL
<u>Drawing Title:</u>	ELEVATION B-B ELEVATION C-C
<u>Drawing Number:</u>	596/E/002
<u>Scale:</u>	1:50 @ A1 1:10 @ A1
<u>Revision:</u>	
<u>Drawn by:</u>	A

Revision	Date	Comments


This drawing is the copyright of J.Taylor and cannot be copied used or reproduced without explicit written permission.
All dimensions to be checked on site, do not scale from this drawing.