
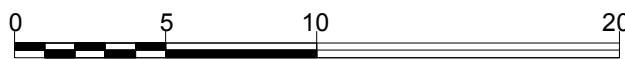
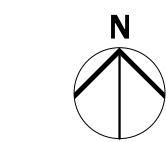


KEY

OSmap background used under license. Ordnance Survey, (c) Crown Copyright 2019. All rights reserved

Redline property line as shown on HM Land Registry sheet SU7174SW, title no BK73390

Exterior of building not altered, outline on plan as per survey
Landscape not altered, layout shown as per topographical survey

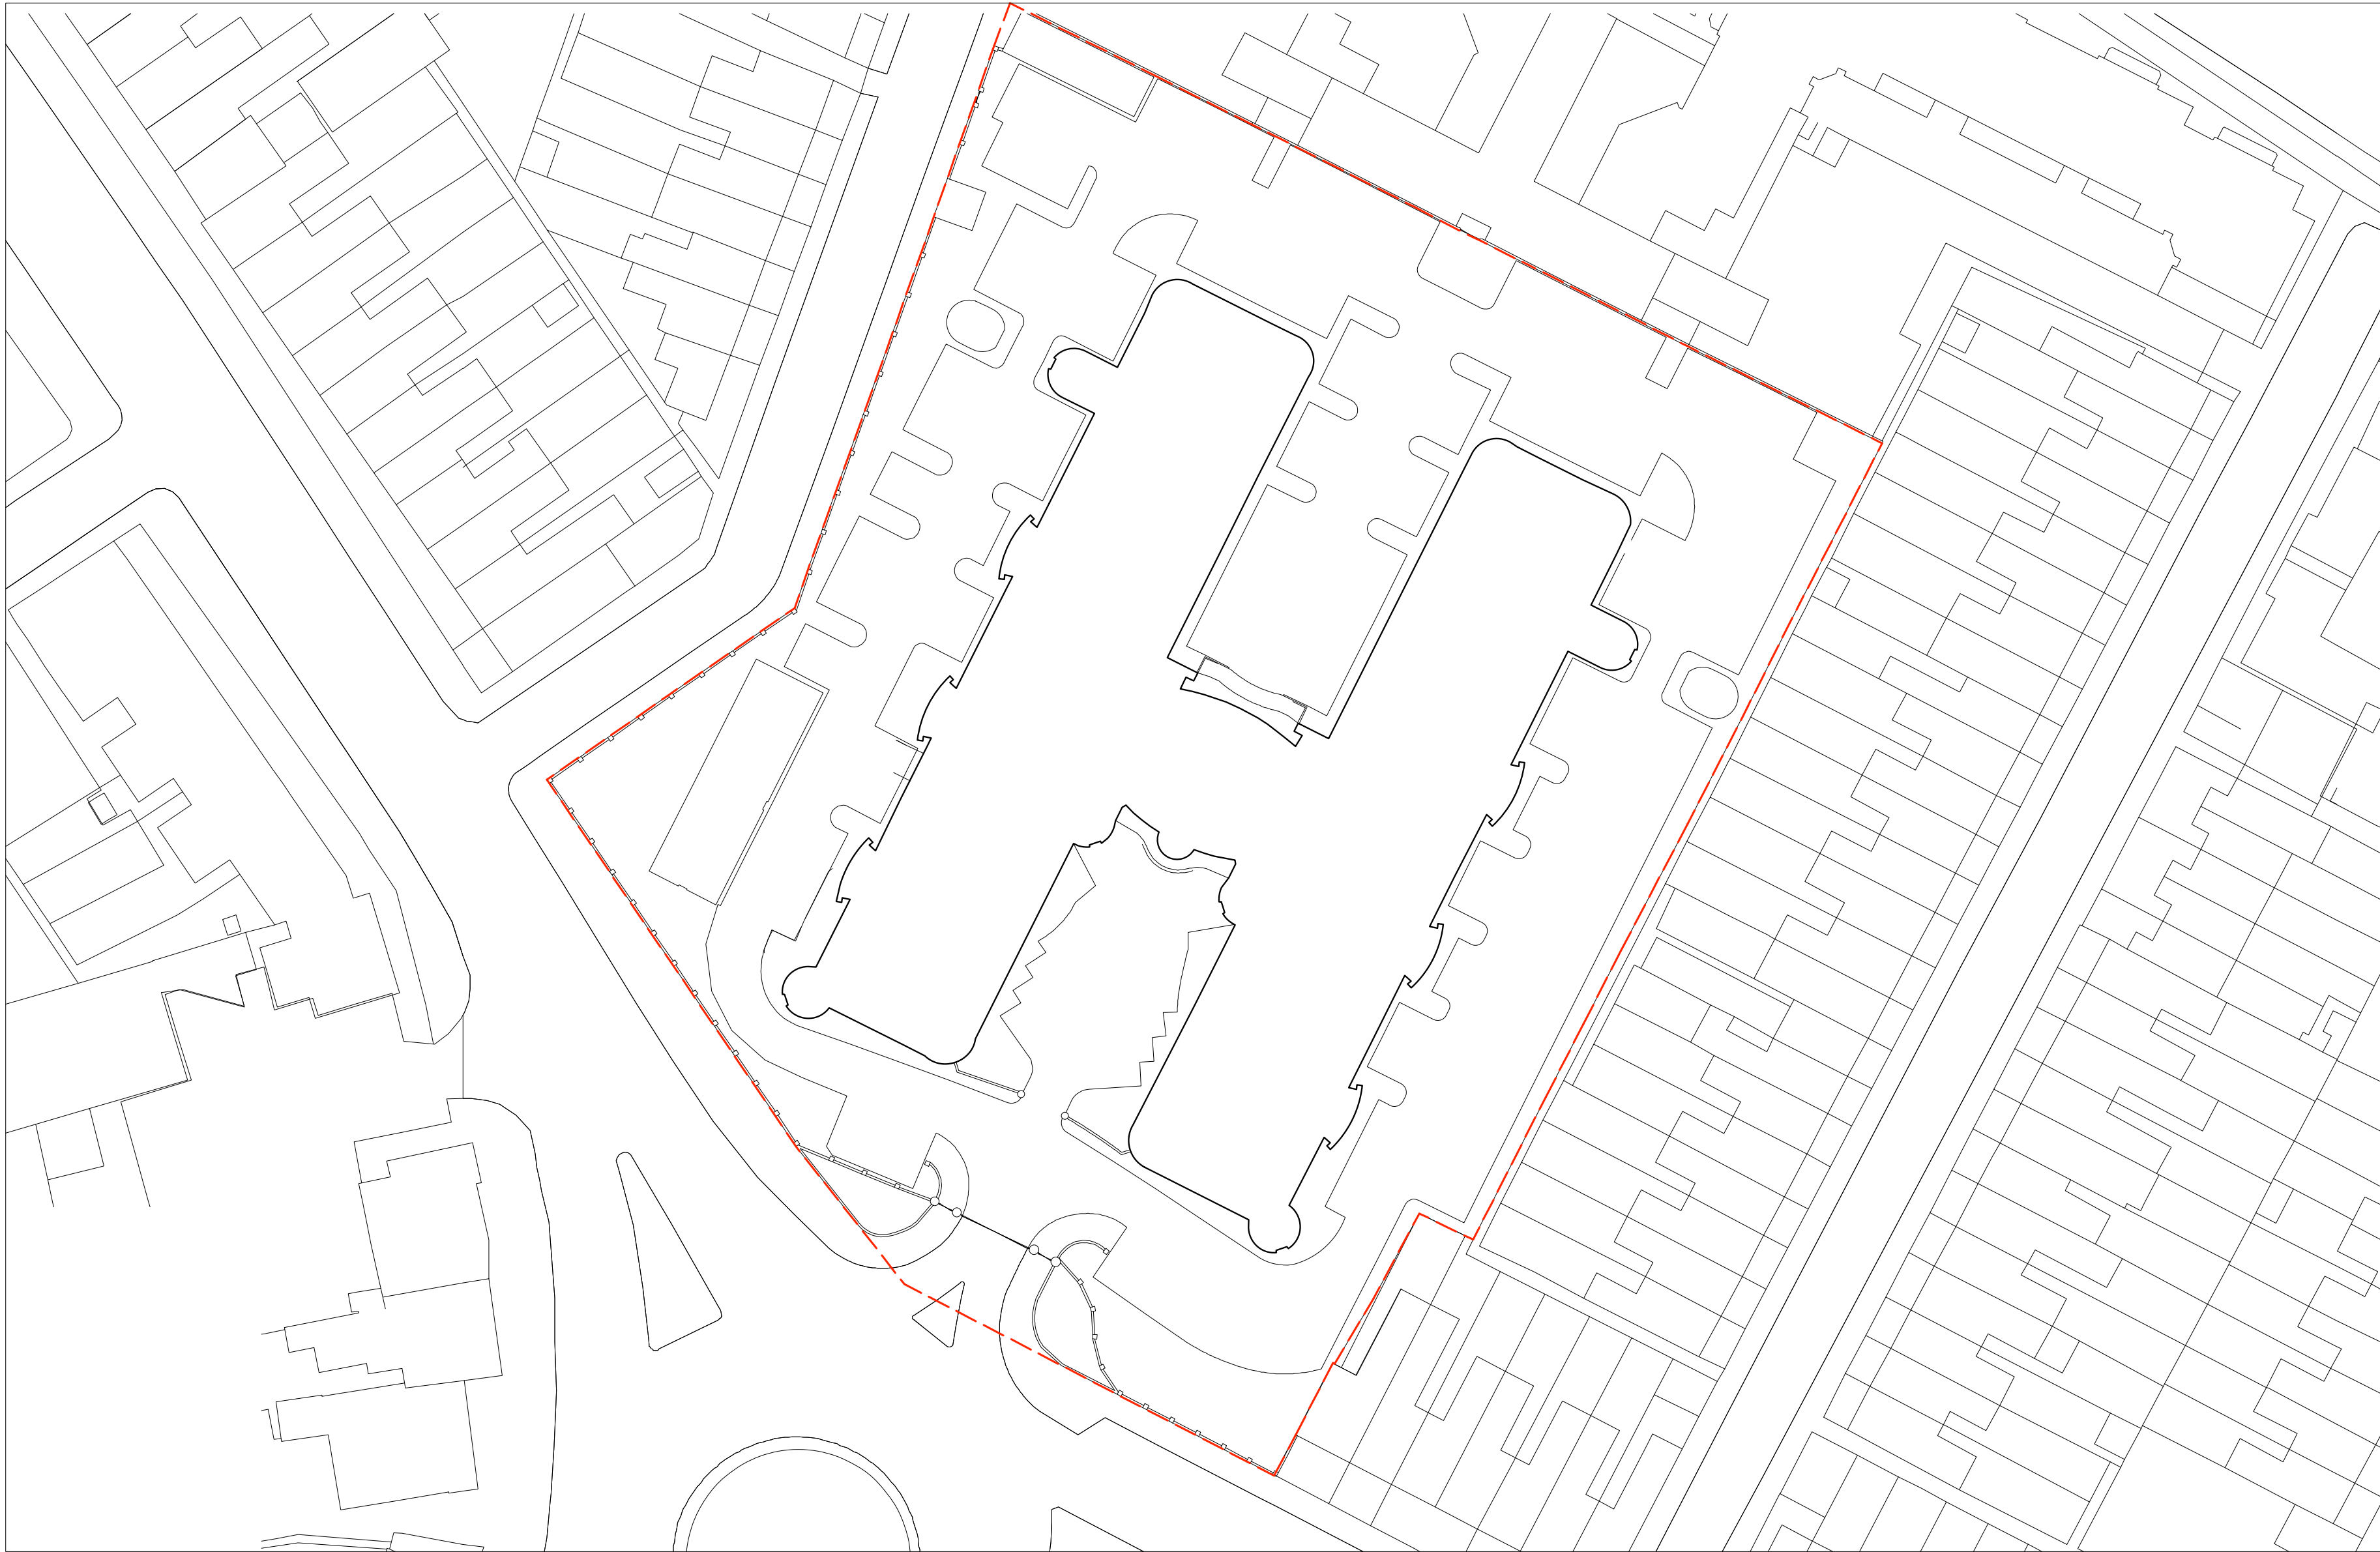

07.03	-	First issue			VP
DATE:	REVISION:	REVISION COMMENTS:			AUTHOR: CHECKED:

GREAT BRIGHAMS MEAD

DRAWING NAME:
PROPOSED LOCATION PLAN

PROJECT NO: DRAWING NO: REVISION: SCALE @ SIZE:
P1048 EX111 1:500 @ A1
START DATE: FIRST AUTHOR:
MARC 2022 SM

PEEK


Architecture
+ Design Ltd

Address: 12-13 Poland Street, London, W1F 8QB
Web: www.peakarchitecture.co.uk | Email: georgina@peakarchitecture.co.uk | Tel: 0207 734 3094

The design and drawings remain the property of Peek Architecture + Design. The client for this project will be licensed to use this design and documents on this site only upon full payment of architectural fees. This license is non-transferable. The design and drawings shall not be reproduced, up-loaded to the internet or traced without the permission of Peek Architecture + Design.

DO NOT SCALE USE FIGURED DIMENSIONS ONLY
All dimensions to be verified on site prior to the commencement of any
work or the production of any shop drawing.

GENERAL NOTES:

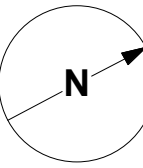

10/03/22	-	First Issue	SM	GT
DATE:	REVISION:	REVISION COMMENTS:		AUTHOR: CHECKED:

DRAWING NAME:
PROPOSED THIRD FLOOR


PROJECT NO: **P1048** DRAWING NO: **PL103** REVISION: **-** SCALE @ SIZE: **1:100 @ A0**

START DATE: **MAR 22** FIRST AUTHOR: **SM**

The design and drawings remain the property of Peek Architecture + Design. The client for this project will be licensed to use this design and documents on this site only upon full payment of architectural fees. This license is non-transferable. The design and drawings shall not be reproduced, up-loaded to the internet or traced without the permission of Peek Architecture + Design.

DO NOT SCALE USE FIGURED DIMENSIONS ONLY
All dimensions to be verified on site prior to the commencement of any
work or the production of any shop drawing.

GENERAL NOTES

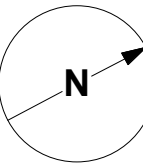


Great Brighams Mead

PROJECT NO: DRAWING NO: REVISION: SCALE @ SIZE:
P1048 PL103 - 1:100 @ A0
 START DATE: FIRST AUTHOR:
MAR 22 SM

The design and drawings remain the property of Peek Architecture + Design. The client for this project will be licensed to use this design and documents on this site only upon full payment of architectural fees. This license is non-transferable. The design and drawings shall not be reproduced, up-loaded to the internet or traced without the permission of Peek Architecture + Design.

DO NOT SCALE USE FIGURED DIMENSIONS ONLY
All dimensions to be verified on site prior to the commencement of any work or the production of any shop drawing.

GENERAL NOTES:

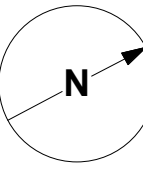

10/03/22	-	First Issue		SM	GT
DATE:	REVISION:	REVISION COMMENTS:			AUTHOR:
					CHECKED:

DRAWING NAME:
PROPOSED FOURTH FLOOR (FLAT TYPES)


PEEK | Architecture
+ Design Ltd

Address: 12-13 Poland Street, London, W1F 8QB
Web: www.peakarchitecture.co.uk | Email: georgina@peakarchitecture.co.uk | Tel: 0207 734 3094

The design and drawings remain the property of Peek Architecture + Design. The client for this project will be licensed to use this design and documents on this site only upon full payment of architectural fees. This license is non-transferable. The design and drawings shall not be reproduced, up-loaded to the internet or traced without the permission of Peek Architecture + Design.

DO NOT SCALE USE FIGURED DIMENSIONS ONLY
All dimensions to be verified on site prior to the commencement of any
work or the production of any shop drawing.


GENERAL NOTES

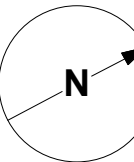

Great Brighams Mead

PROJECT NO: **P1048** DRAWING NO: **PL104** REVISION: **-** SCALE & SIZE: **1:100 @ A0**

START DATE: **MAR 22** FIRST AUTHOR: **SM**

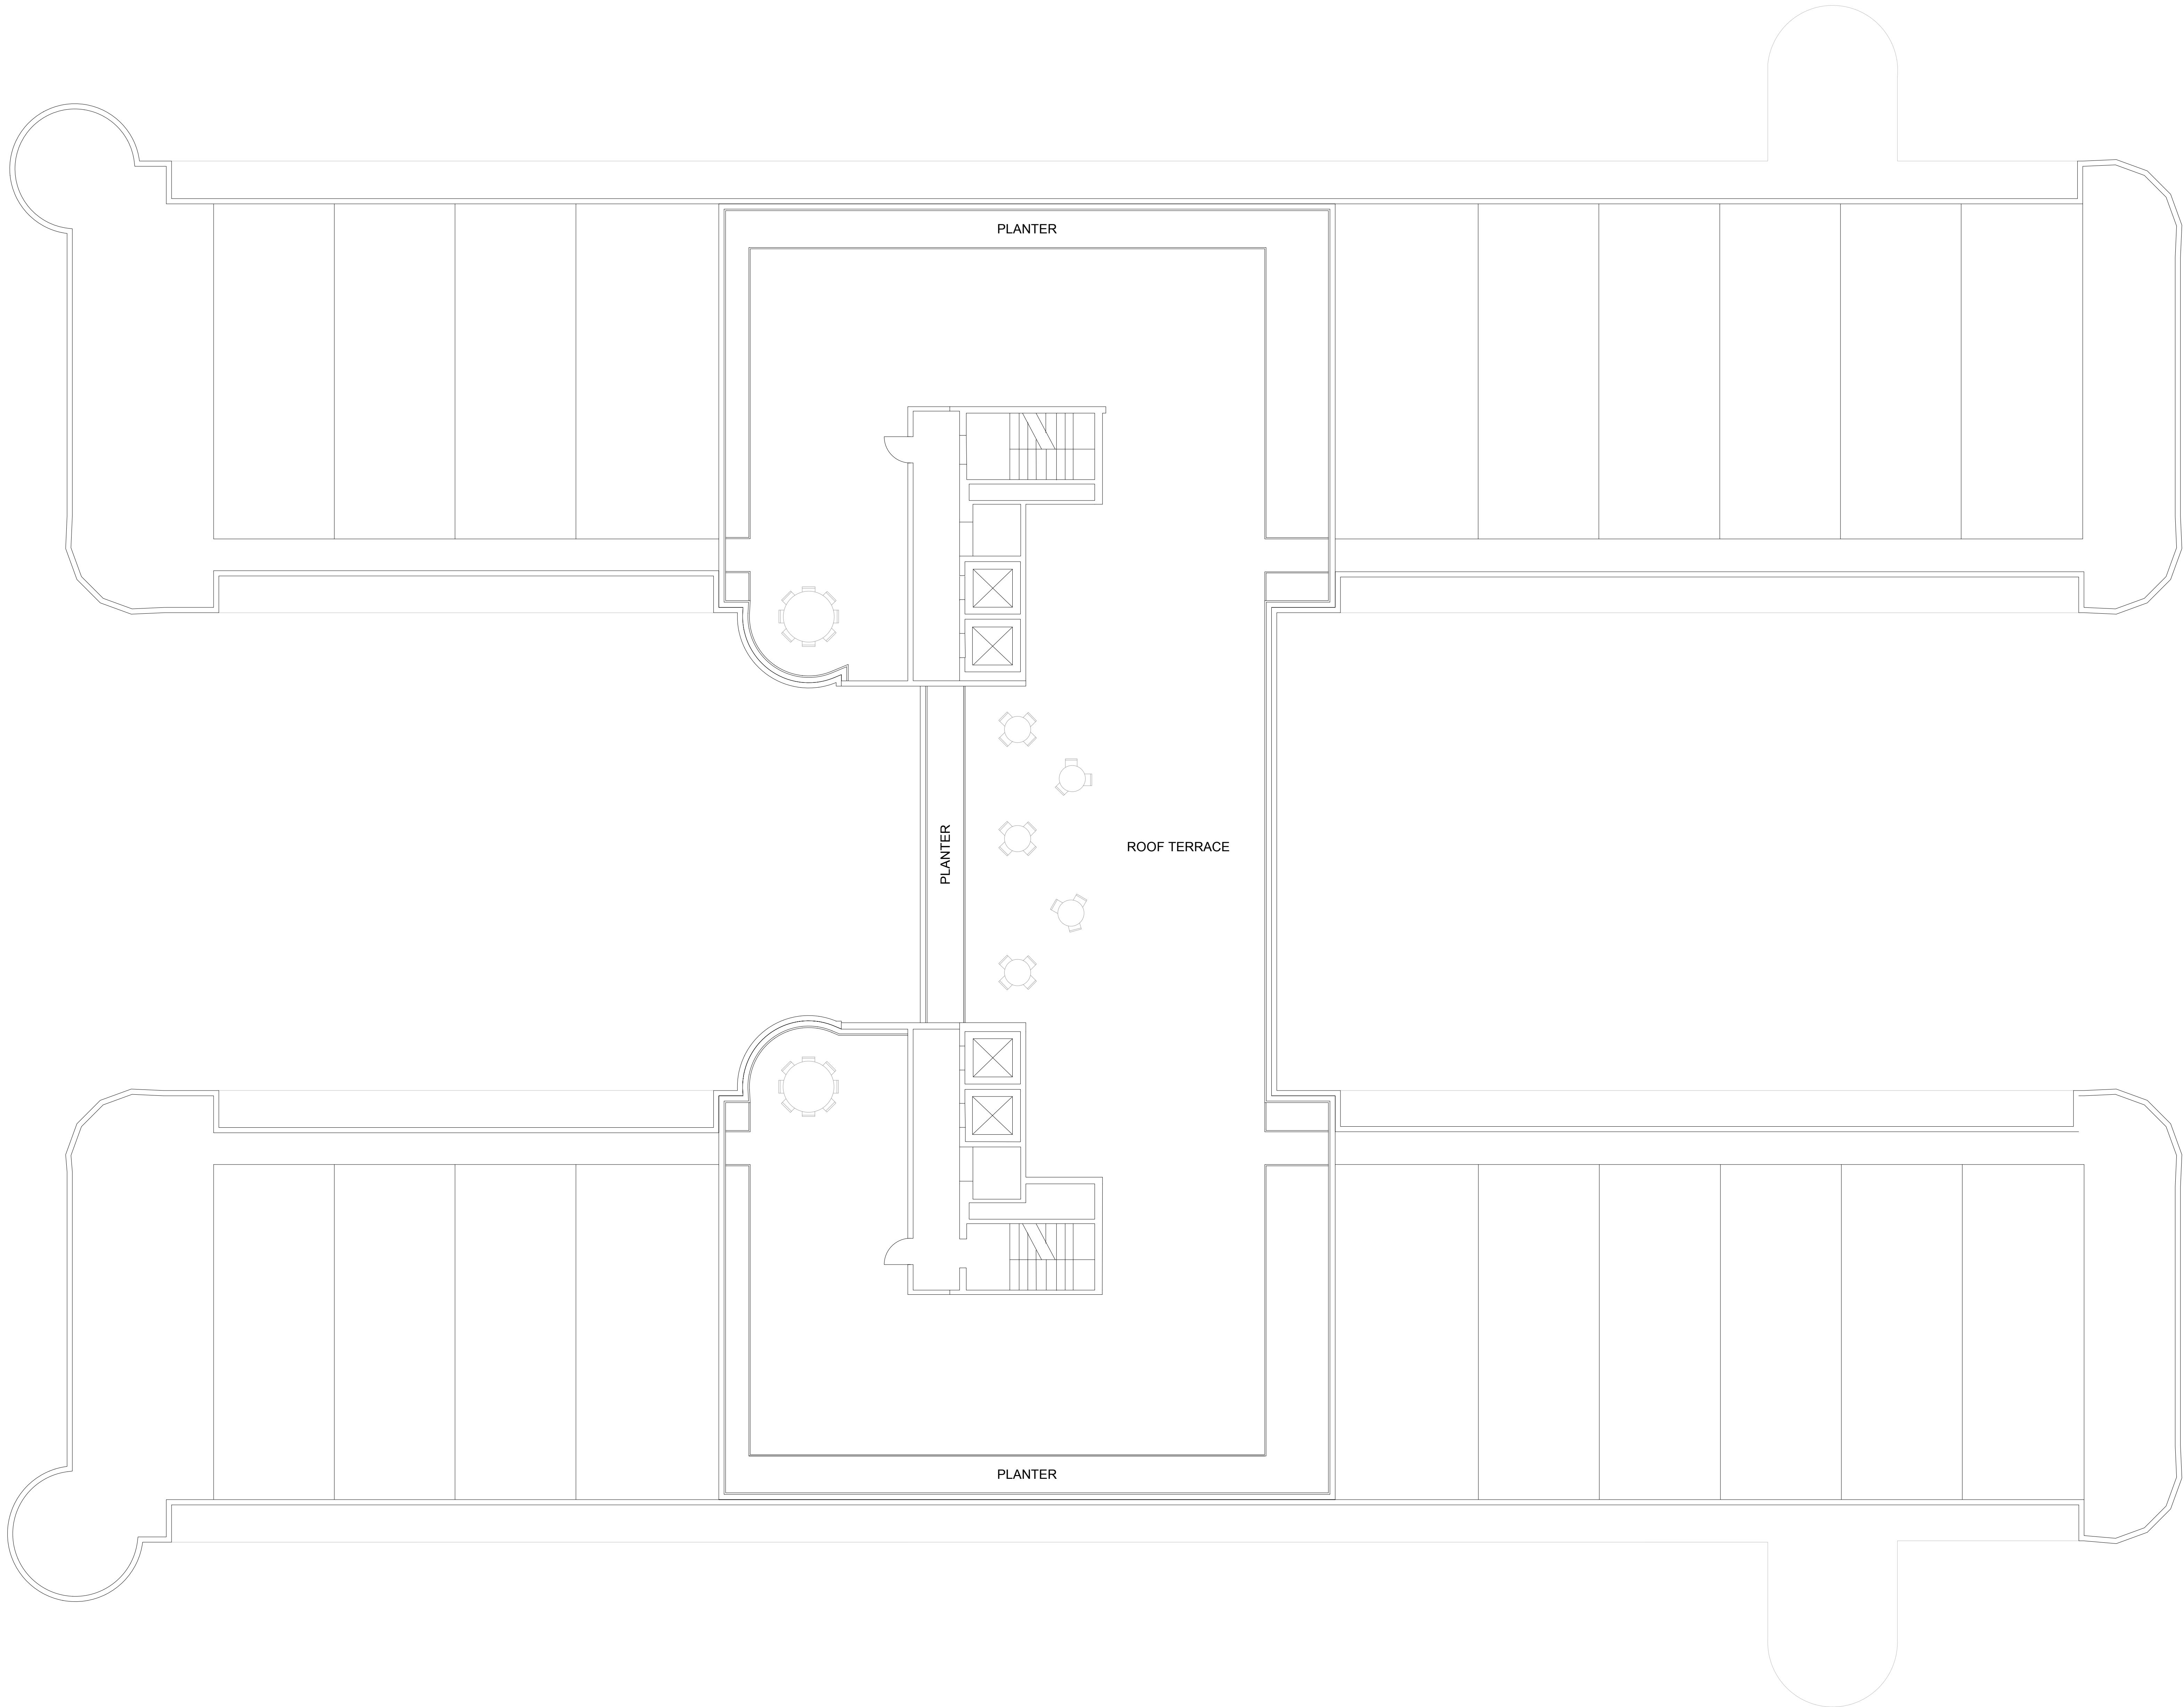

COPYRIGHT AND LIABILITY NOTES:

The design and drawings remain the property of Peek Architecture + Design. The client for this project will be licensed to use this design and documents on this site only upon full payment of architectural fees. This license is non-transferable. The design and drawings shall not be reproduced, up-loaded to the internet or traced without the permission of Peek Architecture + Design.

This drawing has been prepared from a survey drawing from Peek Architecture and Design Ltd commissioned by the client. It is VERY IMPORTANT that all dimensions are checked carefully before any work commences or any materials are ordered. If any discrepancies are noticed between this drawing and any other contract document then please contact Peek Architecture + Design immediately.

DO NOT SCALE USE FIGURED DIMENSIONS ONLY
All dimensions to be verified on site prior to the commencement of any work or the production of any shop drawing.

This drawing to be read in conjunction with all related Architect's and Engineer's drawings and any other relevant information.

GENERAL NOTES:

10/03/22	-	First Issue		SM	GT
DATE:	REVISION:	REVISION COMMENTS:			AUTHOR: CHECKED:

Great Brighams Mead

PROPOSED ROOF PLAN

PROJECT NO: DRAWING NO: REVISION: SCALE @ SIZE:
P1048 PL105 - 1:100 @ A0
START DATE: FIRST AUTHOR:
MAR 22 SM

