

Brief Specification

1.6mm panels: Flat Steel
Base Plates: Std Slotted
Top Plates: Std Top Lift
Jacklegs: Brackets Only
Lifting Points: Top Corner Only
Forklift Tunnels: -
Staircase fixings: -
Link Frame: -
Ceiling Height: 2235mm
Insulation: Walls & Roof 60mm
Mono-pitched roof (fall to rear)

External Finish (2 Coat + Etch Primer)

Body: BS 00 E 55
Corners: BS 00 E 53
Plinth: BS 00 E 53
Fascia: BS 00 E 53
Jacklegs: -
Door: BS 00 E 53
Shutters: BS 00 E 55

NB.

Finishes are indicative therefore it is the client's responsibility to ensure these are correct

Internal finish

Walls: Plaster Skim Painted Matt White
Ceiling: Plaster Skim Painted Matt White
Floor: Polyflor XL 2.0mm: Polyflor Fx 3105 'Alloyed Timber'
Door & Window Linings: Timber
Skirting: TBC

Aluminium Door

To suit aperture 950mm x 2100mm
RAL 7035 'Light Grey'

Aluminium Large Window

To suit aperture 1520mm x 2100mm
RAL 7035 'Light Grey'

Roof Vents

9" x 3" External Metal Louvre





Electrical Key

- Single Phase Consumer Unit
- Appliance Inlet - Floor mounted (Suitably Sized)
- Connection Box
- Recessed LED Downlight
- Light Switch
- Lockable Roller Shutter Key Switch c/w Spur

- Flex Outlet in Floor
- Single Sockets @ 1836mm affl
- Double Sockets @ 780mm affl
- Double Sockets @ 1836mm affl
- 9" Extract Fan
- Fan Controller

Tolerance: ±2mm
Timber Framing: 70mm
Prod. No.: AV6088
Fleet No.: -
Stickers: -
I.D. Plate: Yes
Module Weight: -
Laden Weight: -
Max. Lift Weight: -

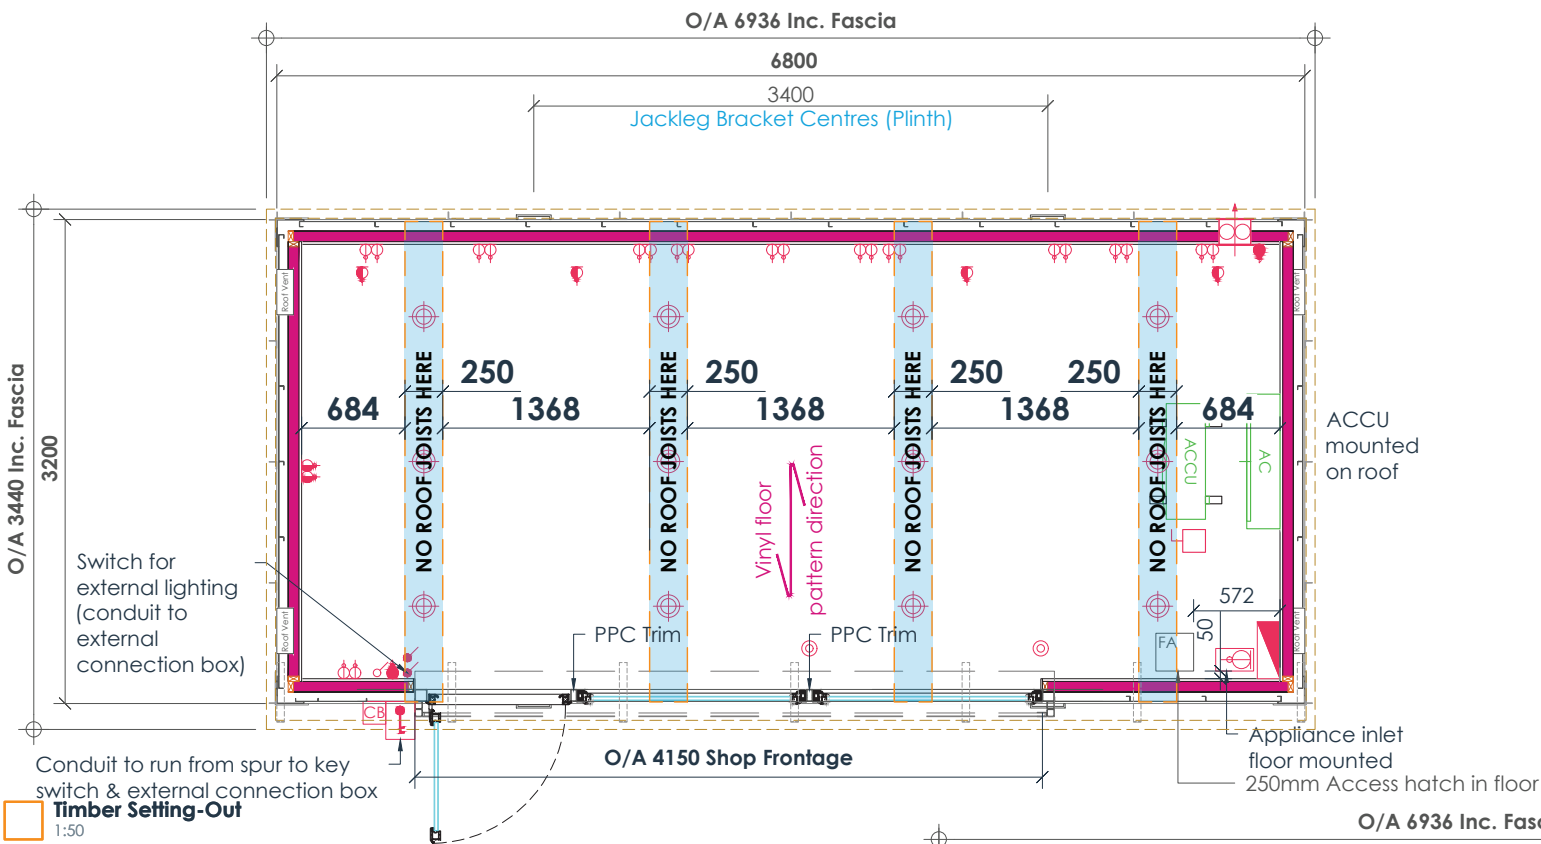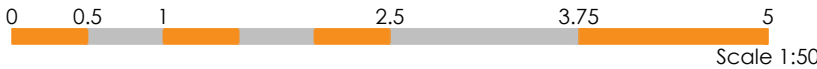

C02	Paint finish amended	ST	13/05/20
C01	Production issue	ST/RC	07/05/20
rev	description	by/chk	date



SHOP PODS

t: 01733 665295
info@shop-pods.co.uk
www.shop-pods.co.uk

client:

Mac Barbers

project:

Reading Barbers

title:

General Arrangement

date: 07/05/20 owner: ST checked: RC

project ref: 2021246 scale @ A3 As Shown

drawing ref: 140 status: D4 rev: C02

**PRODUCTION
ISSUE**

do not scale from drawing