




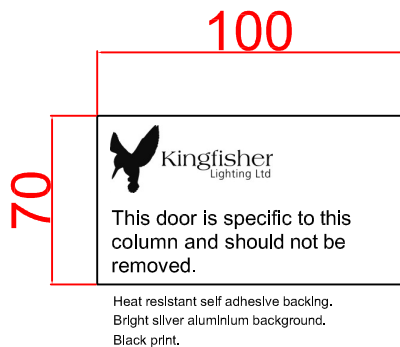



LABEL TO BE PROVIDED
AND FIXED BY MANUFACTURER

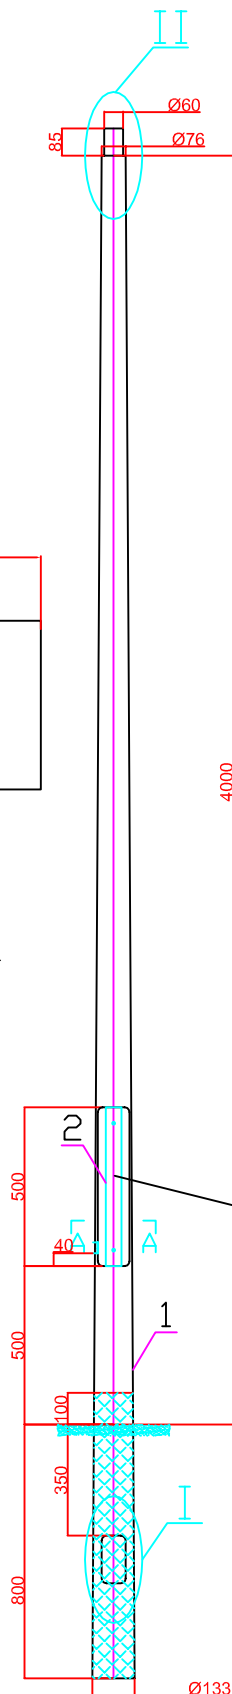


II detail

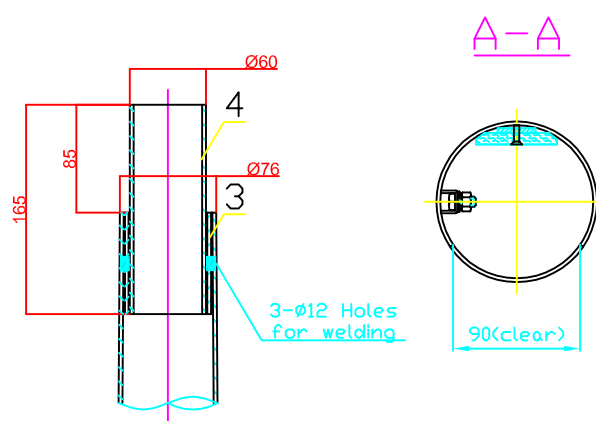


I Detail

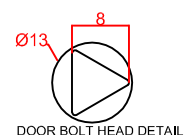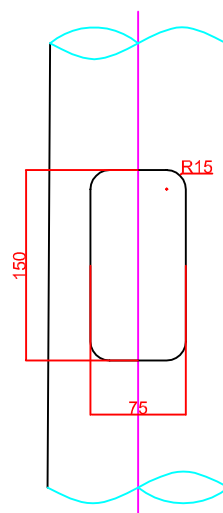

Door and base compartment to be
complete with earth clip, M8 brass bolt, nut & 2 washers.

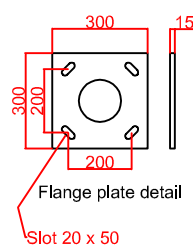

Board detail

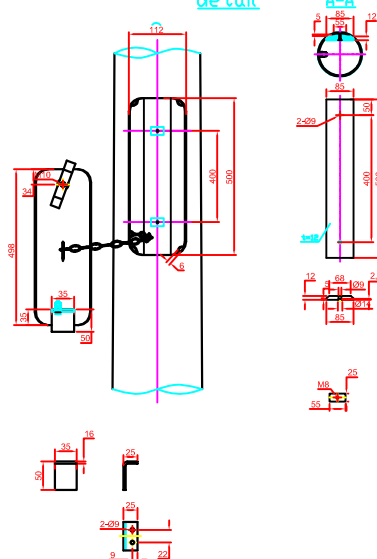

Detail of change:	D Flange plate detail added 5-12-2013 RH
Detail of change:	C Door label detail added 27-06-2012 RH
Detail of change:	B Earth bolt detail added 11-10-2011 RH
Detail of change:	A Door bolt detail added 28-09-2010 RH
© ALL RIGHTS RESERVED KINGFISHER LIGHTING LTD 2008	



KINGFISHER LIGHTING LTD
RATCHER WAY
CROWN FARM INDUSTRIAL PARK
MANSFIELD
NOTTINGHAMSHIRE
NG19 0FS

Title: 4CCS60L Column	
Drawn: RJH	Drawing No: KL 3800
Date: 29/08/2008	Issue: E
Material:	
All dimensions in mm(unless otherwise stated)	