


- Notes:**
1. This drawing is to be read in conjunction with the written specification, if provided and all relevant contract documentation from the design team, with any conflicting information to be brought to the attention of PRP in writing before commencing on site.
 2. The contractor is to check and verify all levels and dimensions before construction. Any discrepancies are to be brought to the attention of PRP in writing before commencing on site.
 3. All sub base and concrete design and specification to Engineer's details.
 4. Waterproofing of any element to be specified by others, unless specifically noted.
 5. All proprietary products shall be installed in accordance with manufacturers written instructions.
 6. Plant numbers are an indication only and plants should be ordered to suit site areas in accordance with scheduled plant densities.
 7. Any proposed plant substitution shall be agreed with the Landscape Architect prior to ordering.
 8. Samples of all exterior metal work to be approved by Landscape Architect.
 9. All drainage inspection chambers to Engineers requirements.
 10. All dimensions in mm unless otherwise stated.
 11. Do not scale from this drawing.
 12. All sub bases and concrete foundation to Engineers design. Information given here is indicative only.
 13. Lighting to Engineers layout and detail.
 14. Water points to Engineer's detail

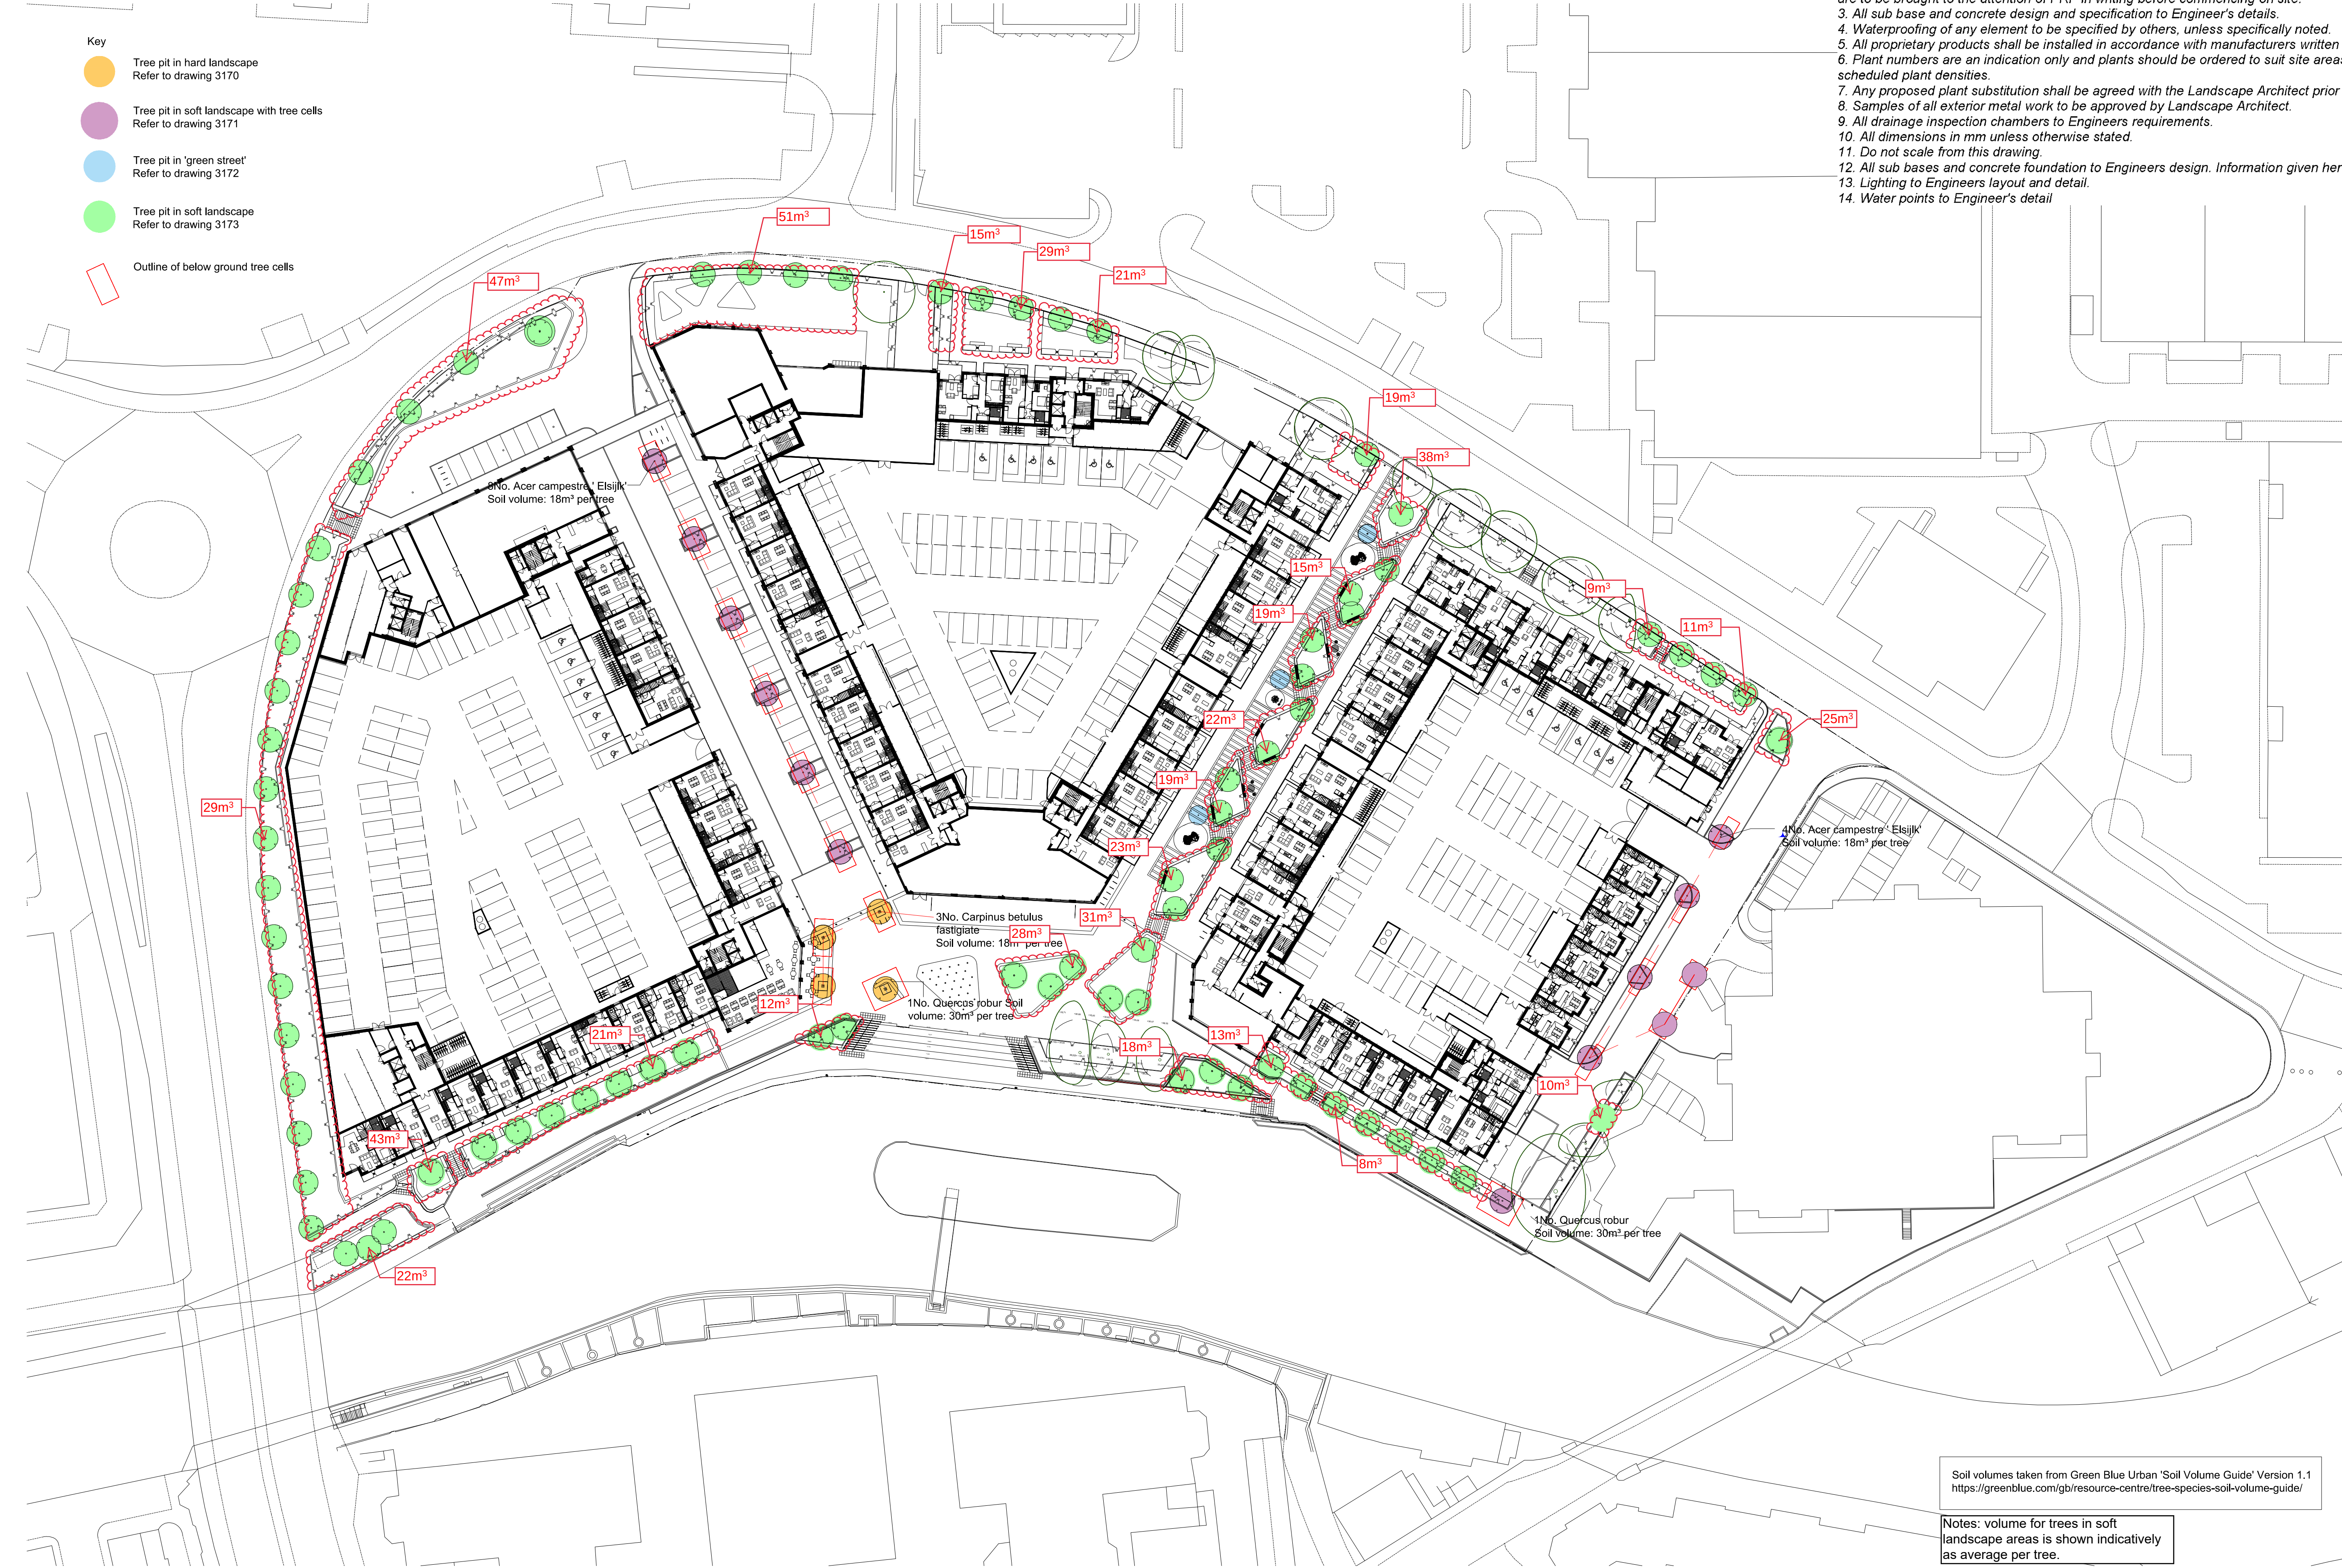

Soil volumes taken from Green Blue Urban 'Soil Volume Guide' Version 1.1
<https://greenblue.com/gb/resource-centre/tree-species-soil-volume-guide/>

Notes: volume for trees in soft landscape areas is shown indicatively as average per tree.