



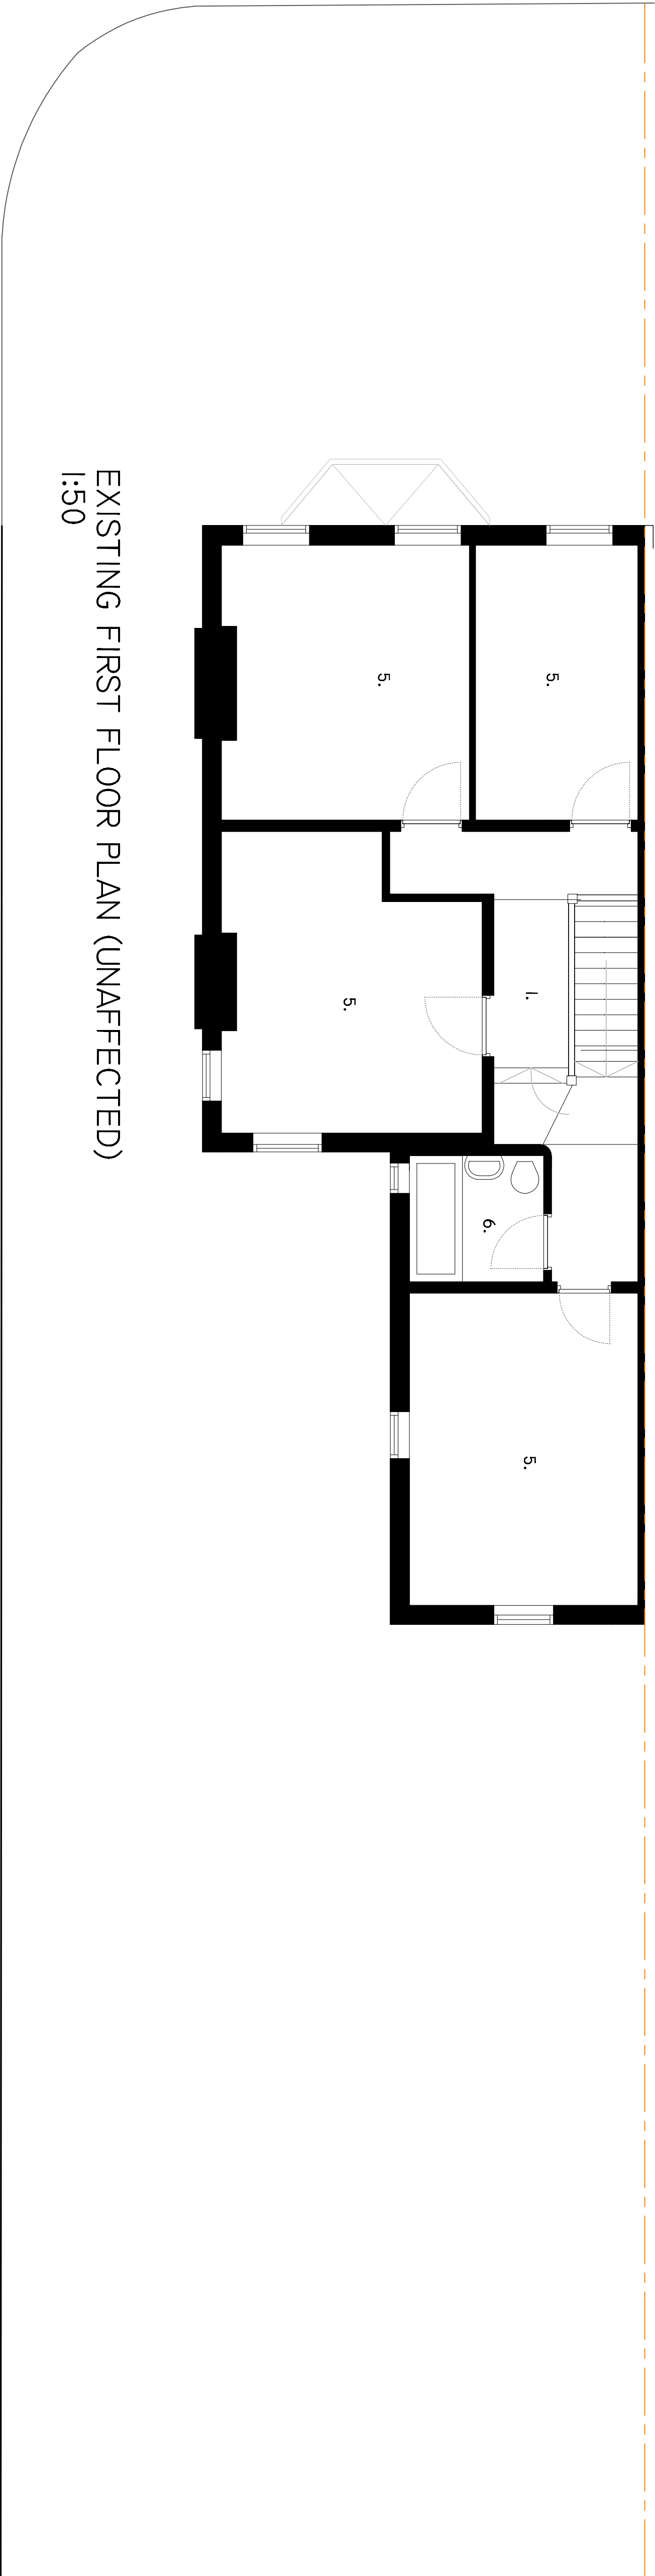

EXISTING FIRST FLOOR PLAN (UNAFFECTED)
1:50

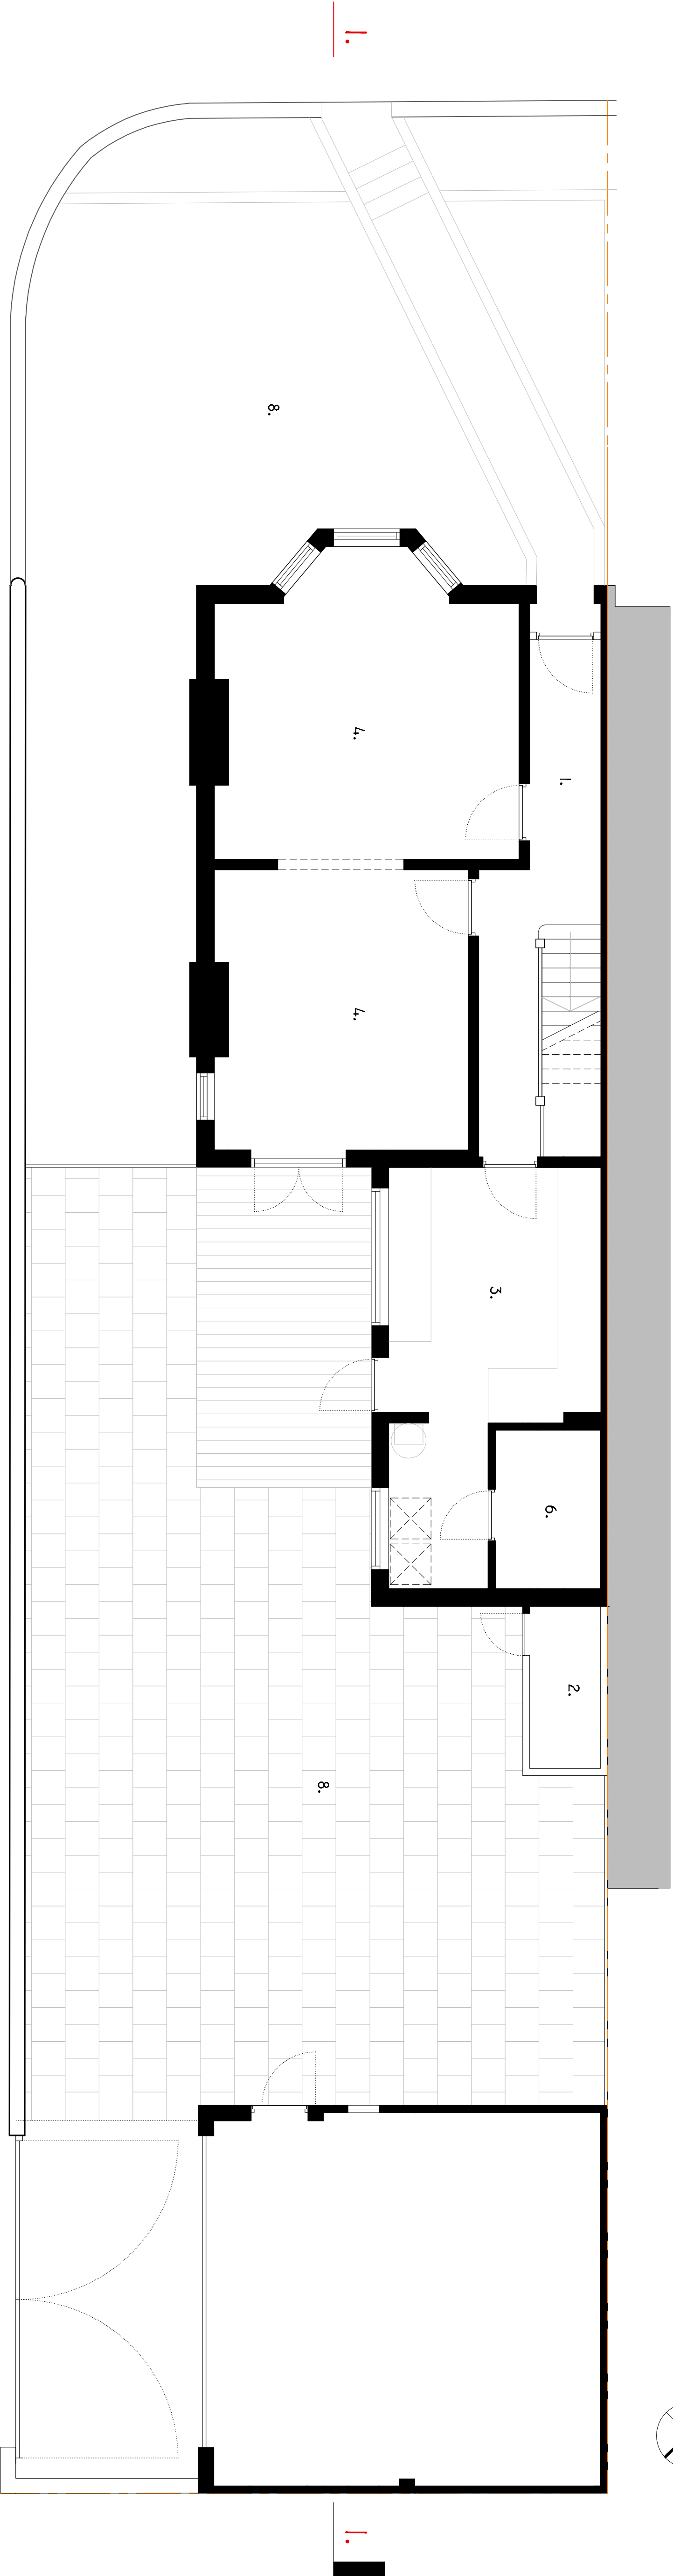

EXISTING GROUND FLOOR PLAN
1:50

REV.		ISSUE STATUS	PLANNING				PROJECT				82 Mount View Road London N4 4RT Tel: 0208 340 2003 Fax: 0207 825 1108 info@architects.com			
							110 BASINGSTOKE ROAD, READING, RG20ET							
							EXISTING FLOOR PLANS							
							ED/110BR/CL101							
							FEB 21							
							SCALE							
							1:500A1							