

General Notes


All site dimensions shall be verified by the Contractor on site prior to commencing any works.

Do not scale from this drawing.

Only work to written dimensions.


This drawing is the property of Fletcher-Rae (UK) Limited (t/a Fletcher-Rae) and copyright is reserved by them. The drawing is not to be copied or disclosed by or to any unauthorised persons without the prior written consent of Fletcher-Rae (UK) Limited.

4.8 metres high and contain all intermediate posts spaced at 2.4 metre centres, within this height the first 2.5 metres will be fenced using '358' gauge Zenith prison mesh panels, with a hot dipped galvanised finish. Above will be a 1.8 metre height of 75x25mm welded mesh rolls. Above the mesh will be 3 strands of short-barbed tape to give the overall height of 4.8 metres

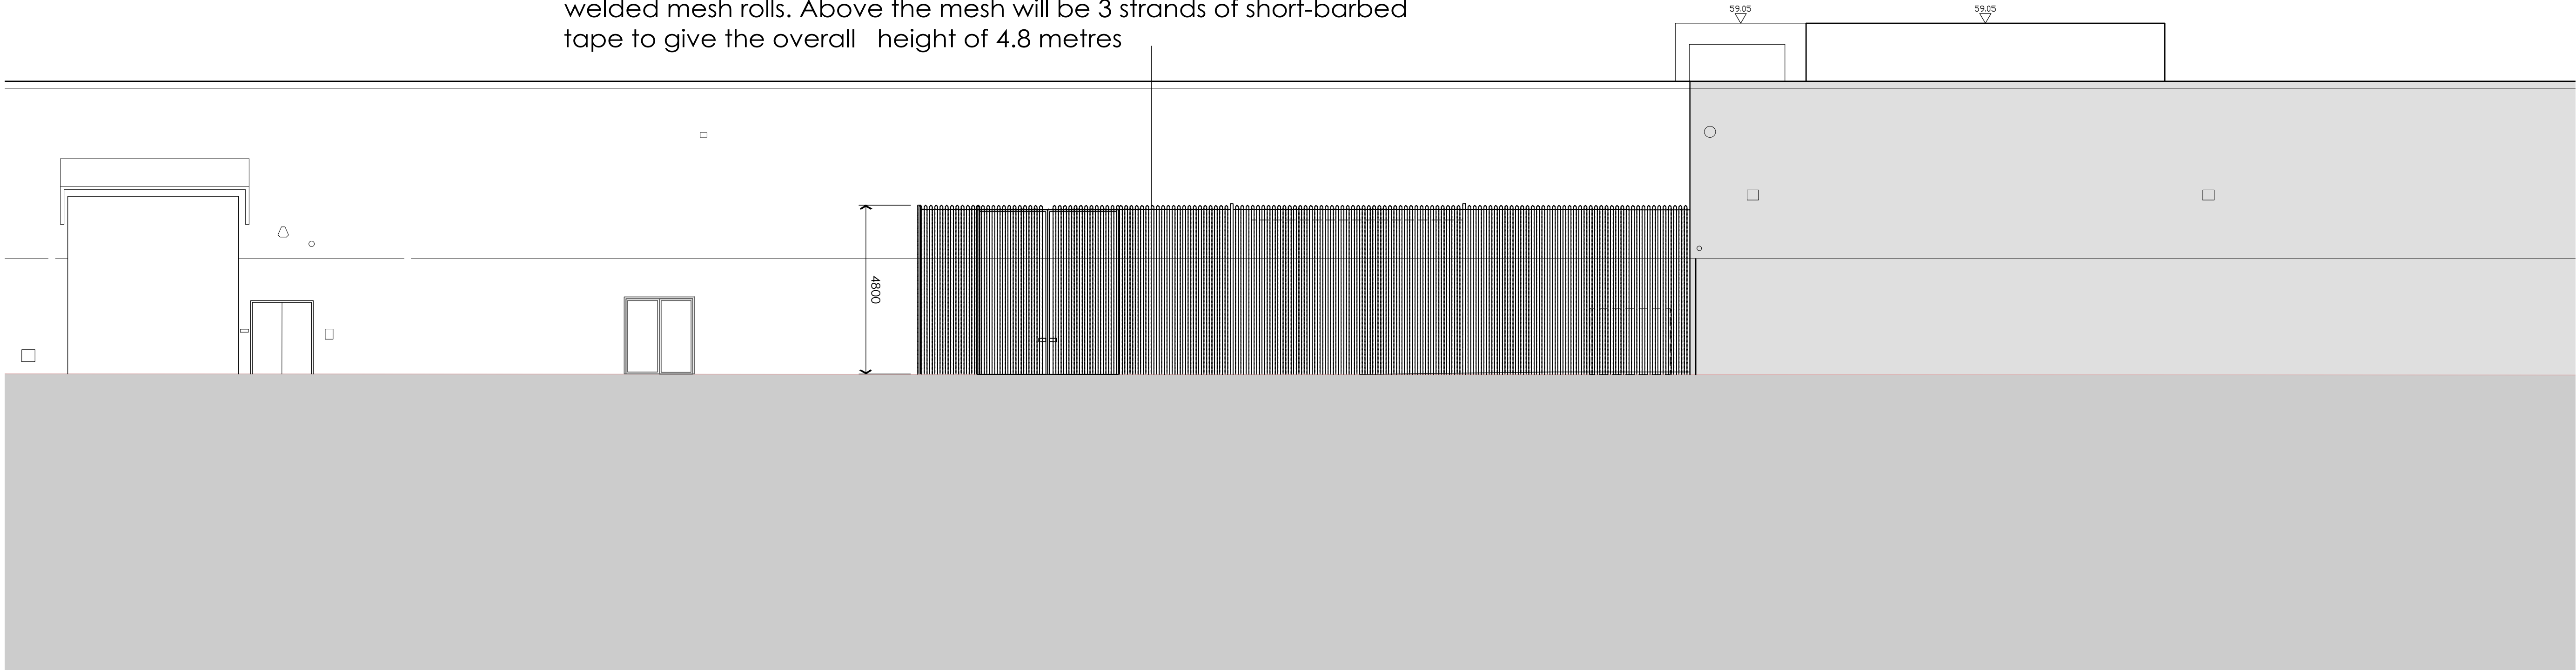

Proposed Garden Elevation

4.8 metres high and contain all intermediate posts spaced at 2.4 metre centres, within this height the first 2.5 metres will be fenced using '358' gauge Zenith prison mesh panels, with a hot dipped galvanised finish. Above will be a 1.8 metre height of 75x25mm welded mesh rolls. Above the mesh will be 3 strands of short-barbed tape to give the overall height of 4.8 metres

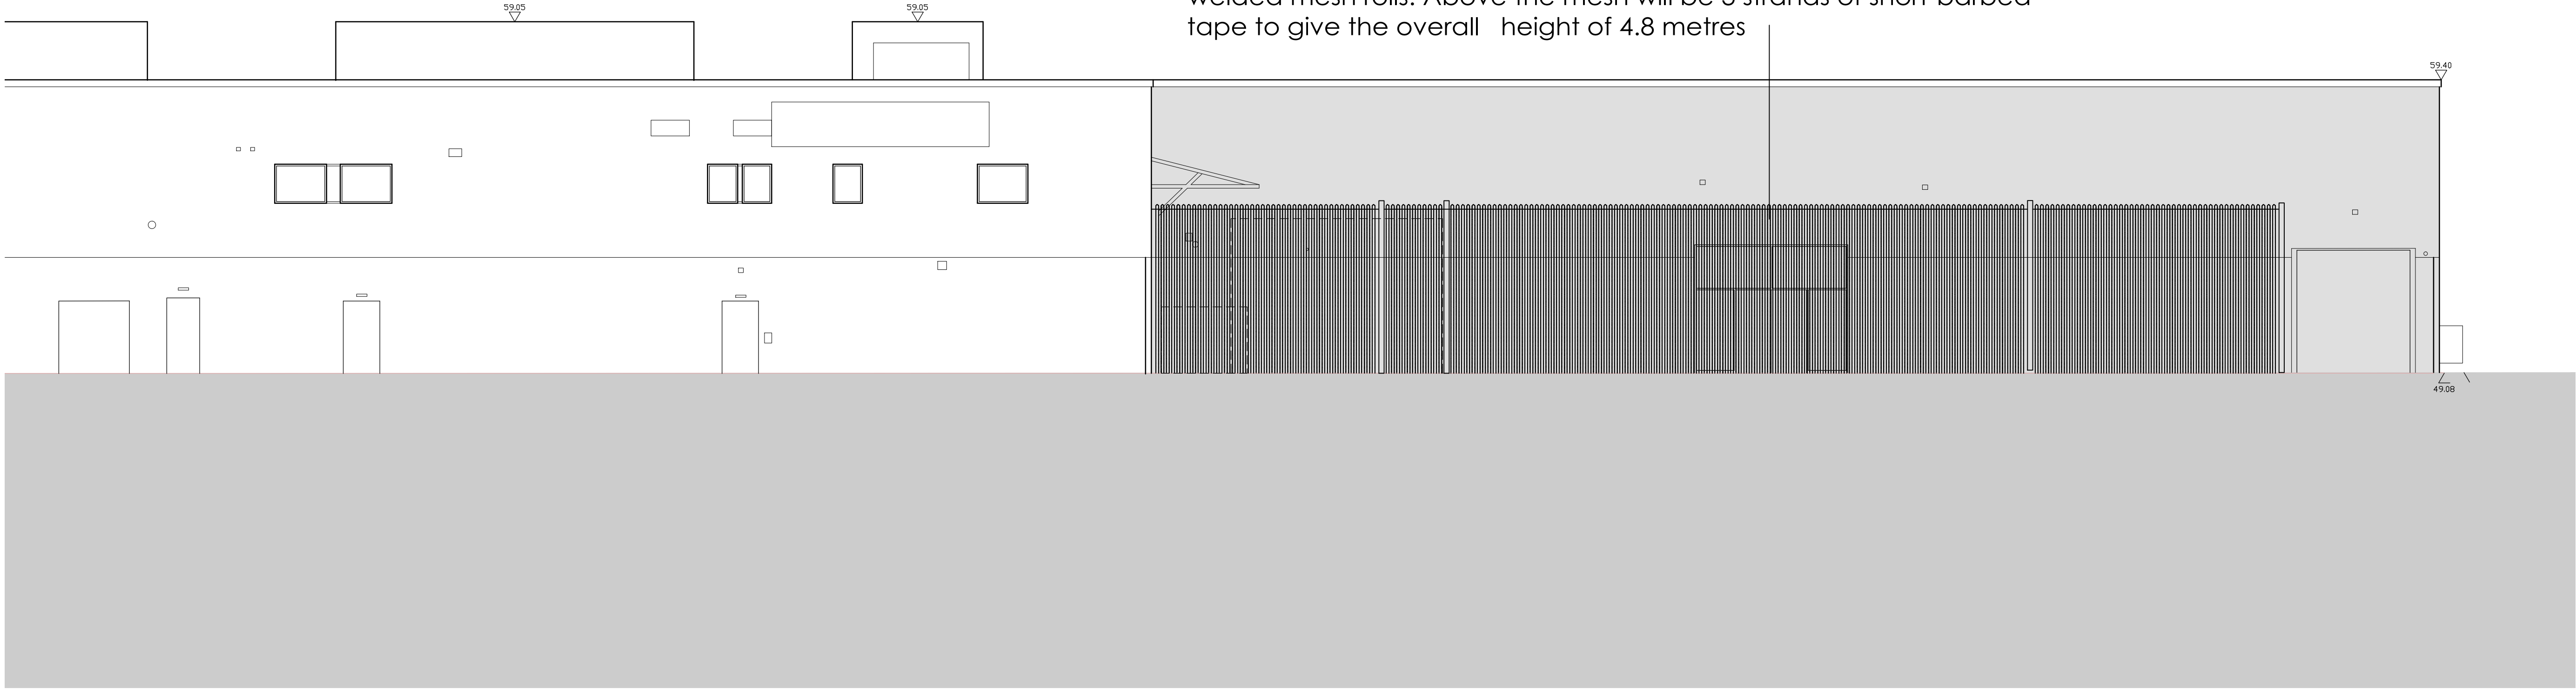

Proposed Garden Centre Elevation



Revision

Scale 1:100@A0

Status PL

Drawn by AE

Date Jan 2022

Client

Westmount Real Estate

Project

Brunel Retail Park, Reading

Drawing Description

Proposed Garden Centre Elevations - Unit 4

Drawing No. 19032_PL83

Rev. A

fletcher-rae
Architects | Master Planners | Designers

Hill Quays, 5 Jordan Street, Manchester, M15 4PY

t +44 (0)161 242 1140

f +44 (0)161 242 1141

w www.fletcher-rae.com

e info@fletcher-rae.com