

Fairfax

Fairfax (Reading) Ltd and Reading Golf Club Ltd

Scale: 1:1000 Dm By: PJH Date: May '21

Org No: 2054/PL04 Rev G

Project: Land at:
READING GOLF CLUB
KIDMORE END ROAD,
EMMER GREEN, READING
Drawing Title:

SITE LAYOUT - BASE B & W

Copyright: Paul J Hewett R.I.B.A. Chartered Architect


Paul Hewett R.I.B.A.

CHARTERED ARCHITECT

Paul Hewett BA(Hons)DipArch(Hons)R.I.B.A.

CHARTERED ARCHITECT

51 Foxdale Drive : The Dell : Angmering : West Sussex : BN16 4HF

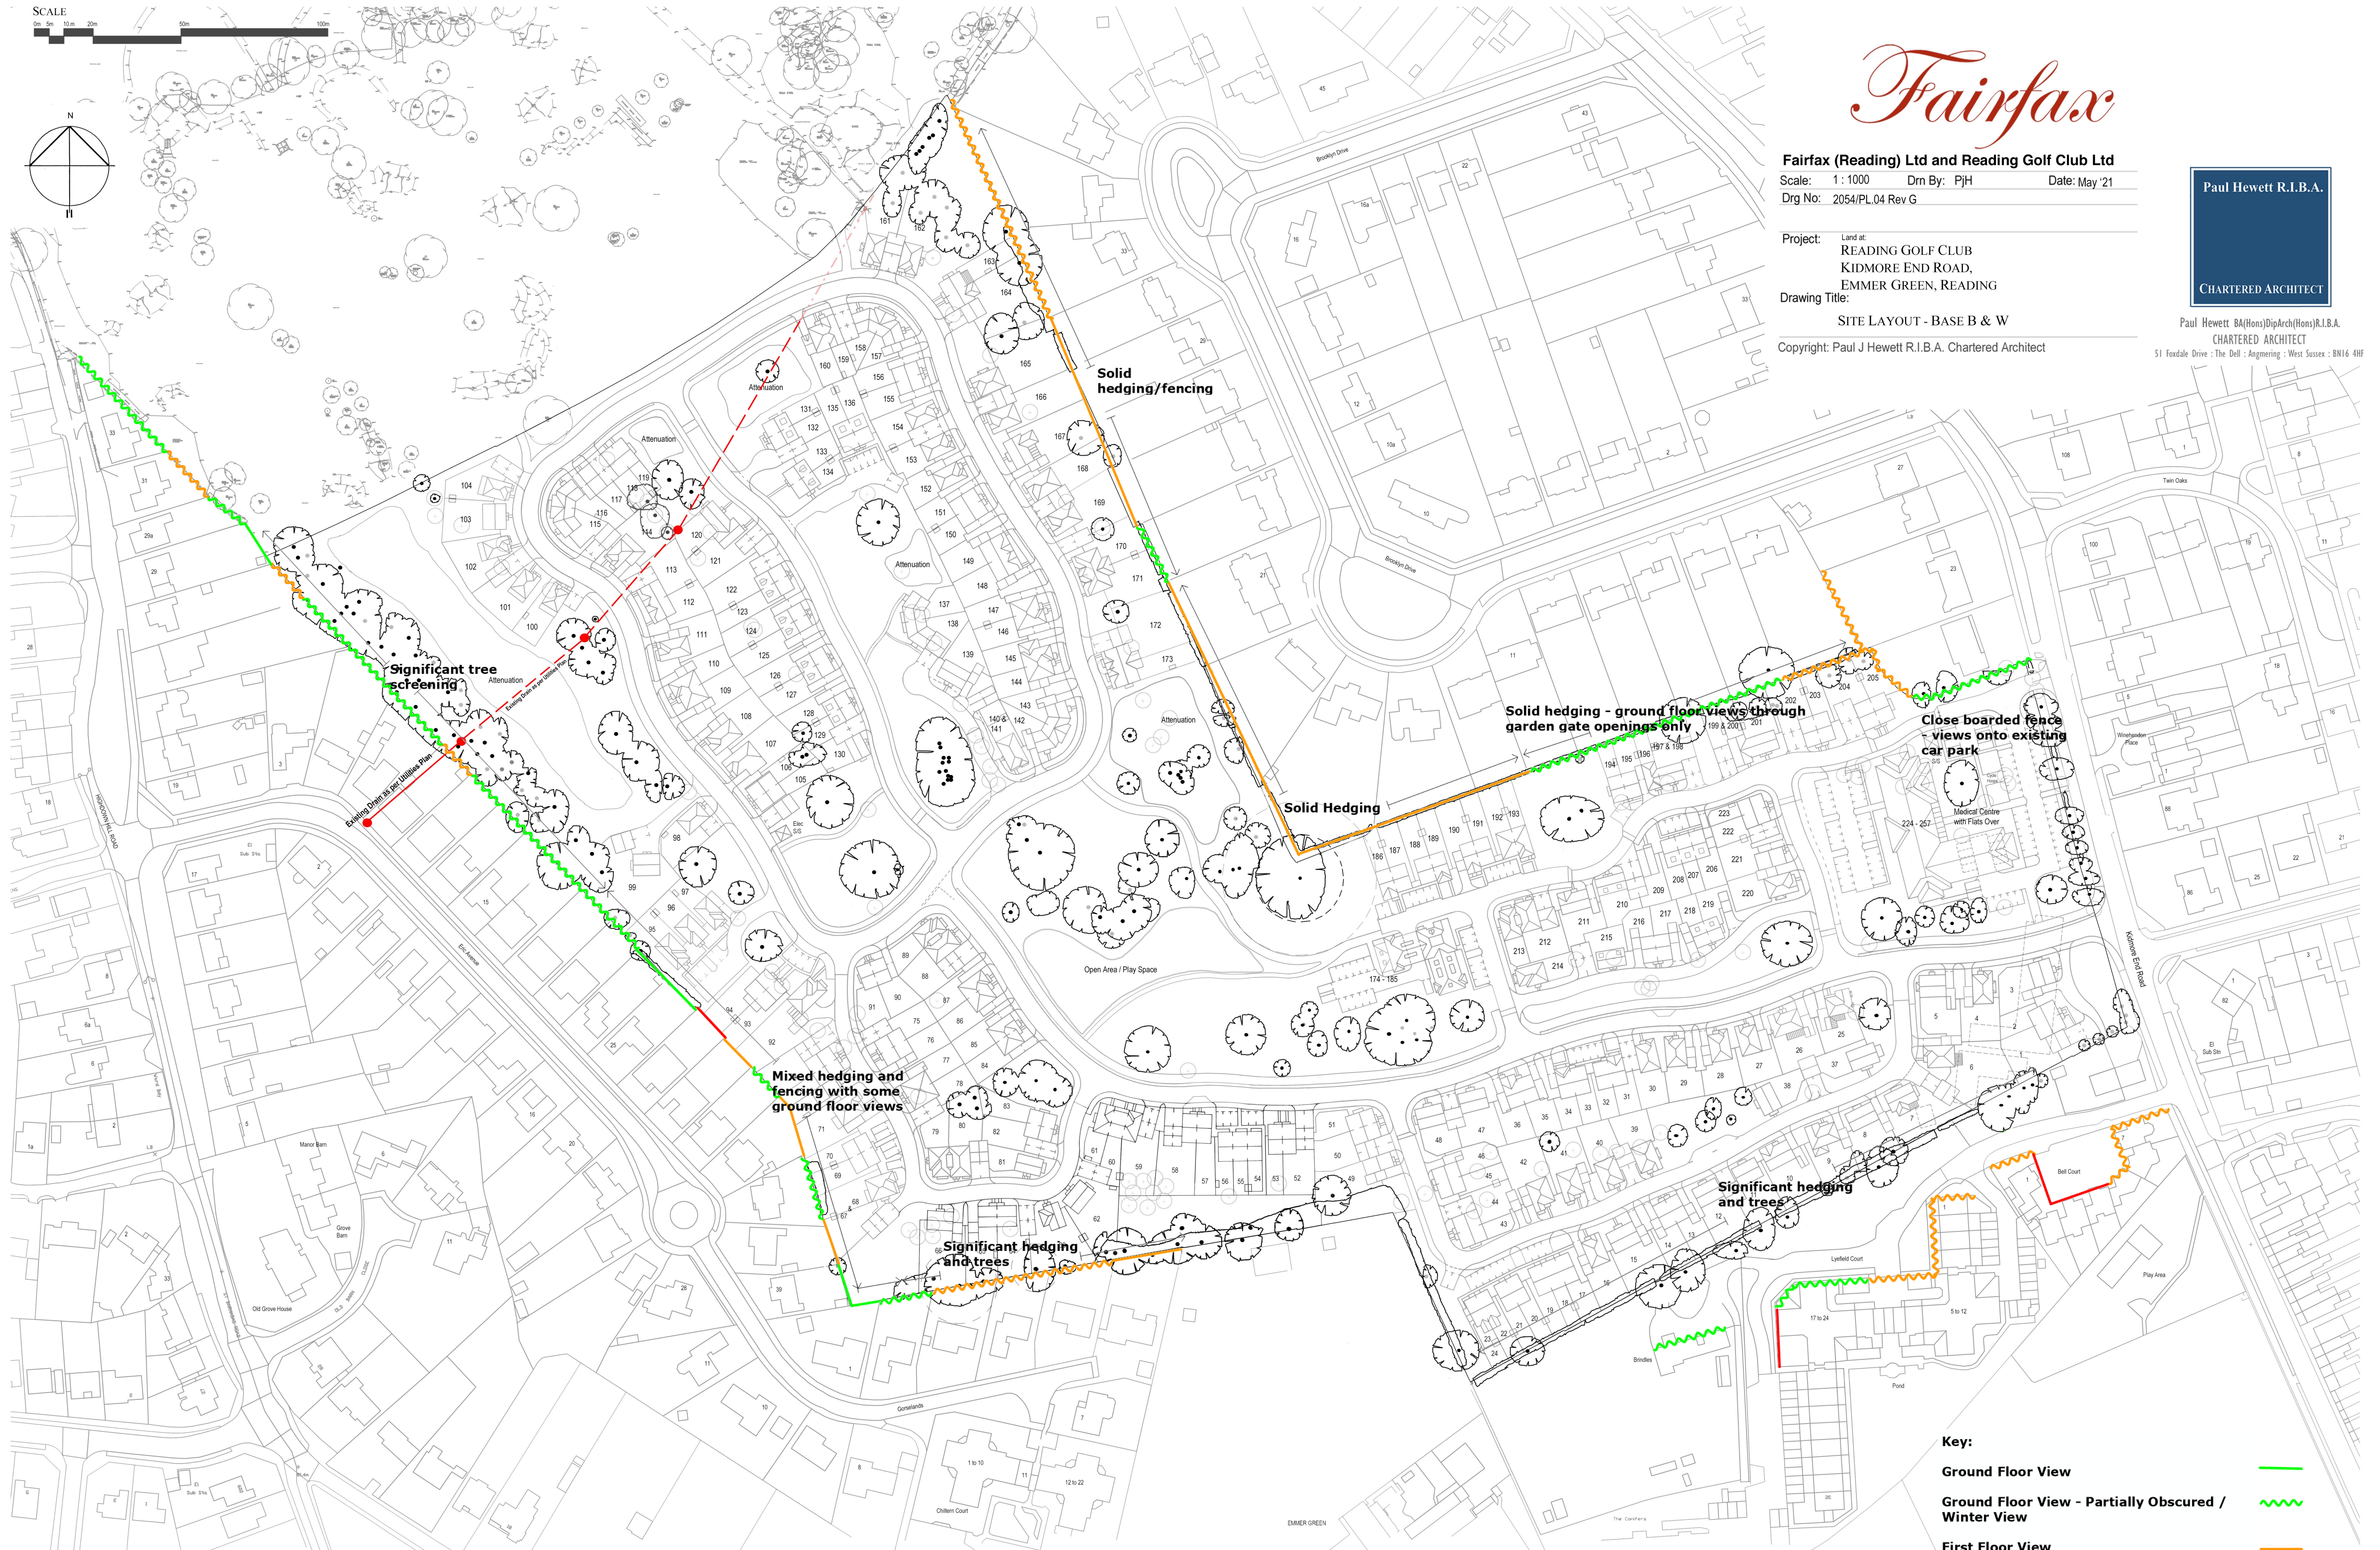

Key:

Ground Floor View

Ground Floor View - Partially Obscured / Winter View

First Floor View

First Floor View - Partially Obscured / Winter View

No View

