

760mN

720mN



680mN

400mE

440mE

480mE

520mE

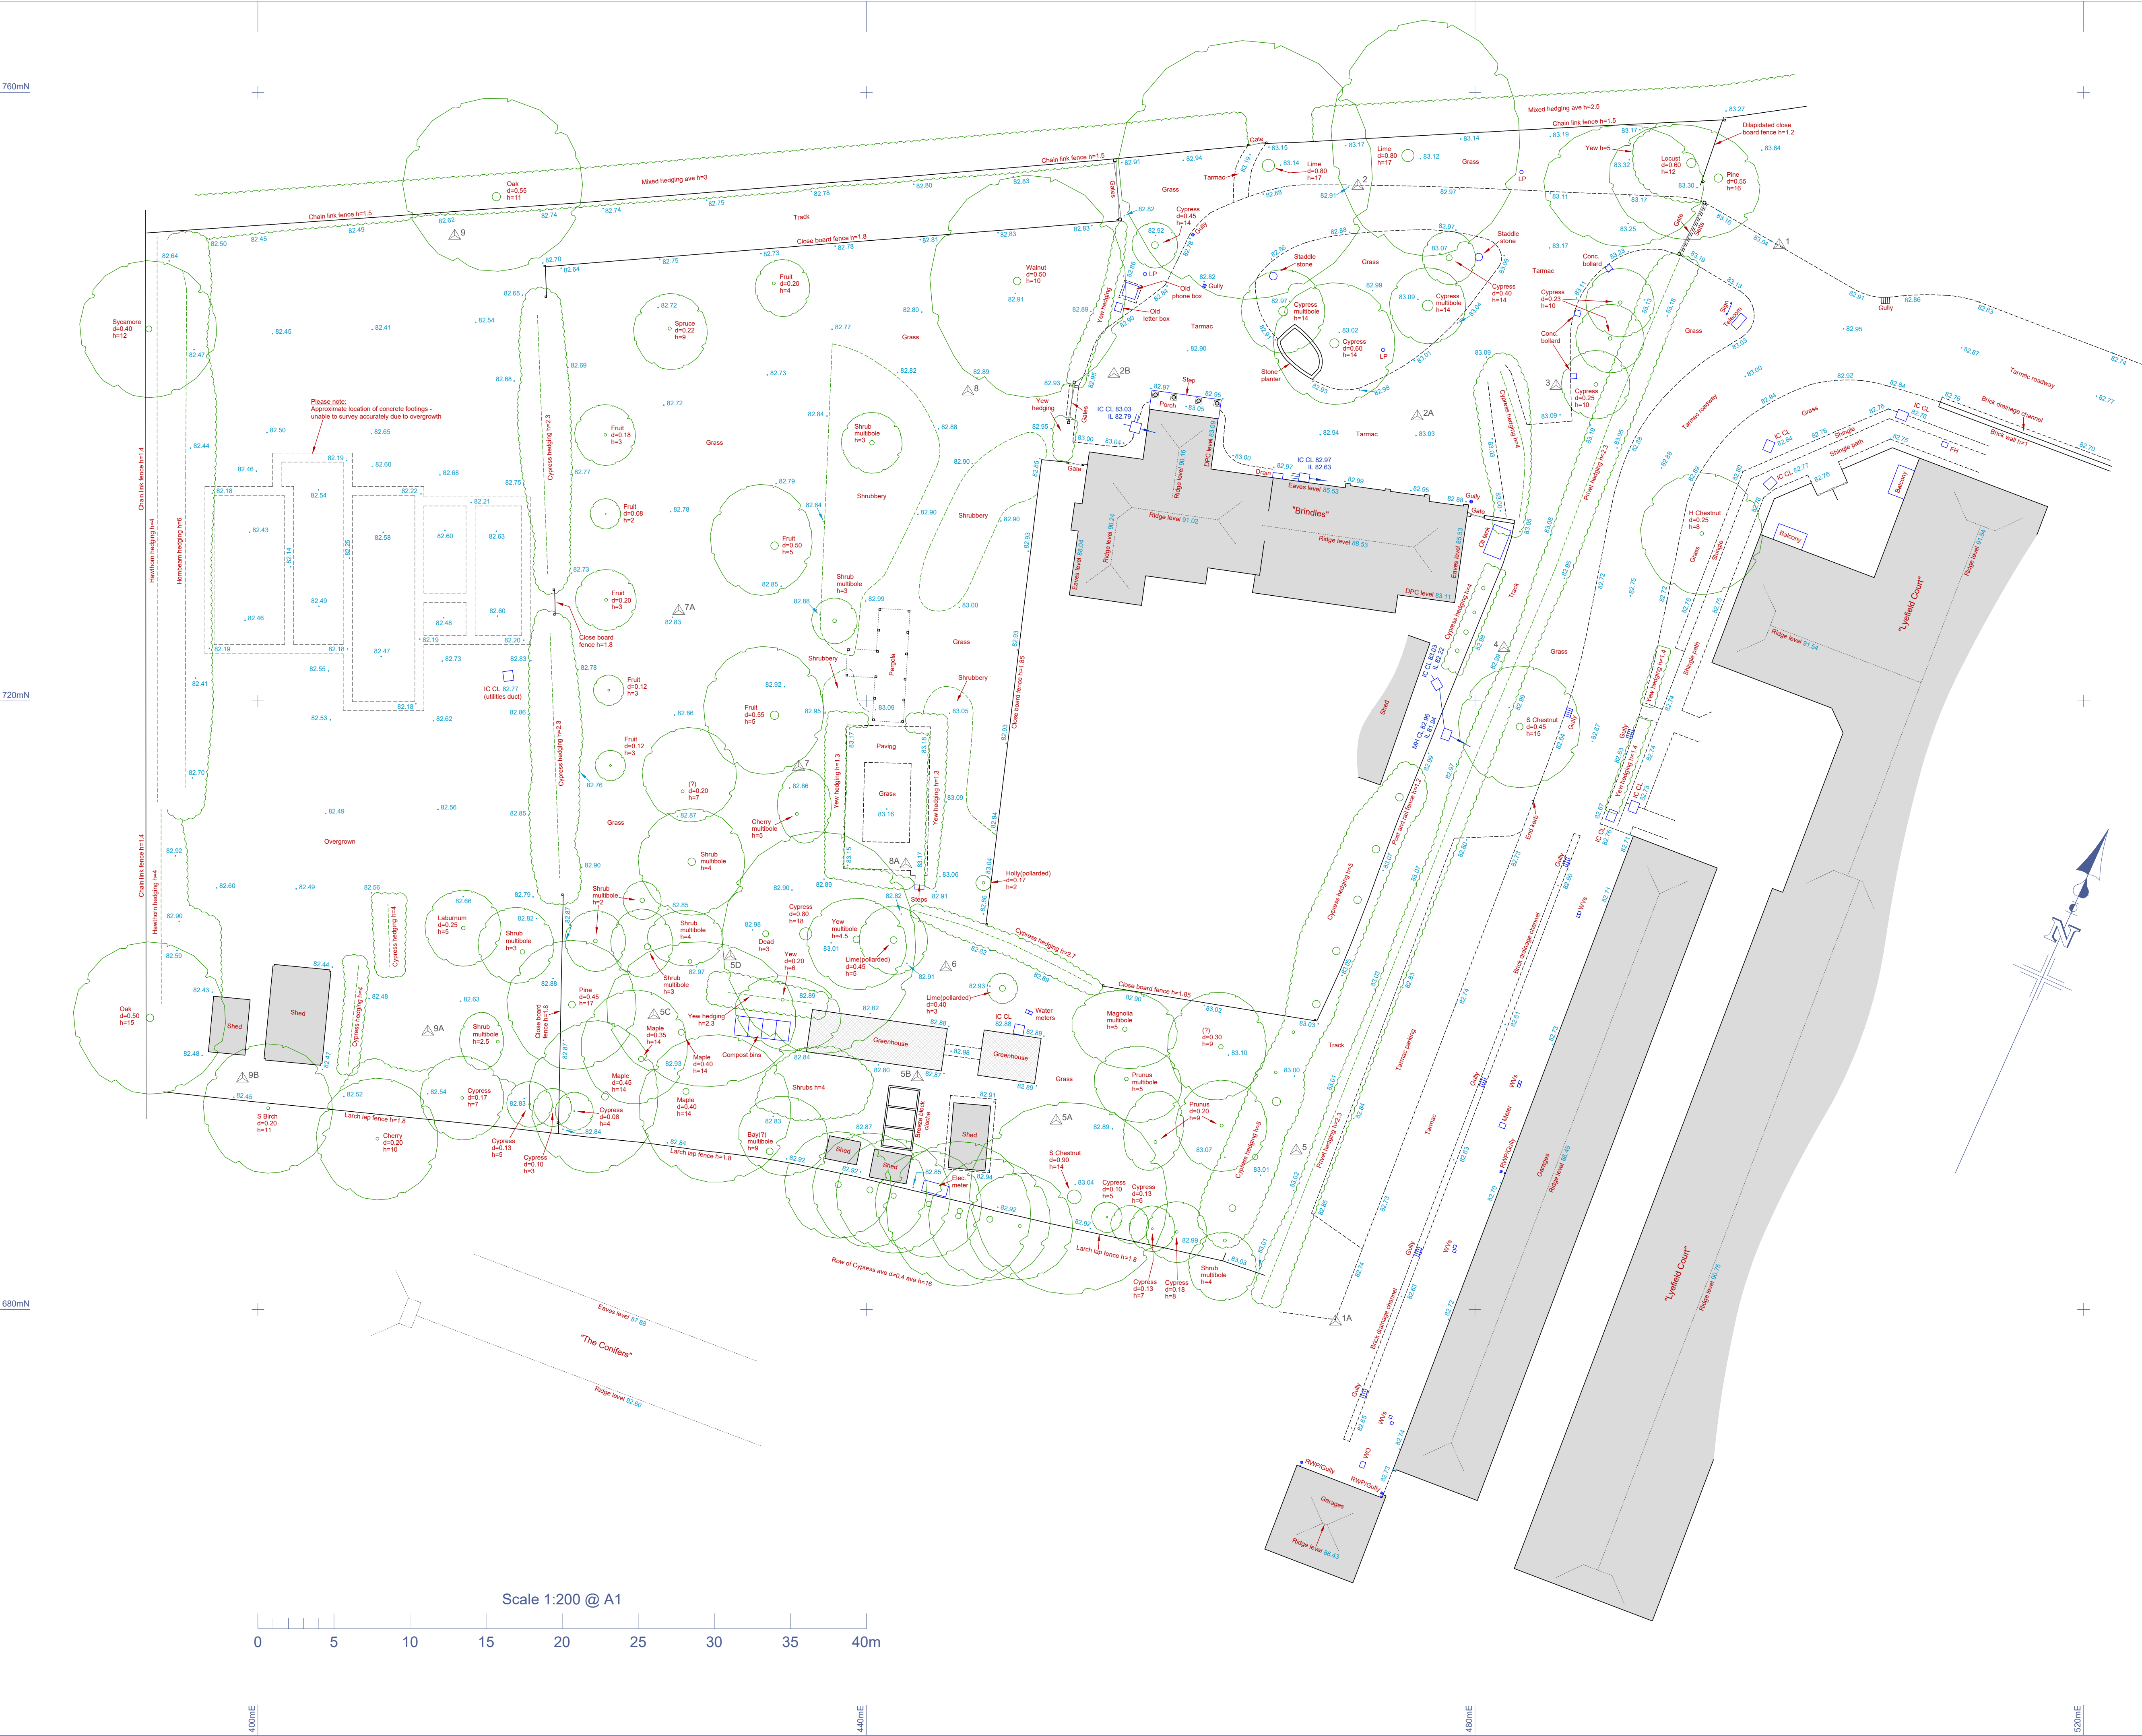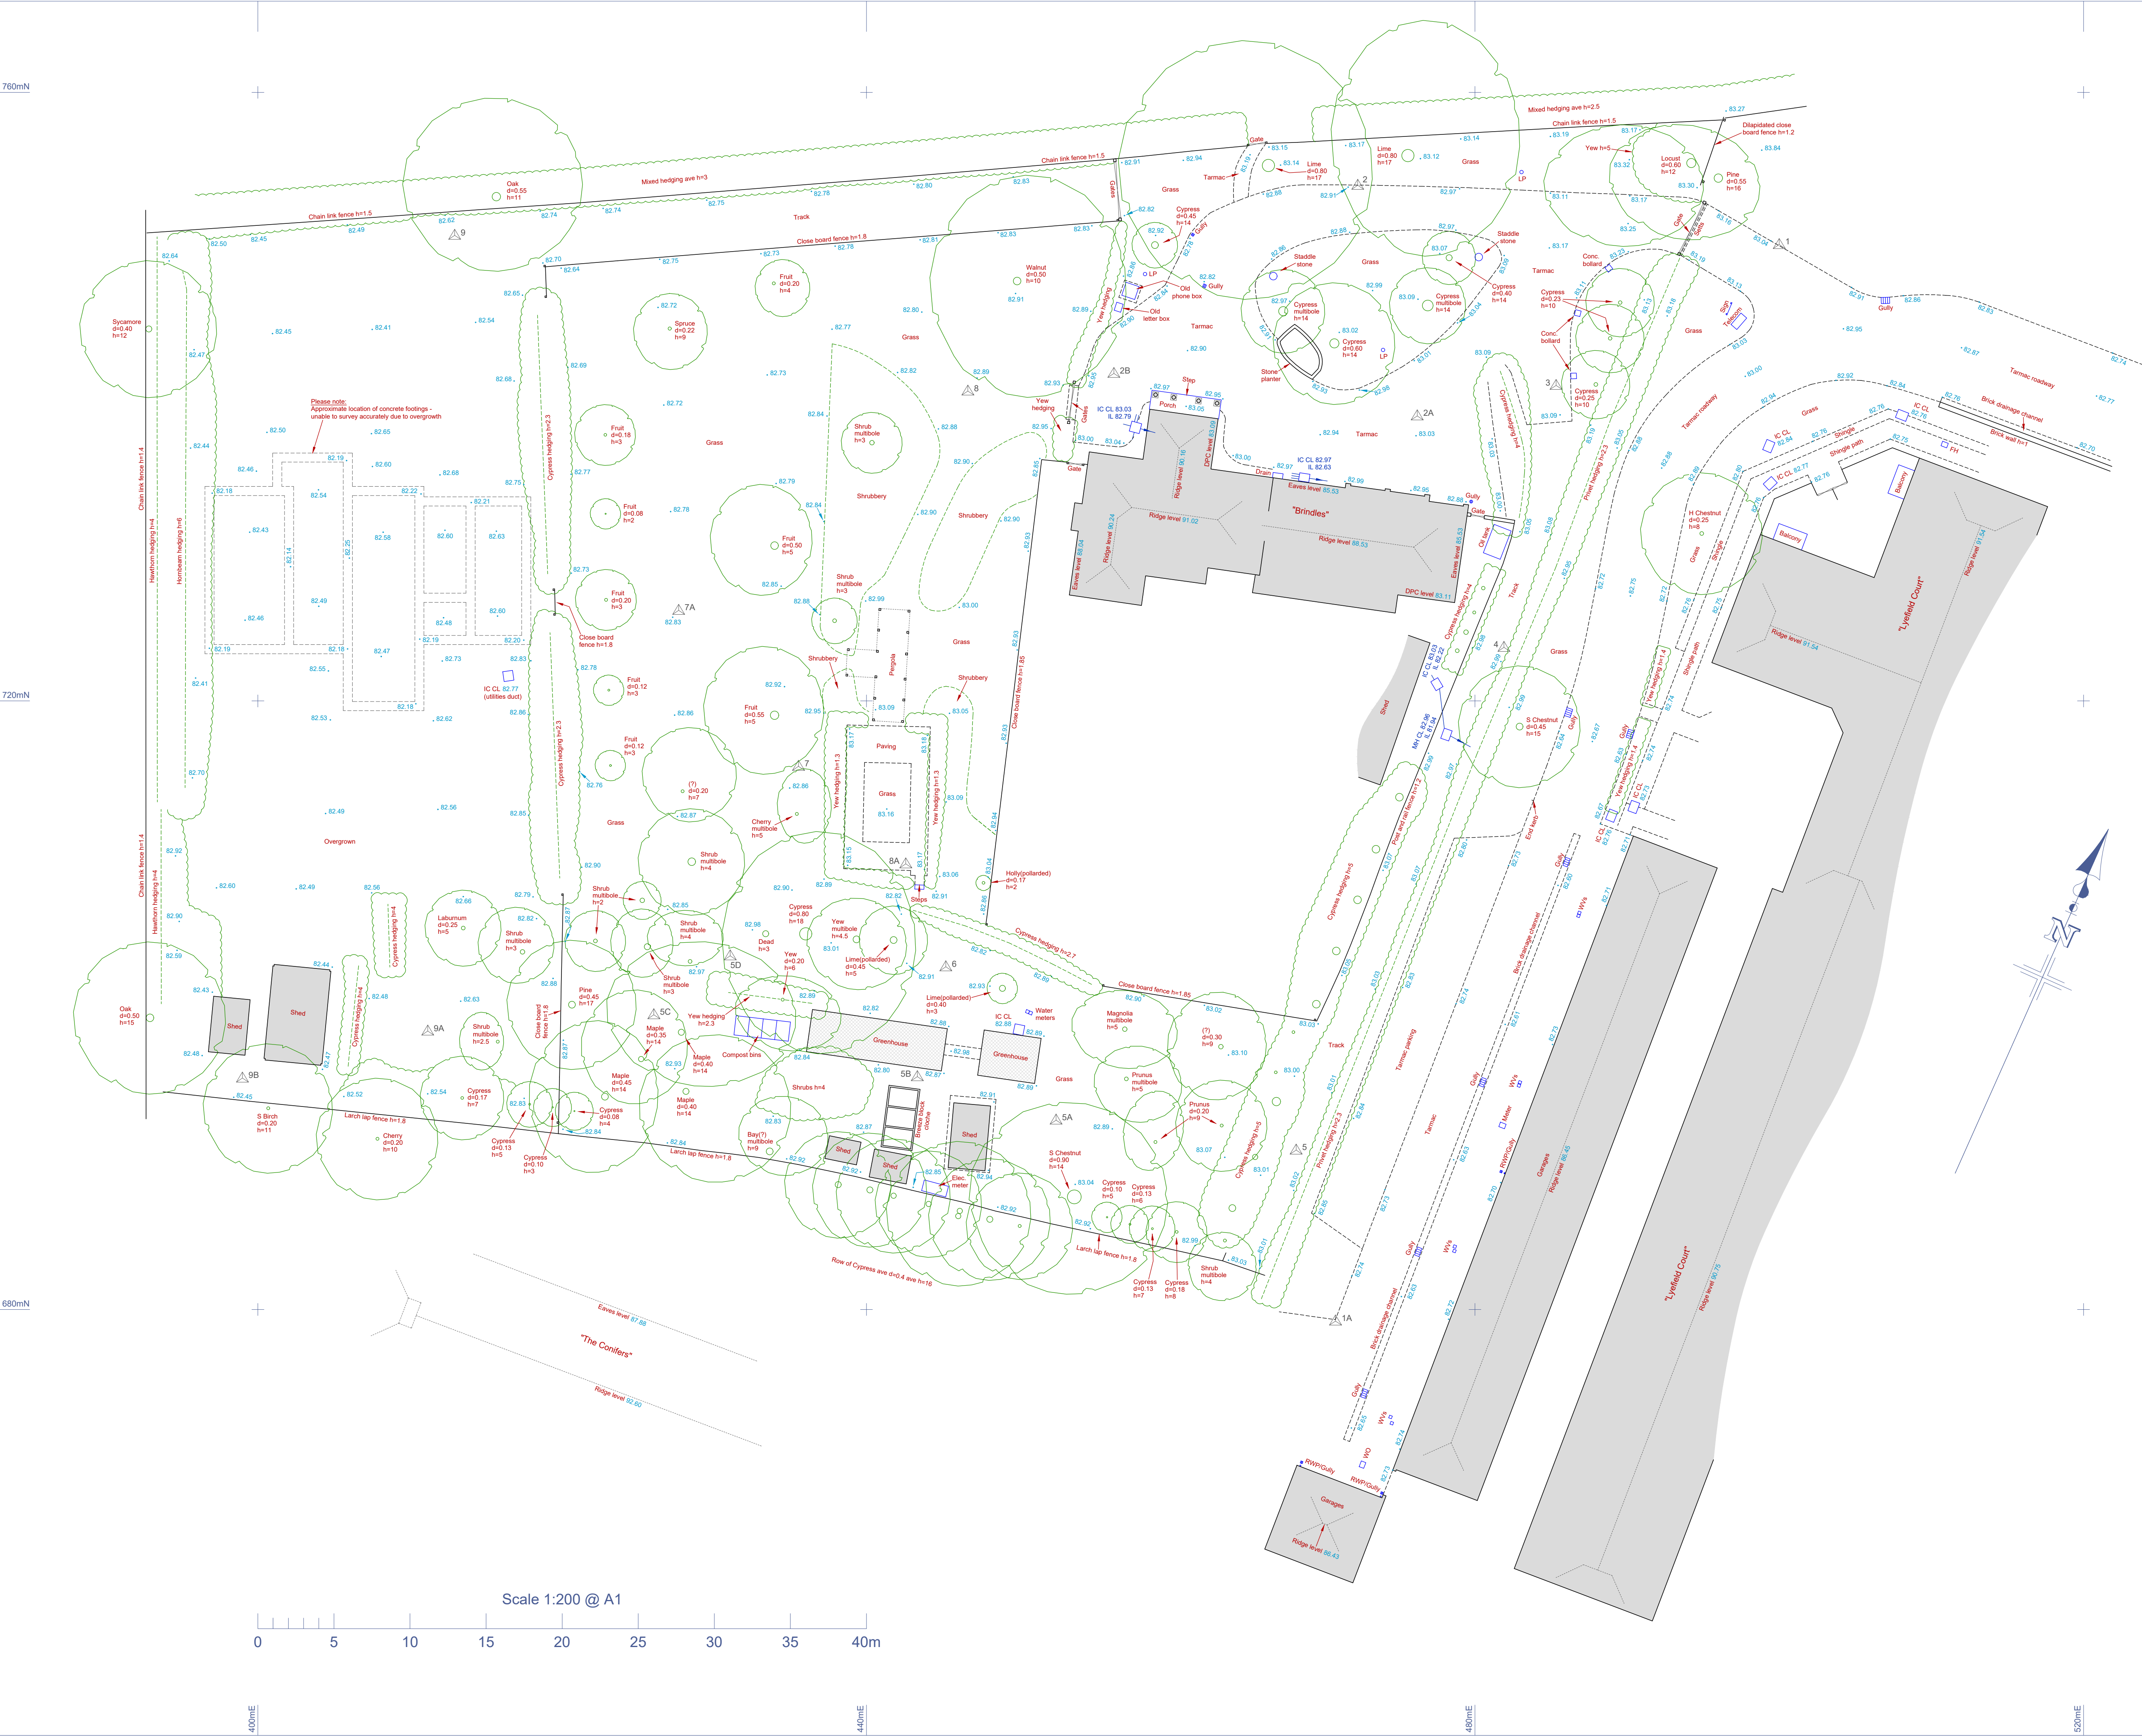

SURVEY STATIONS			
Name	Easting	Northing	Height
1	500.000	750.000	83.154
2	472.295	733.894	82.916
3	485.329	740.789	83.118
4	481.904	723.522	83.001
5	468.243	690.477	82.974
6	445.219	702.523	82.835
7	435.535	715.698	82.860
8	448.668	740.368	82.833
9	412.934	750.606	82.569
1A	470.833	679.238	82.712
2A	476.201	738.735	83.032
2B	495.263	741.527	82.948
5A	452.487	692.447	82.889
5B	443.343	695.301	82.825
5C	426.028	699.372	82.863
5D	431.948	703.245	82.954
7A	427.656	725.664	82.803
8A	442.597	709.200	83.163
9A	411.162	698.300	82.571
9B	398.985	695.210	82.392

THIS IS A COMPUTER MODELLED DRAWING - BEWARE OF LAYERS TURNED OFF, FROZEN, LOCKED OR EXCLUDED FROM PRINTING.

Topographic survey notes:

If this drawing contains digital Ordnance Survey information, it has been reproduced with the permission of the Controller of Her Majesty's Stationery Office Crown Copyright.

Unless otherwise requested, every effort will have been made to show all visible detail on this survey. No responsibility can be taken for any information, critical or otherwise, that may have been hidden, buried or otherwise obscured at the time of our survey.

It should be noted that a physical boundary demarcation on site does not necessarily constitute a legal boundary.

Drainage information shown, unless otherwise stated, has been obtained solely by visual inspection and interpretation. Covers have been surveyed where found and filled where possible or where deemed necessary. Critical drainage routes and levels should be checked and/or verified by specialist contractors where applicable.

Tree descriptions are given for guidance only. We cannot accept any responsibility for incorrect identification, and so would strongly recommend that, should these be of importance to a future design, then a specialist Tree Report be commissioned.

➔ Levels related to Ordnance Survey Datum

Project:
Brindles, Kidmore End Road, Emmer Green,
RG4 8SH

Client:
Knole Homes Limited

Drawing title:
Topographic survey

Scale:
1:200 @ A1

Drawing Number:
3202

Date:
March 2022

Revision:

DPS Surveys Ltd
Land and measured building surveys



48 Park Road
Henley-on-Thames
Oxfordshire
RG9 1DD
Tel: 01491 576751
Email: duncan@dpsurveys.com