


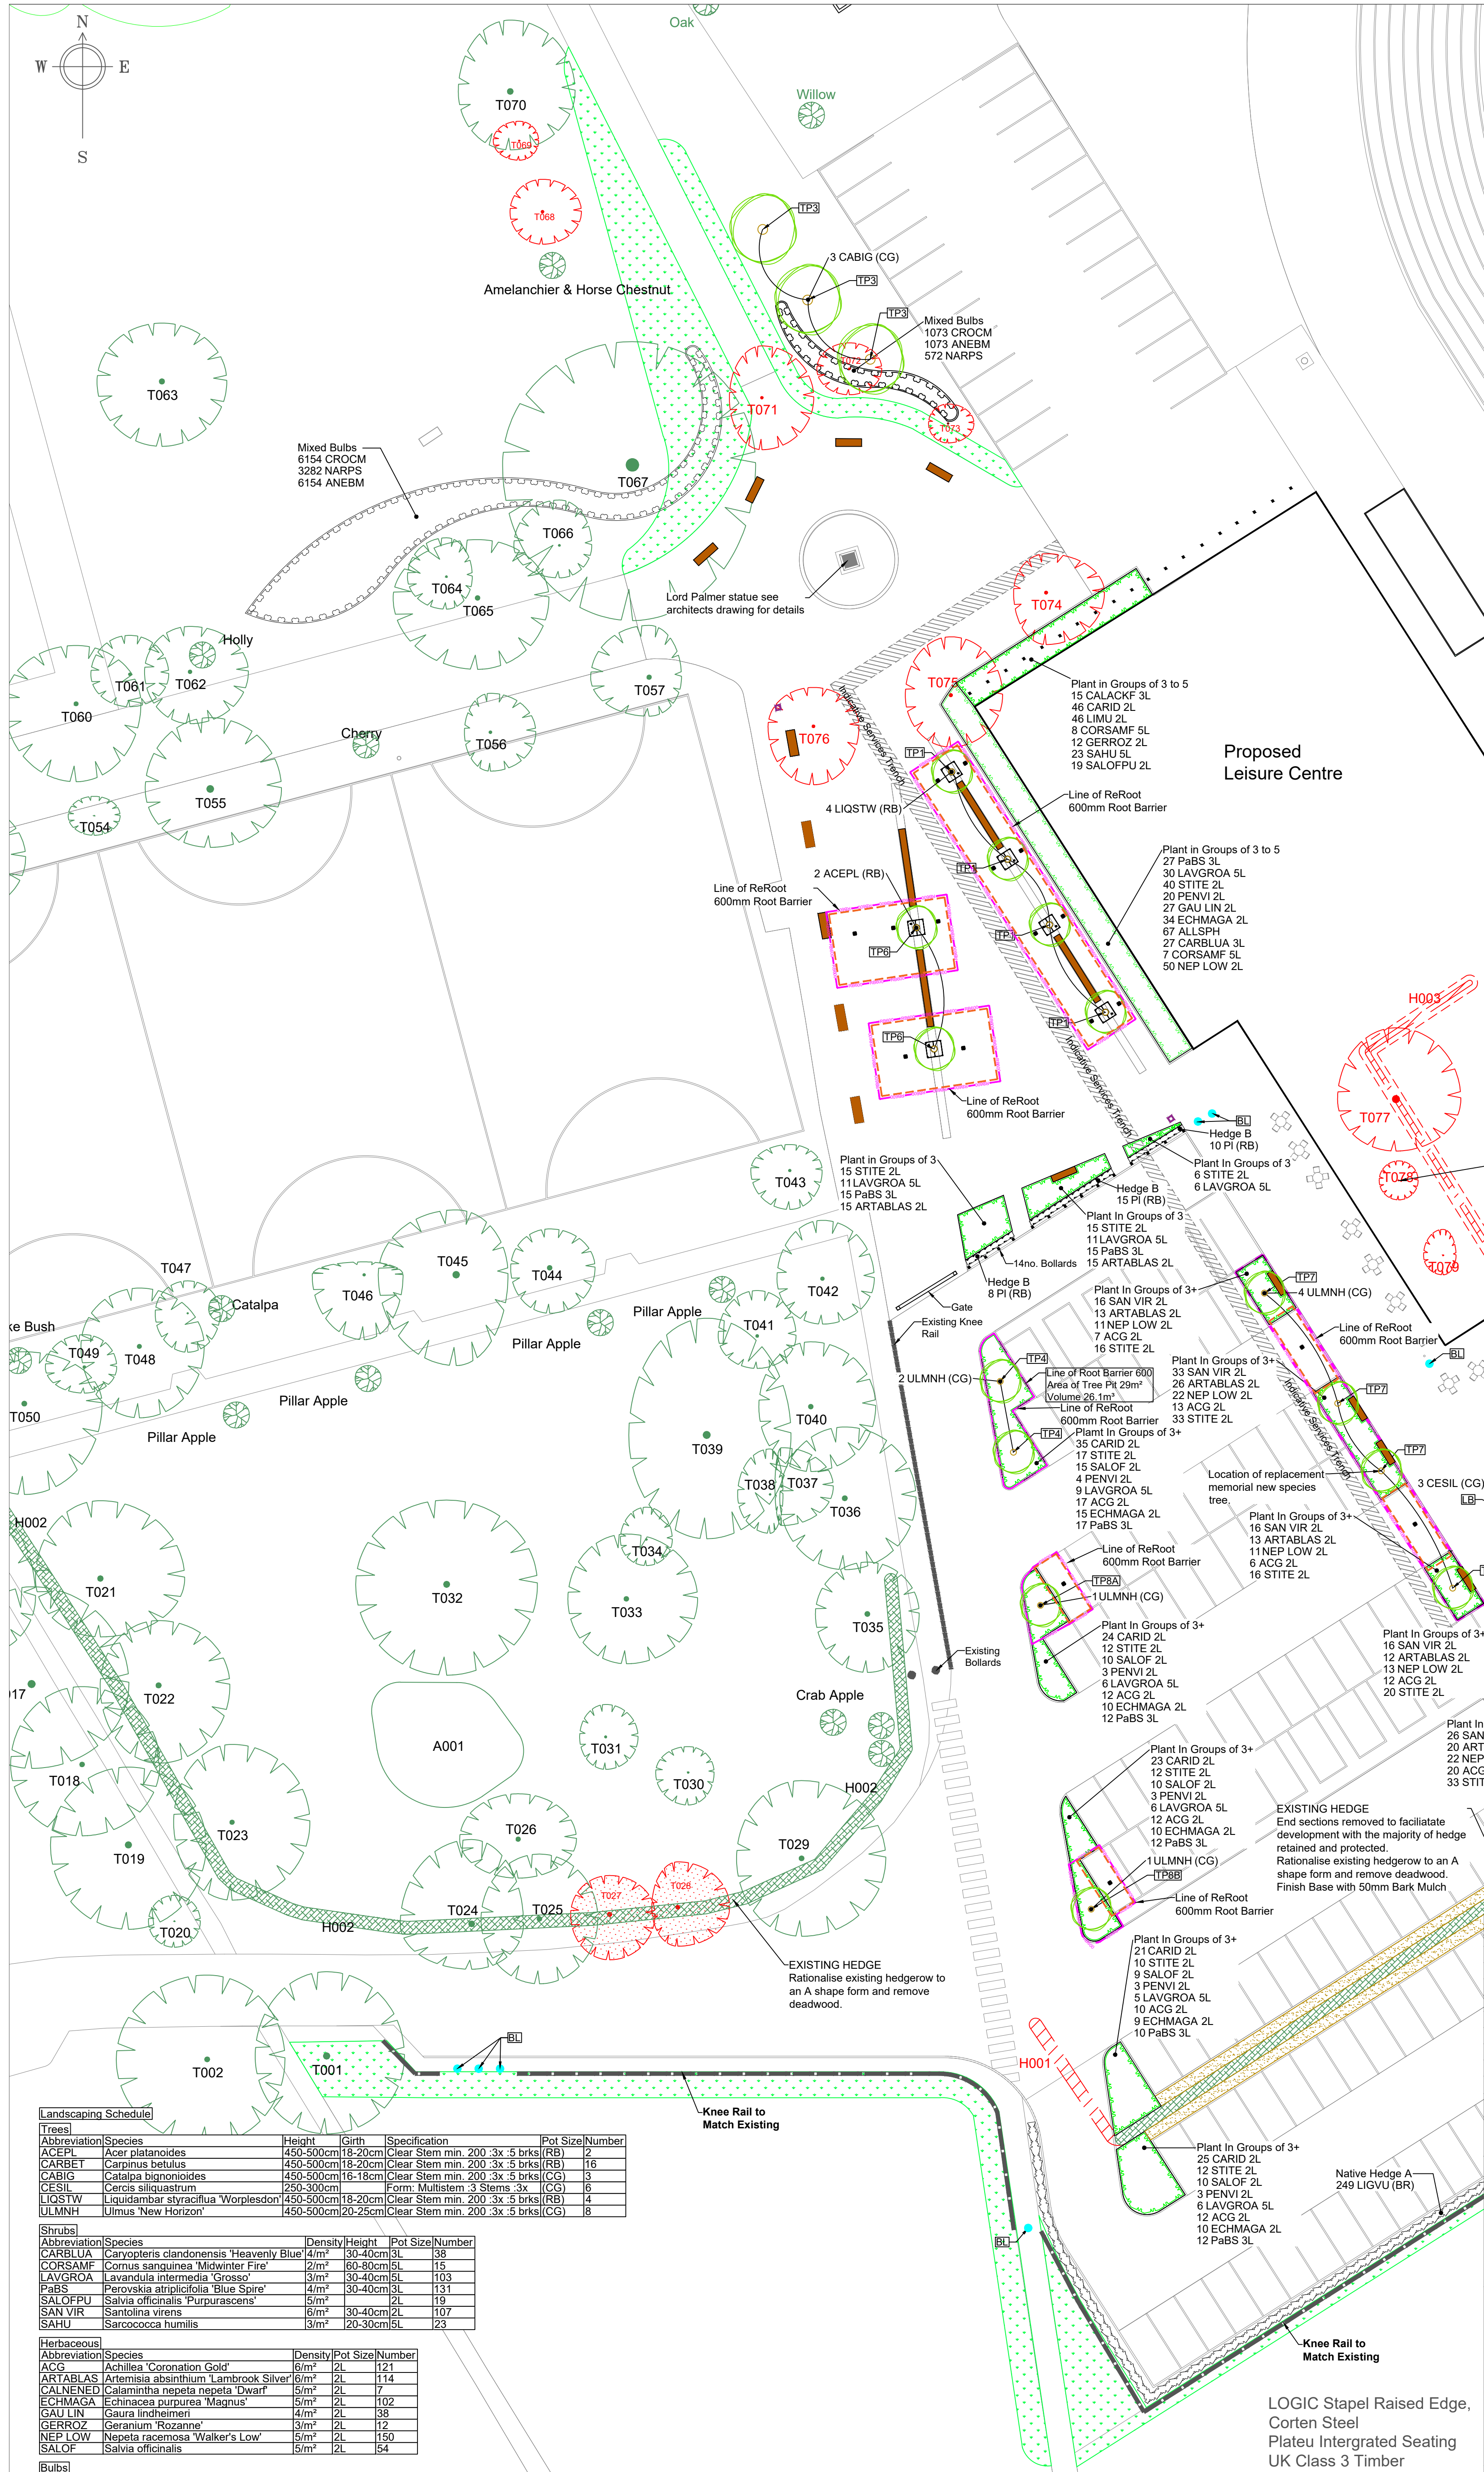

KEY

Existing Trees
Topographical Survey

Existing Trees Removed
in Accordance
With Haydens Arboricultural
Report

Existing Trees Retained
in Accordance
With Arboricultural
Report

Existing Hedgerow
Retained

Proposed Trees

Proposed Multistem
Specimen
Trees/Shrubs

Proposed Native
Hedges A & B

Proposed Shrubs,
Herbaceous,Grasses,
Bulbs

Proposed Turf
Finish

Proposed Bark Mulch
to 50mm Depth

Proposed Mixed Bulbs
Containing Native
Species

Proposed Knee Rail
to Match Existing

Proposed Planters
(PL Type 1)
For Details See Drawing
EML PEL 1143 04

Proposed Planters
(PL Type 2)
For Details See Drawing
EML PEL 1143 03 & 04

Proposed Bin (LB)
SB Architects Landscaping
Drawing For Details


Proposed Removable
Bollards (BL)
SB Architects Landscaping
Drawing For Details

Proposed Benches
SB Architects
Landscaping Drawing
For Details

Proposed Root
Barrier Reroot
1000mm Depth

Proposed Root
Barrier Reroot
600mm Depth

Proposed Area
Of Tree Pit Within Hard
Landscaping - Tree Pit 1,6,7

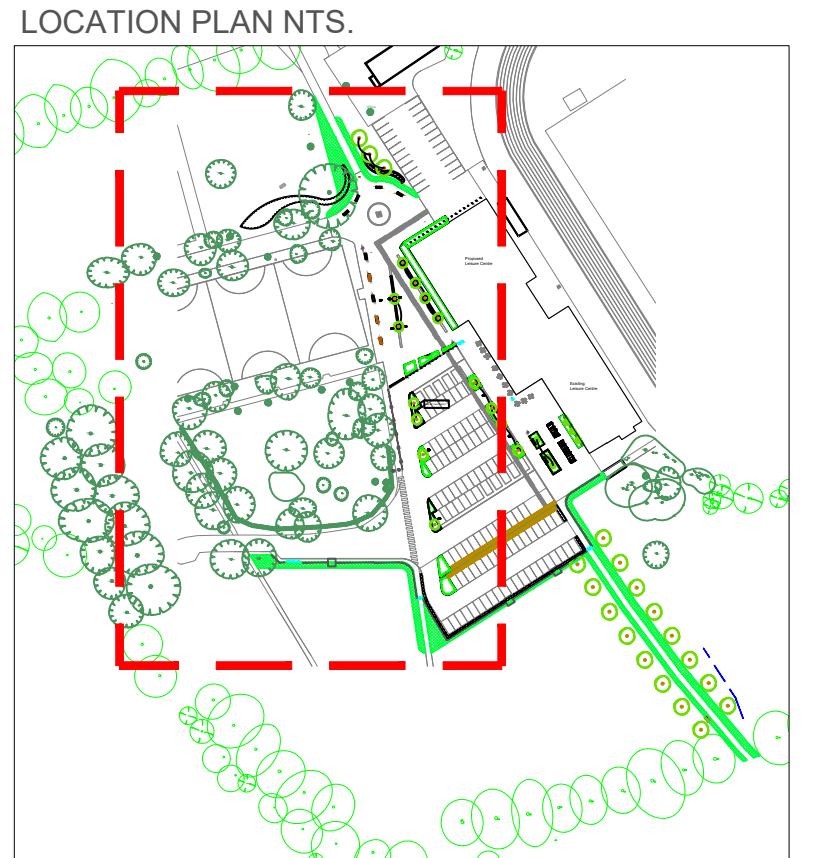

NOTE: SEE DRAWING EML PEL 1143 03,05 FOR TREE PIT DETAILS EML PEL 1143 04 FOR PLANTER DETAILS

Rev:	Comments:	Date:
PL10	Changed as per comments recieved	02.02.22
PL9	Changed as per comments recieved	21.01.22
PL8	Updated to latest architects plan	06.12.21
PL7	Updated to latest architects plan	22.11.21
PL6	Changed as per comments received	18.11.21
PL5	Changed as per comments received	02.11.21
PL4	Updated to Services and Latest Layout	20.10.21
PL3	Changed to Services Layouts	08.10.21
PL2	Changed to LPA comments	25.03.21
PL1	Changed to architects latest layout	16.03.21

© This drawing and the building works depicted are the copyright of East Midlands Landscaping Ltd and may not be reproduced or amended except by written permission. No liability will be accepted for amendments made by other persons.

East Midlands
Landscaping Limited

Landscape Design, Management & Consultancy

Title:	Landscape Plan Sheet 1 of 5
Client:	Pellikaan Construction Ltd
Project:	DBOM Reading Palmer Park Sport Centre

DWG No. EML PEL 1143 01

Status:	FOR PLANNING	Date:	16.03.2021
Drawn:	JG	Revision:	PL10
Checked:	JK	Scale:	1:250 @ A1

The Knoll, Leicester Road, Earl Shilton, Leicester, LE9 7TJ
Tel: (01455) 850250
email: jon.king@eastmidlandslandscaping.co.uk

Landscaping Schedule				
Trees				
Abbreviation	Species	Height	Earth	Pot Size/Number
ACEPL	Acer platanoides	450-500cm	18-20cm	Clear Stem min. 200 :3x :5 brks(RB) 2
CARBET	Carpinus betulus	450-500cm	18-20cm	Clear Stem min. 200 :3x :5 brks(RB) 16
CABIG	Catalpa bignonioides	450-500cm	16-18cm	Clear Stem min. 200 :3x :5 brks(CG) 3
CESIL	Cercis siliquastrum	250-300cm		Form: Multistem :3 Stems :3x (CG) 6
LIQSTW	Liquidambar styraciflua 'Worplesdon'	450-500cm	18-20cm	Clear Stem min. 200 :3x :5 brks(RB) 4
ULMNH	Ulmus 'New Horizon'	450-500cm	20-25cm	Clear Stem min. 200 :3x :5 brks(CG) 8
Shrubs				
Abbreviation	Species	Density	Height	Pot Size/Number
CARBLUA	Caryopteris clandonensis 'Heavenly Blue'	4/m²	30-40cm	3L 38
CORSAMF	Cornus sanguinea 'Midwinter Fire'	2/m²	60-80cm	5L 15
LAVGROA	Lavandula intermedia 'Grosso'	3/m²	30-40cm	5L 103
PaBS	Perovskia atriplicifolia 'Blue Spire'	4/m²	30-40cm	3L 131
SALOFPU	Salvia officinalis 'Purpurascens'	5/m²	2L	19
SANVIR	Santolina virens	6/m²	30-40cm	2L 107
SAHU	Sarcococca humilis	3/m²	20-30cm	5L 23
Herbaceous				
Abbreviation	Species	Density	Pot Size	Number
ACG	Achillea 'Coronation Gold'	6/m²	2L	121
ARTABLAS	Artemisia absinthium 'Lambrook Silver'	6/m²	2L	114
CALANED	Calamintha nepeta nepeta 'Dwarf'	5/m²	2L	7
ECHMAGA	Echinacea purpurea 'Magnus'	6/m²	2L	102
GAU LIN	Gaura lindheimeri	4/m²	2L	38
GERROZ	Geranium 'Rozanne'	3/m²	2L	12
NEP LOW	Nepeta racemosa 'Walker's Low'	5/m²	2L	150
SALOF	Salvia officinalis	5/m²	2L	54
Bulbs				
Abbreviation	Species	Density	Pot Size	Number
ALLSPH	Allium sphaerocephalon	20/m²	95	
ANEBM	Anemone blanda 'Mix'	150/m²	7227	
CROCM	Crocus (Mixed Species)	150/m²	7227	
NARPS	Narcissus pseudonarcissus	160/m²	3854	
Grasses				
Abbreviation	Species	Density	Pot Size	Number
CALACKF	Calamagrostis acutiflora 'Karl Foerster'	Counted	5L	13
CALACKF	Calamagrostis acutiflora 'Karl Foerster'	4/m²	3L	15
LIQVU	Ligustrum vulgare	3/m	180-100cm	1267
CARID	Carex 'Ice Dance'	6/m²	2L	46
LIMU	Liriope muscari	6/m²	2L	46
PENVI	Pennisetum villosum	3/m²	2L	44
STITE	Stipa tenuissima	6/m²	2L	274

Native Hedge A				
Abbreviation	Species	Density	Height	Pot Size/Number
LIGVU	Ligustrum vulgare	3/m	180-100cm	1267
Hedge B				
Abbreviation	Species	Density	Height	Pot Size/Number
PI	Prunus lusitanica	2/m	180-100cm	133

