


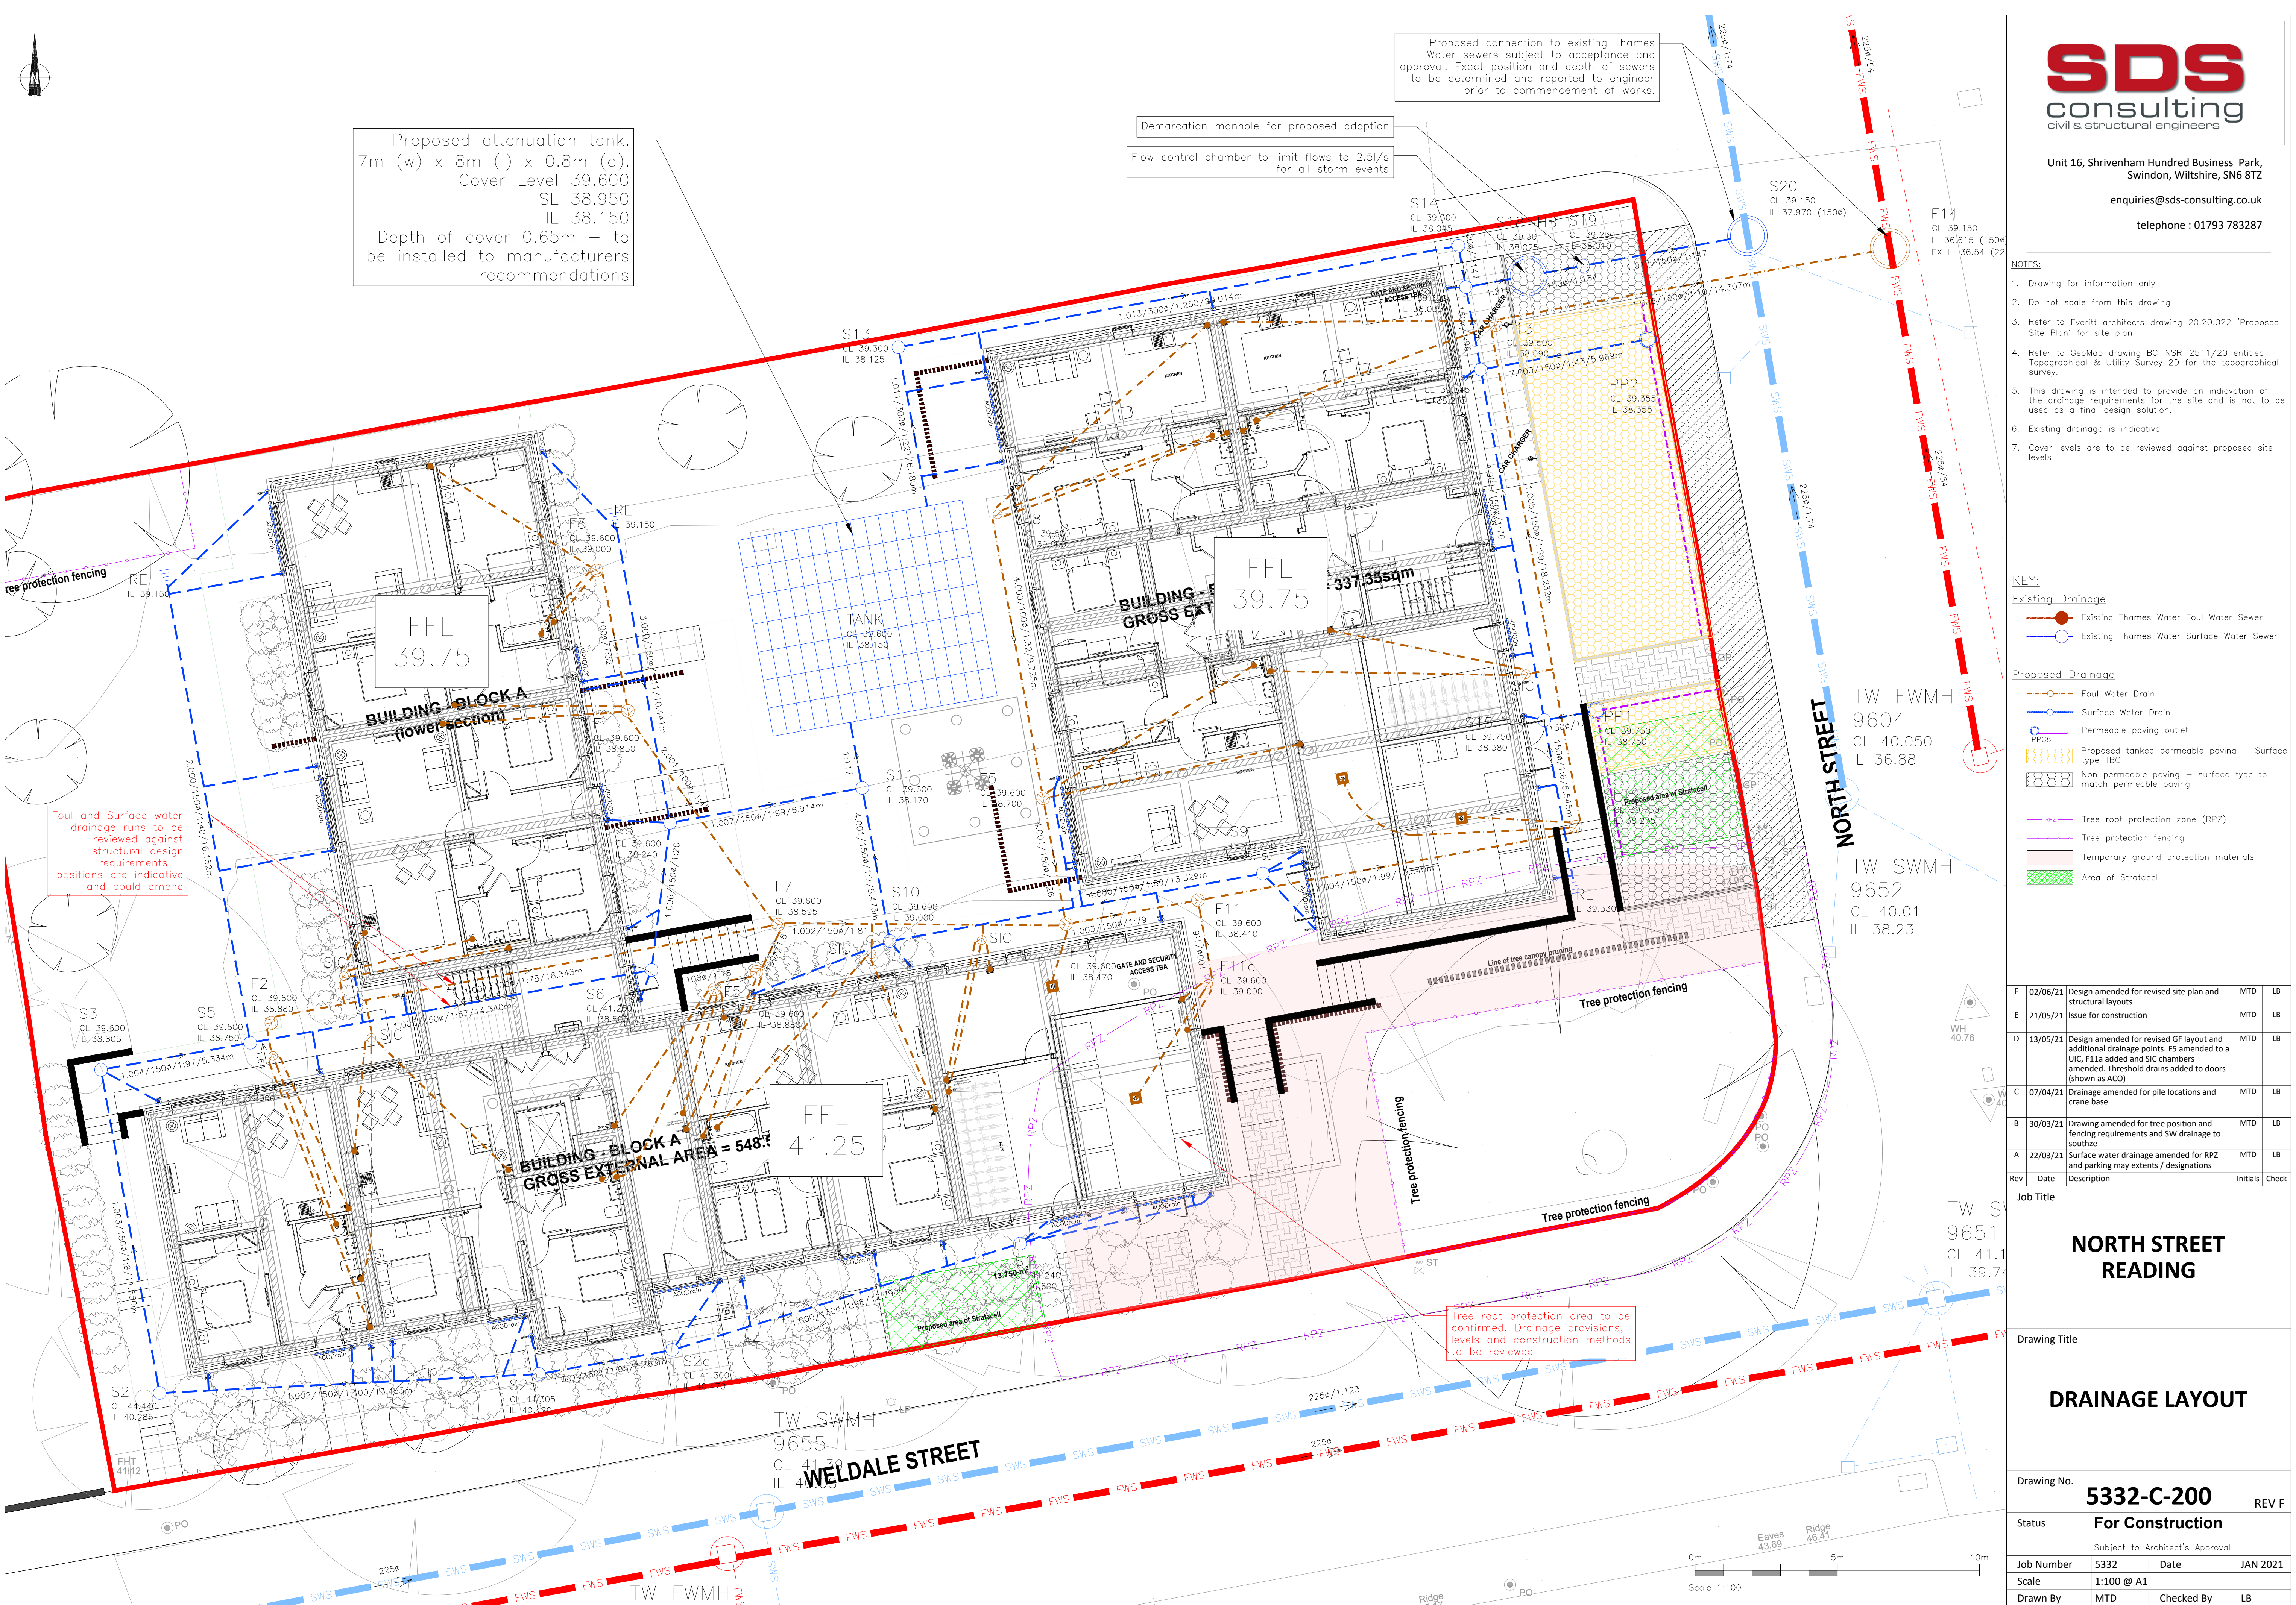

Status	For Construction		
	Subject to Architect's Approval		
Job Number	5332	Date	JAN 2021
Scale	1:100 @ A1		
Drawn By	MTD	Checked By	LB