


Notes
This drawing may be scaled for the purposes of Planning Applications, Land Registry and for Legal plans where the scale bar is used, and where it verifies that the drawing is an original or an accurate copy. It may not be scaled for construction purposes.
Always refer to figured dimensions. All dimensions are to be checked on site. Discrepancies and/or ambiguities between this drawing and information given elsewhere must be reported immediately to the office for clarification before proceeding. All drawings are to be read in conjunction with the specification and all works to be carried out in accordance with latest British Standards / Codes of Practice.

Building Location Key

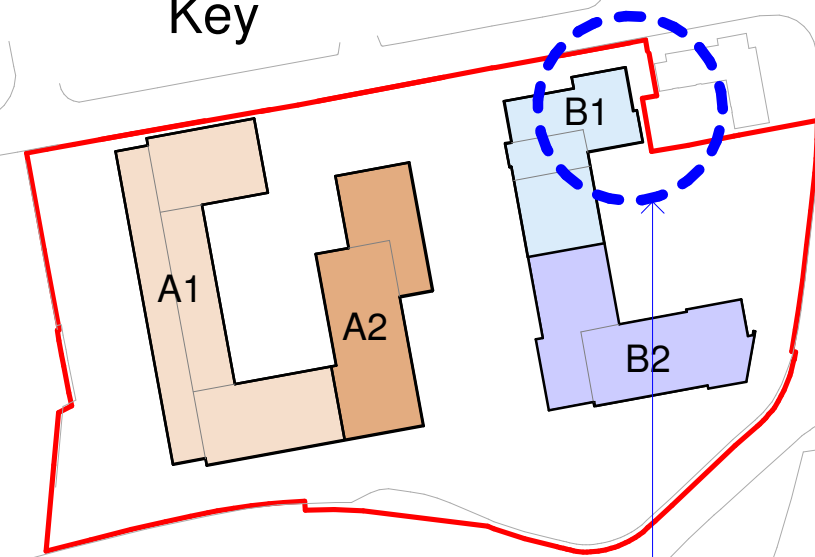

Study Area indicated


Materials illustrative only



1 0500 - Block B1, Side Access Study - Enlarged GA - Lower Ground Floor
1:100



2 0500 - Block B1, Side Access Study - Enlarged GA - Ground Floor
1:100

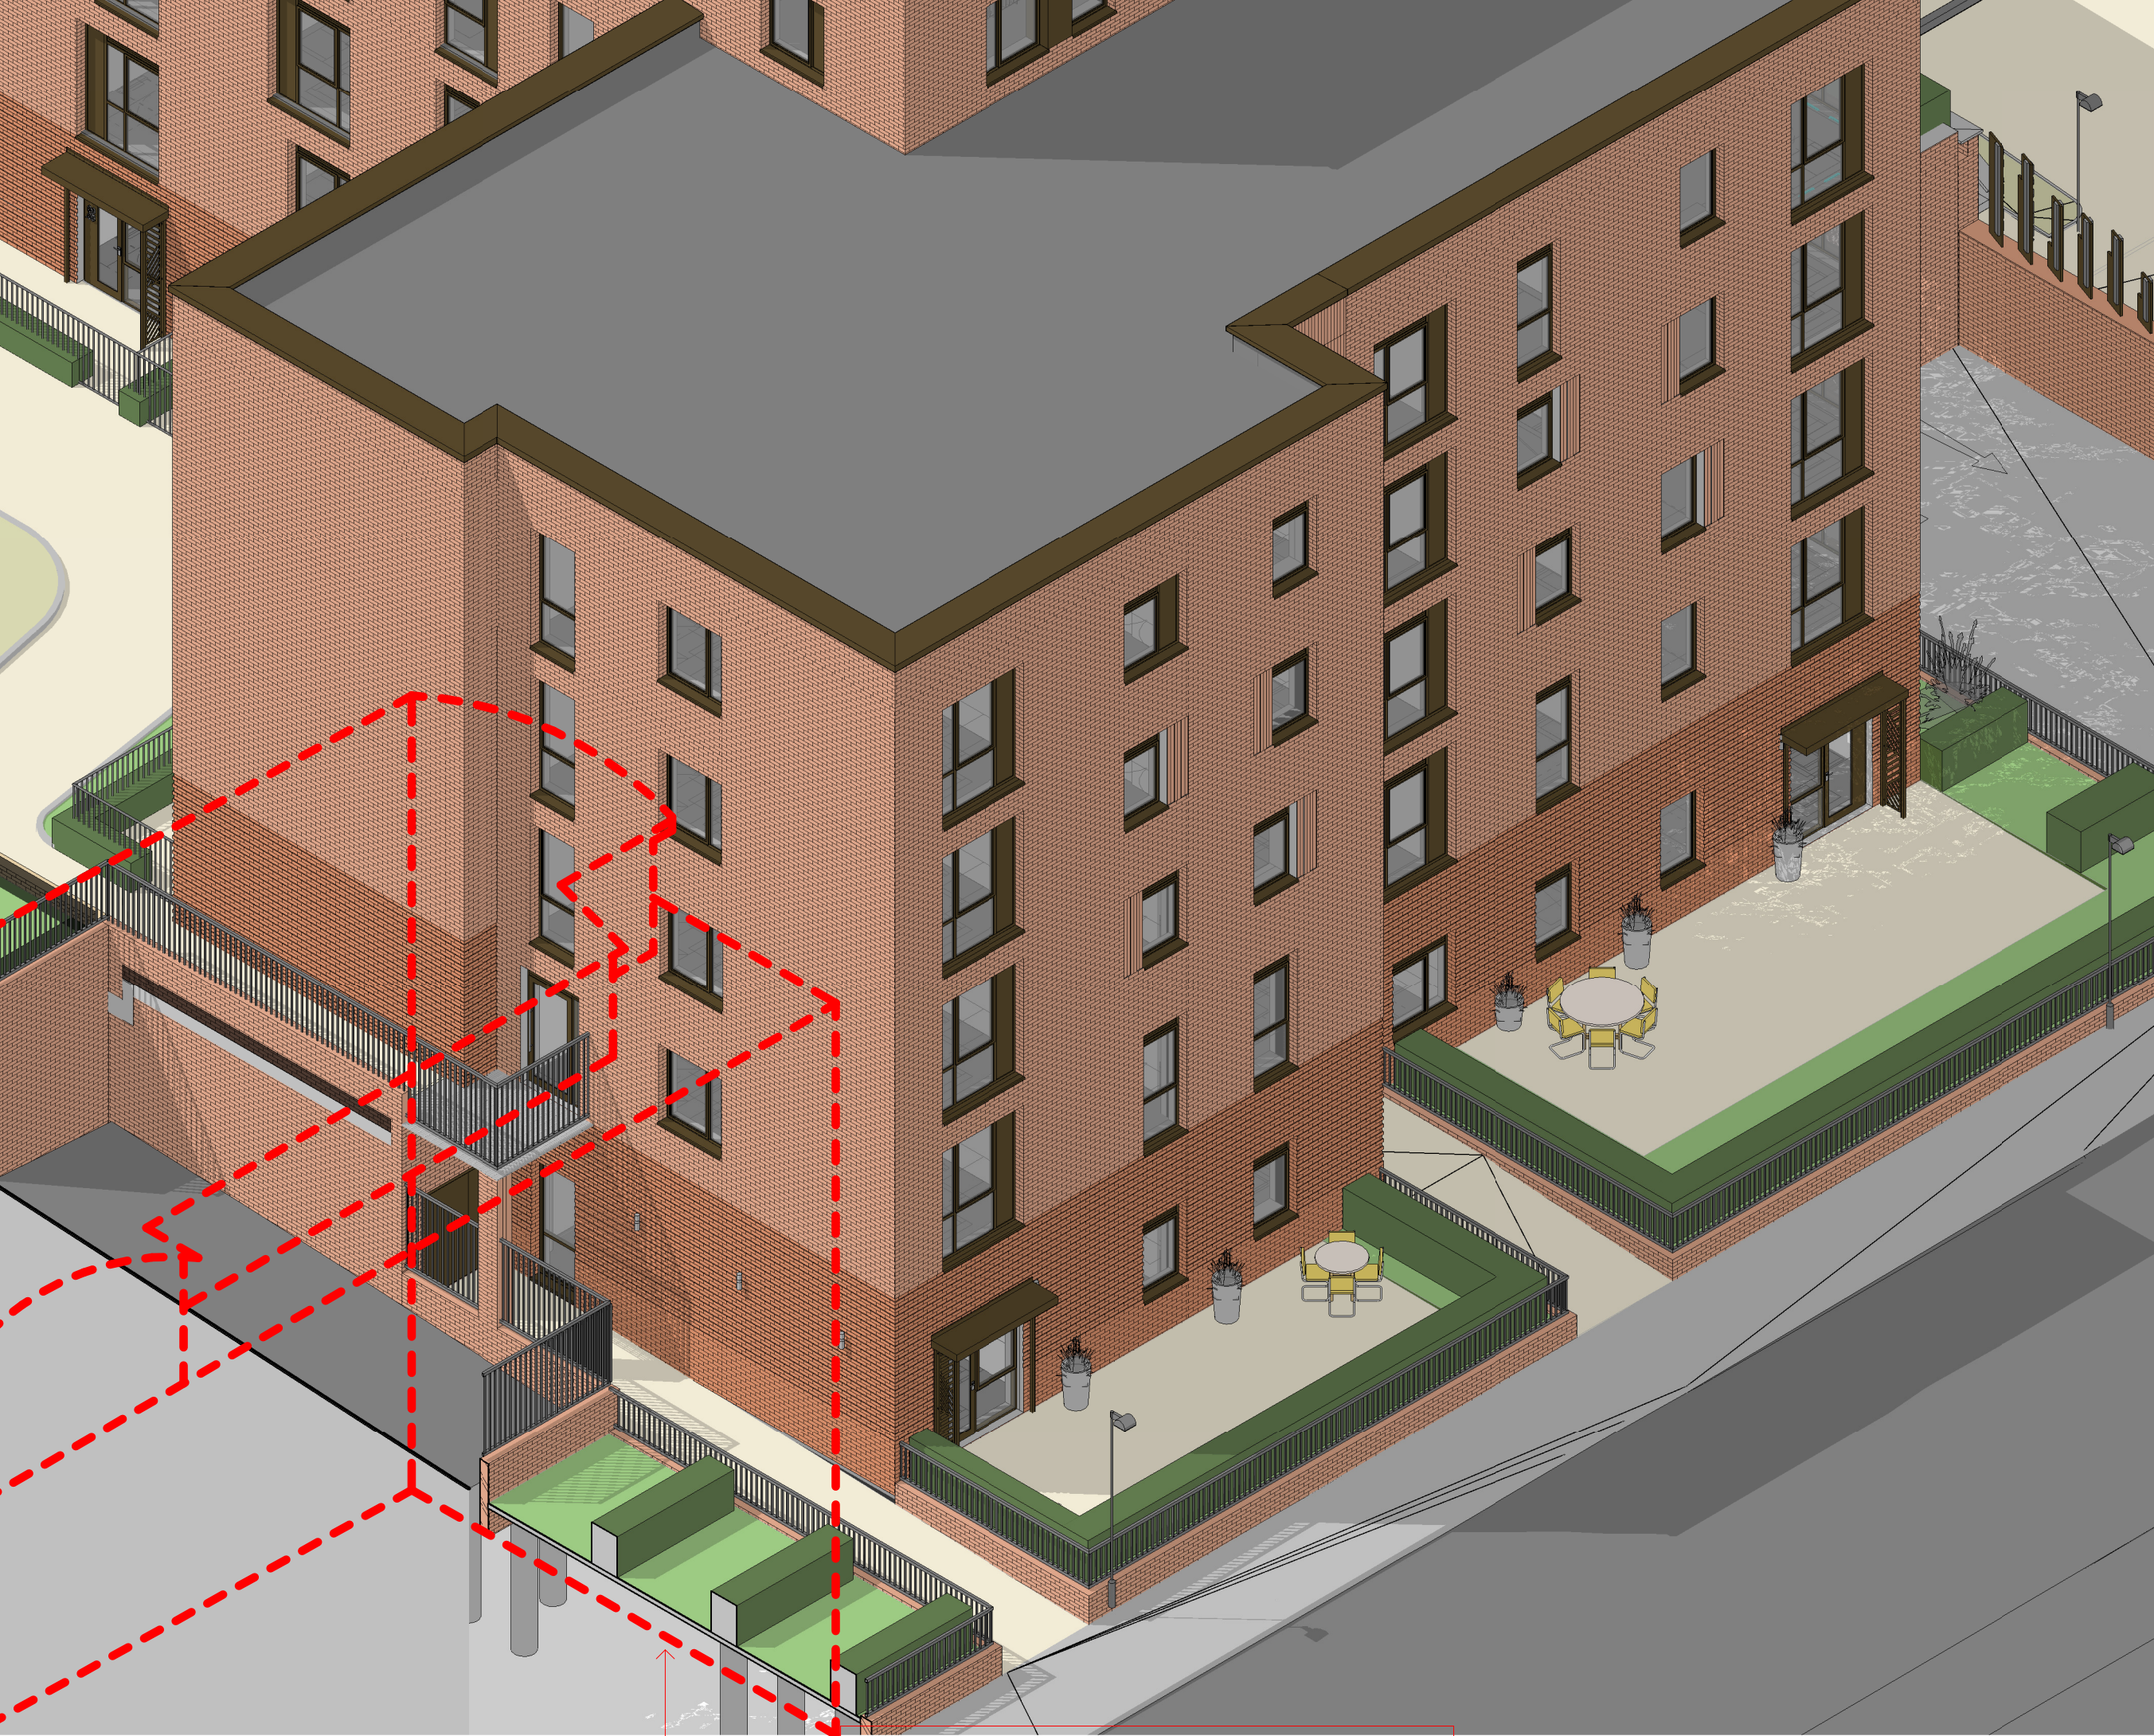

3 0500 - Block B1, Side Access Study - Enlarged Axo 1

The Chatham building removed for clarity, building outline shown in red for reference



4 0500 - Block B1, Side Access Study - Enlarged Axo 2

C	19/04/22	JAP	NMA 2022 - Drawing updated to remove graphic error	JC
B	21/01/22	JAP	NMA 2022 - Blocks B1/B2 Updates	JC
A	22/06/17	DB	Revised elevations and missing following comments from RBC	JC

Rev	Date	Init	Notes	Chkd
-----	------	------	-------	------

Client

Drawing Originator

AWW inspired environments
London - 7 Birch Lane, London, EC3N 9BW 020 7160 6000
Bristol - Rivergate House, Bristol, BS1 4LS 0117 923 2535
Plymouth - East Quay House, Plymouth, PL4 0HN 01752 281 282
RIBA Chartered Practice www.aww-uk.com

Project Title
**Weldale Street, Reading
Site Coordinated**

Drawing Title
**Block B1 - Side Access Study -
adjacent to The Chatham**

Scale	Sheet	Drawn	Checked	Date
As indicated	A1	DB	JC	14/06/17

Status	Project No.
PLANNING	3622

Drawing Reference	Drawing No.	Revision
	0511	C