

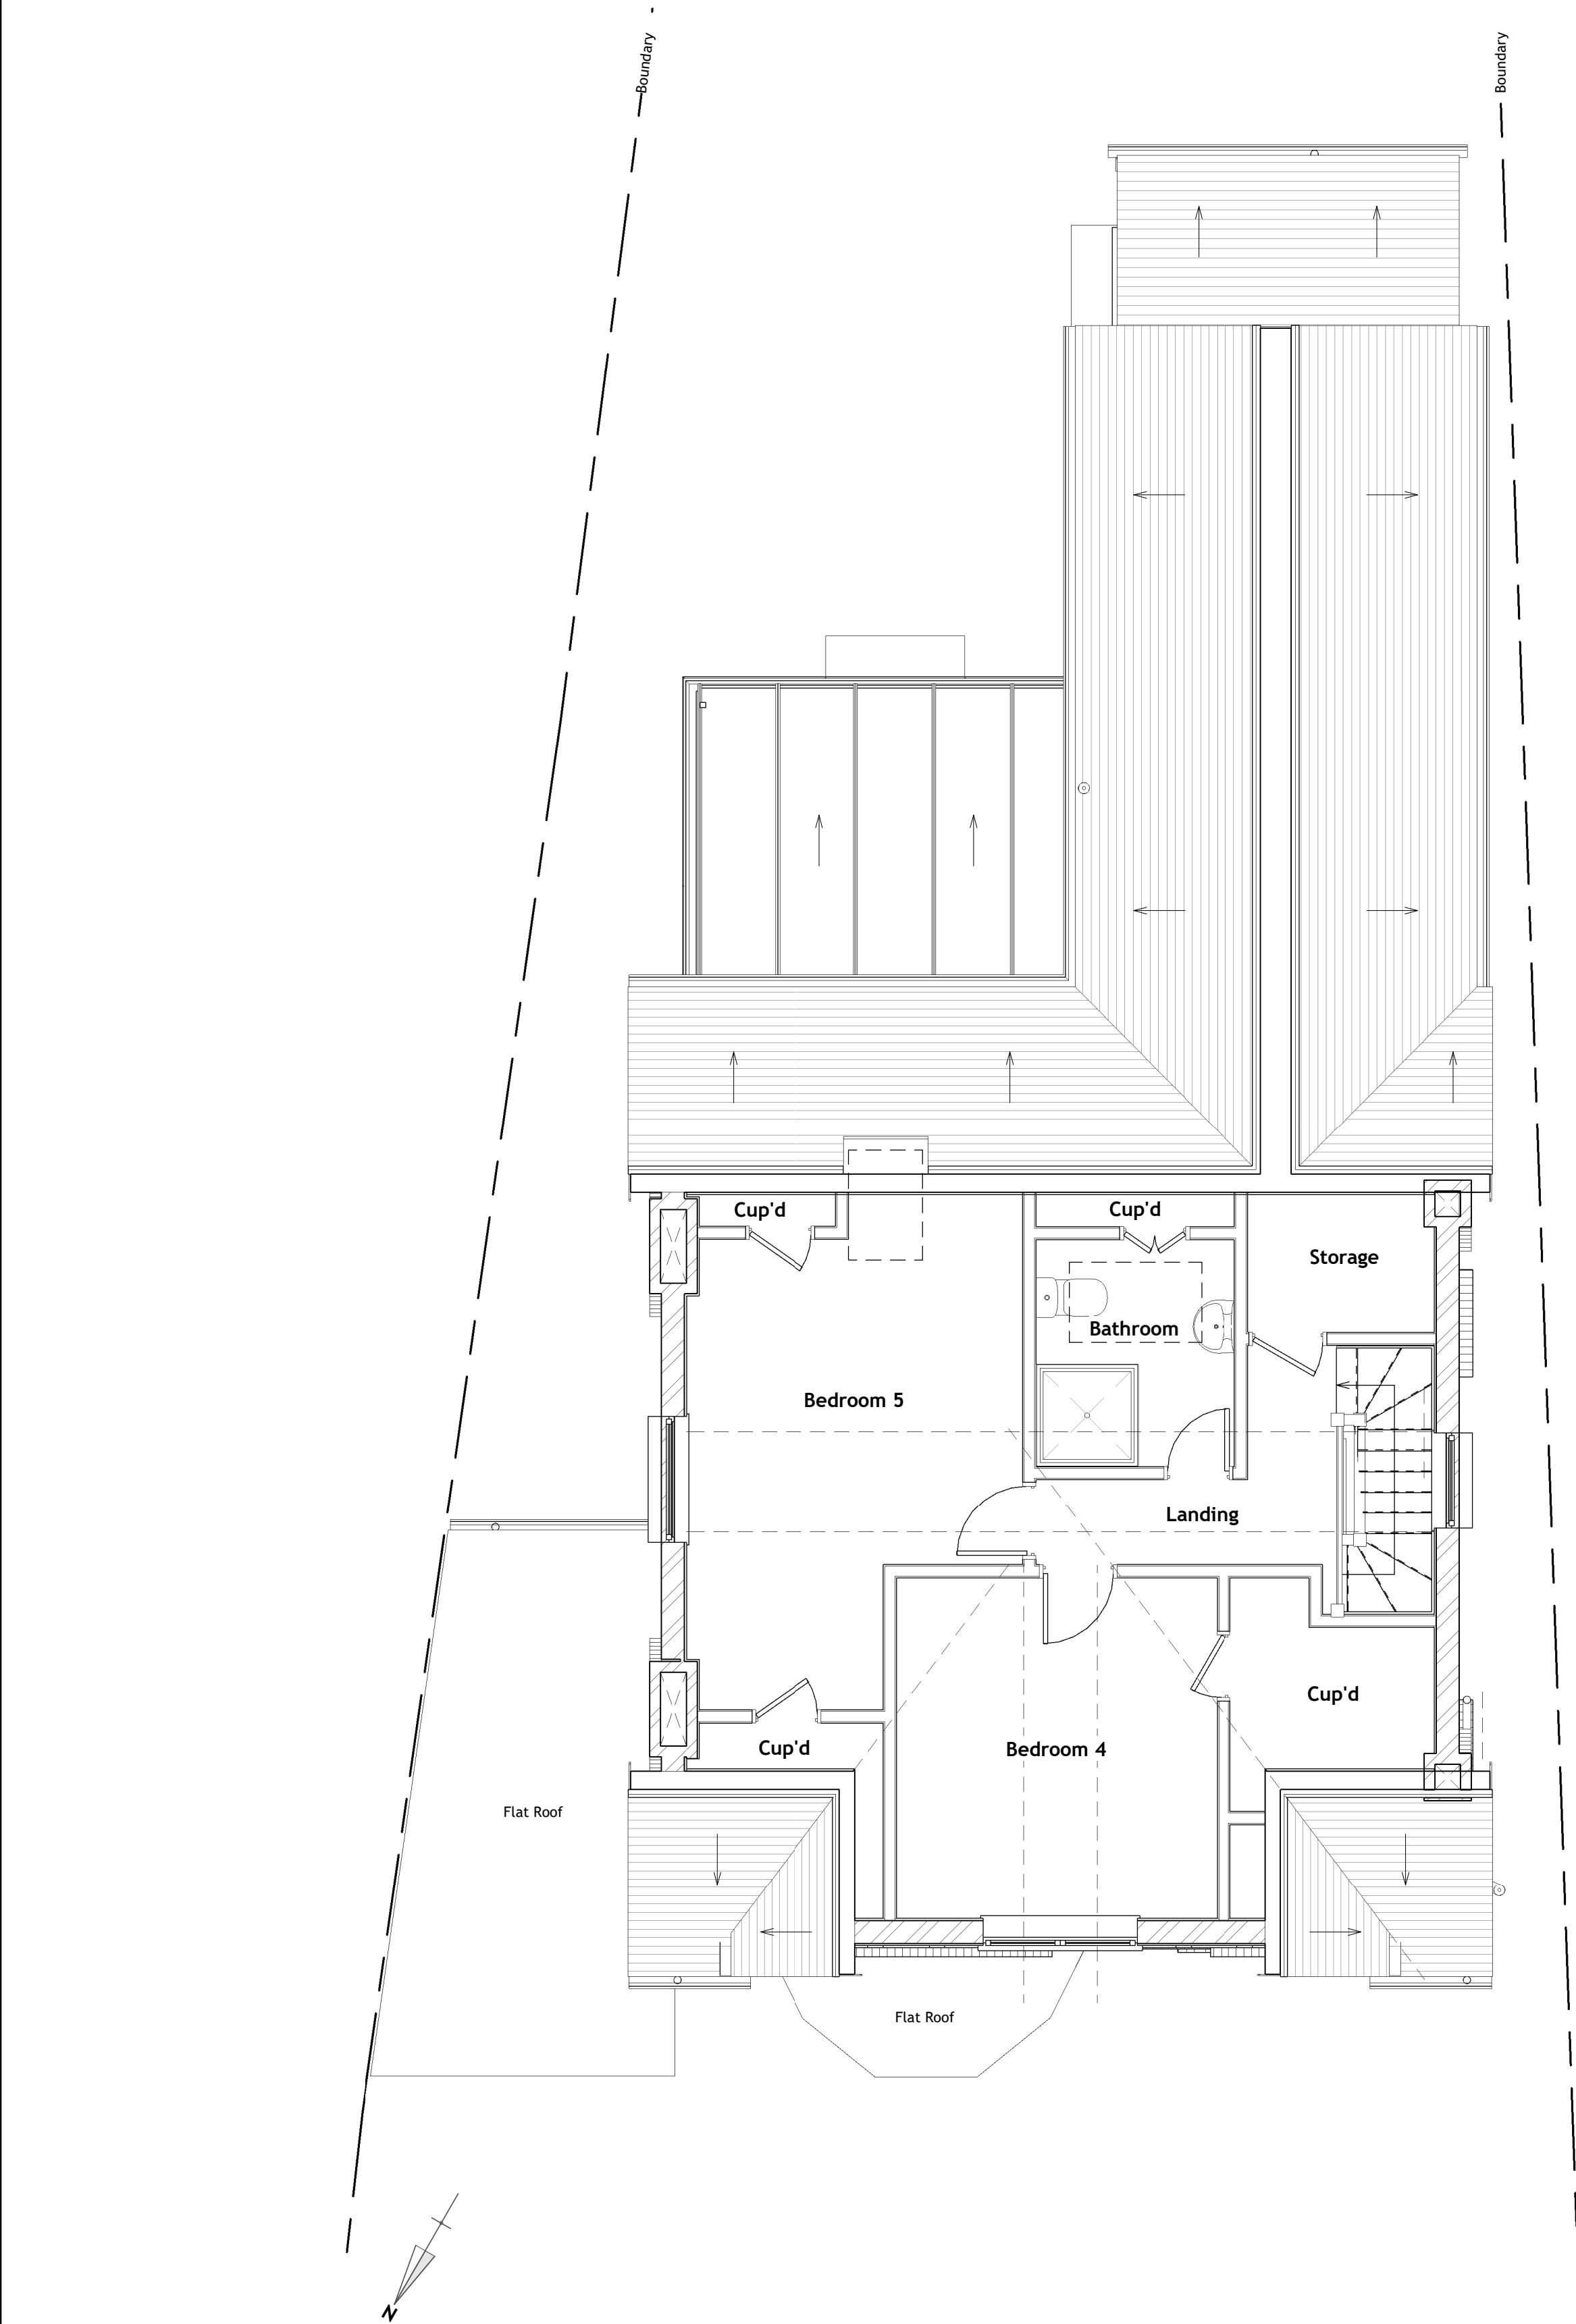


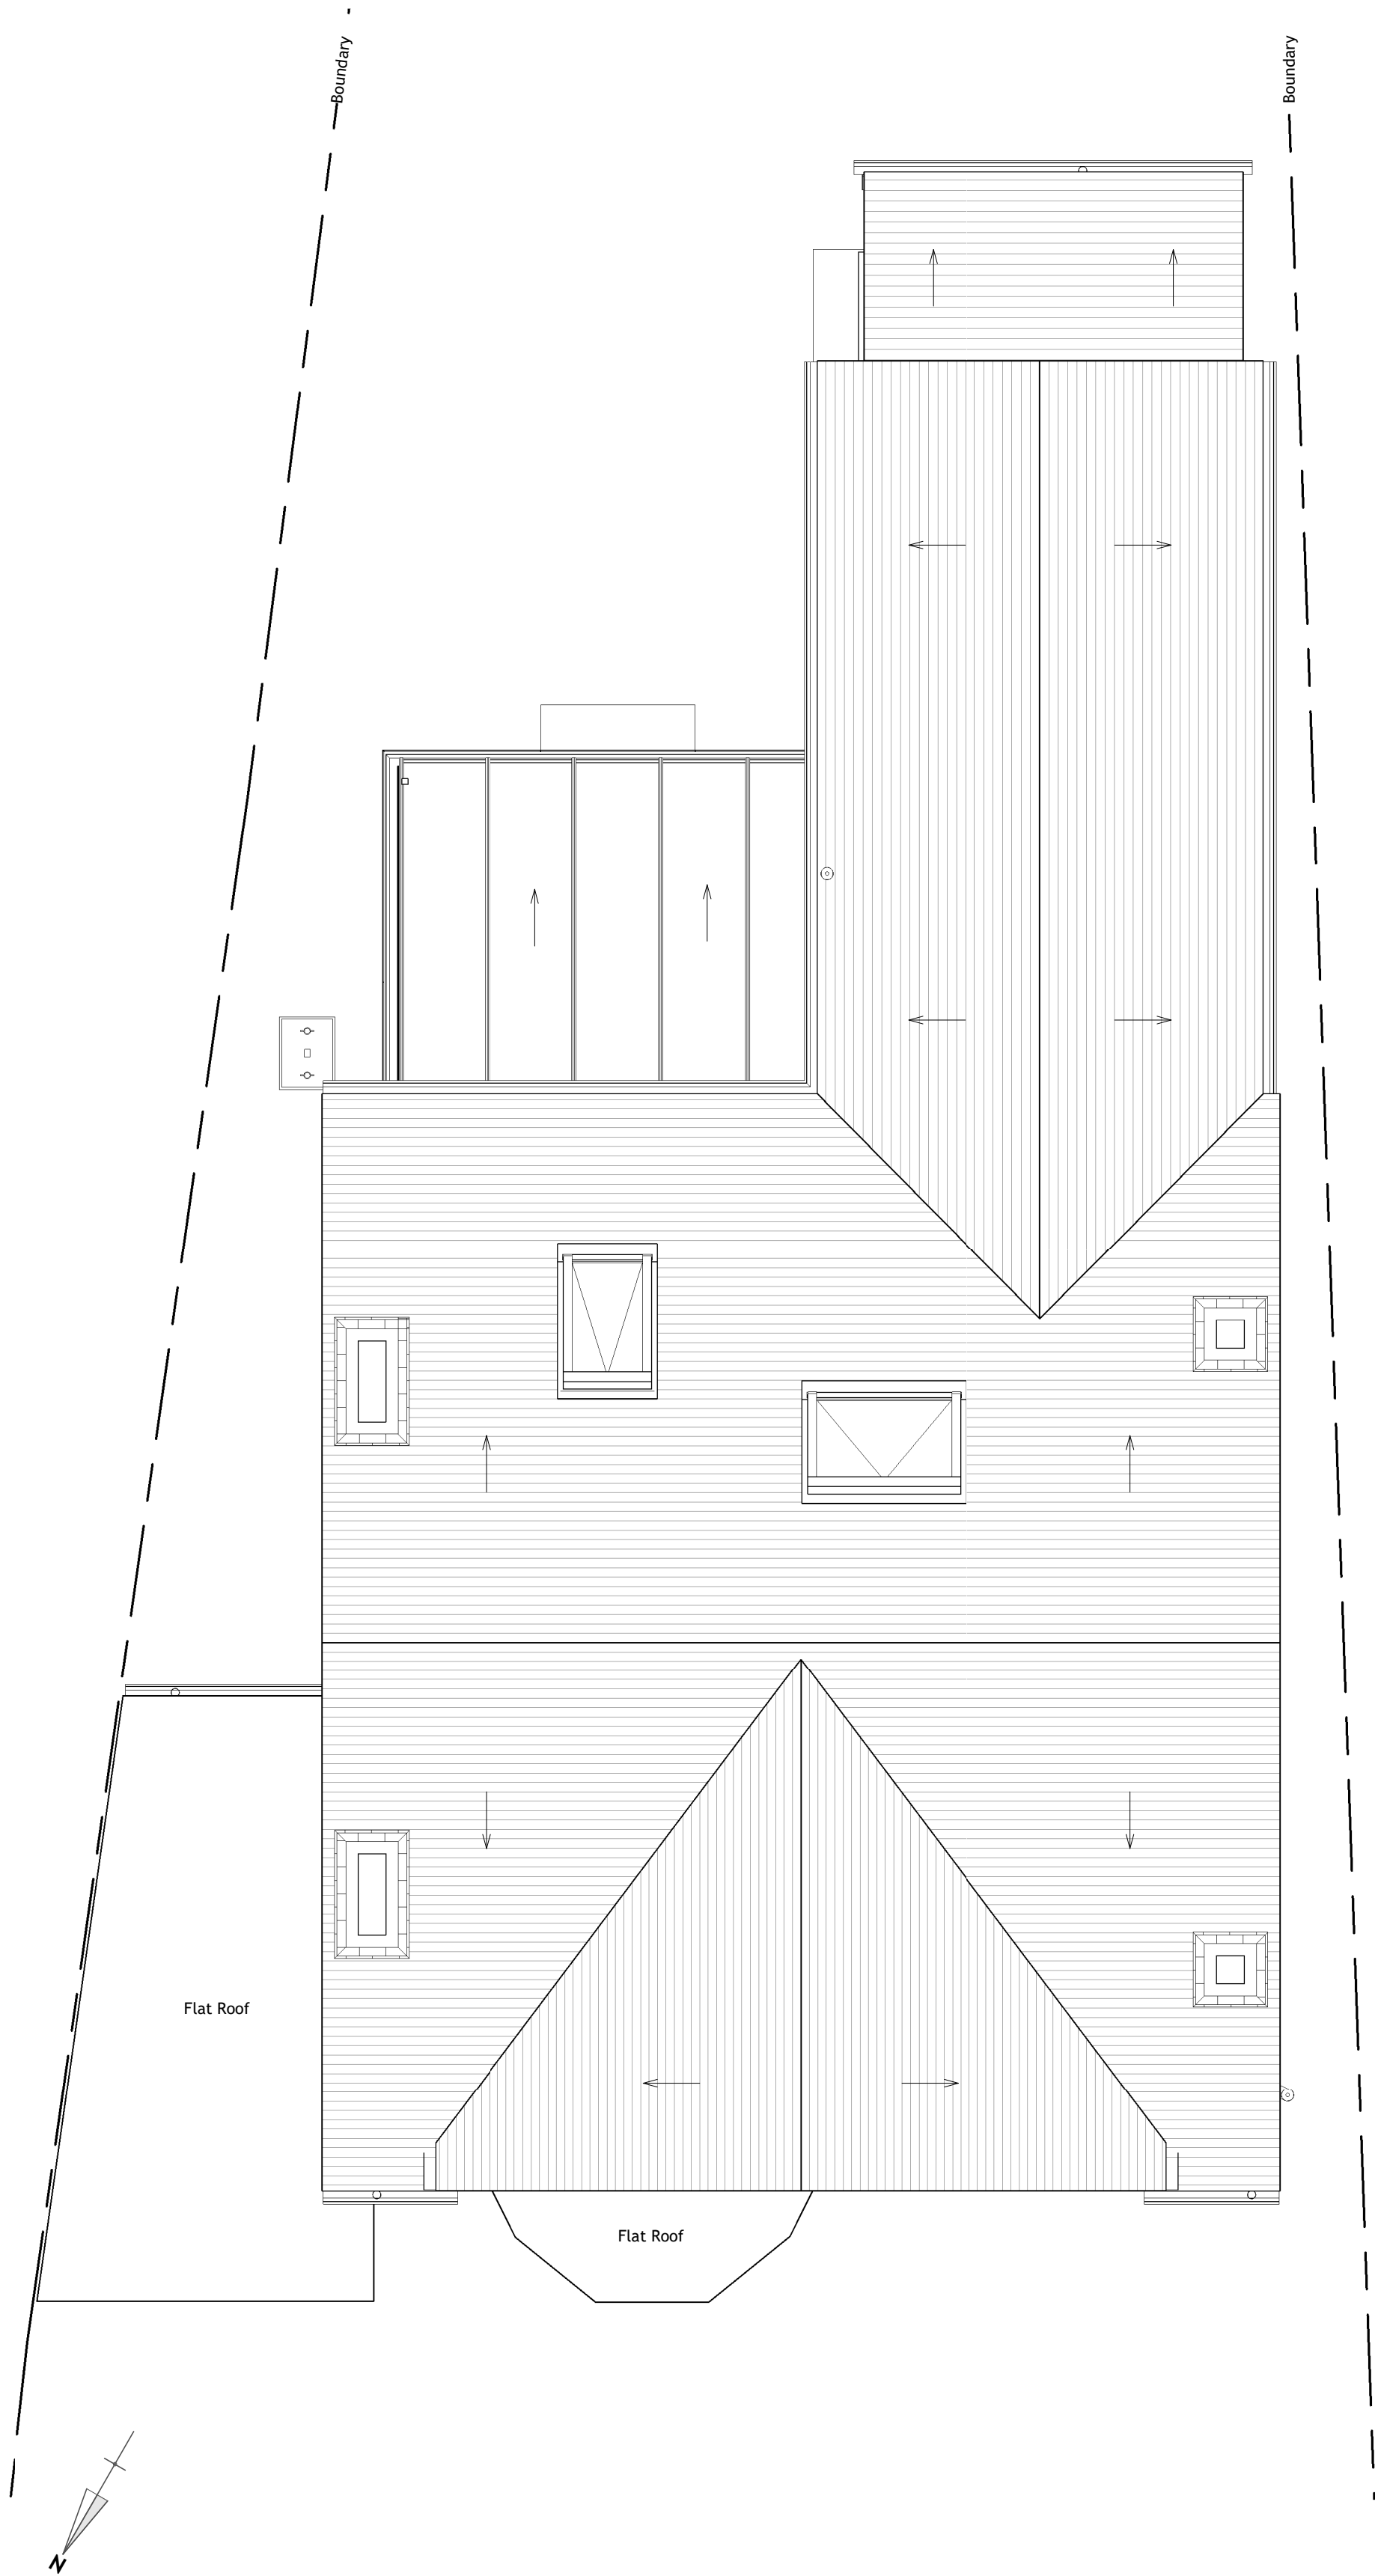

Existing Second Level Plan

General Arrangement | 02-FFL | Scale 1 : 50

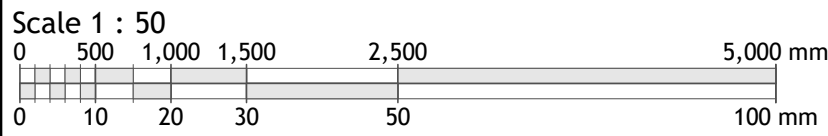

Existing Roof Level Plan

General Arrangement | RF-RDG | Scale 1 : 50

- Sheet Notes
- a. the drawing is copyright protected and may not be used, reproduced or relied upon by any third party except as explicitly agreed by MAPL
 - b. all dimensions are in millimetres unless noted otherwise
 - c. all measurements must be obtained from stated dimensions only and not be scaled off except for Local Authority Planning application purposes
 - d. all drawings must be read in conjunction with all other project drawings and any discrepancies reported immediately for clarification
 - e. full schedules, specification notes and legends are located on drawings numbered '900' to '999' (900 series)

Rev	Date	By	Description
0	01.02.2022	FM	First Issue



michael aubrey
partnership
• 0118 962 9666 • www.mapl.co.uk

Client

Mr. & Mrs. Briggs

Project Address

15 The Mount, Caversham,
Reading, Berkshire. RG4 7RU

Project Description

Side Extension & Internal
Alterations

Sheet Title

Plans - Second & Roof Level -
Existing GA

Sheet Ref.	MAP-C4277-121	Rev.	0
------------	---------------	------	---

Project Ref.	C4277	Date	01.02.2022
--------------	-------	------	------------

Drawn by	FM	Checked by	JMR
----------	----	------------	-----

Scale	1 : 50	Sheet Size	A1
-------	--------	------------	----