


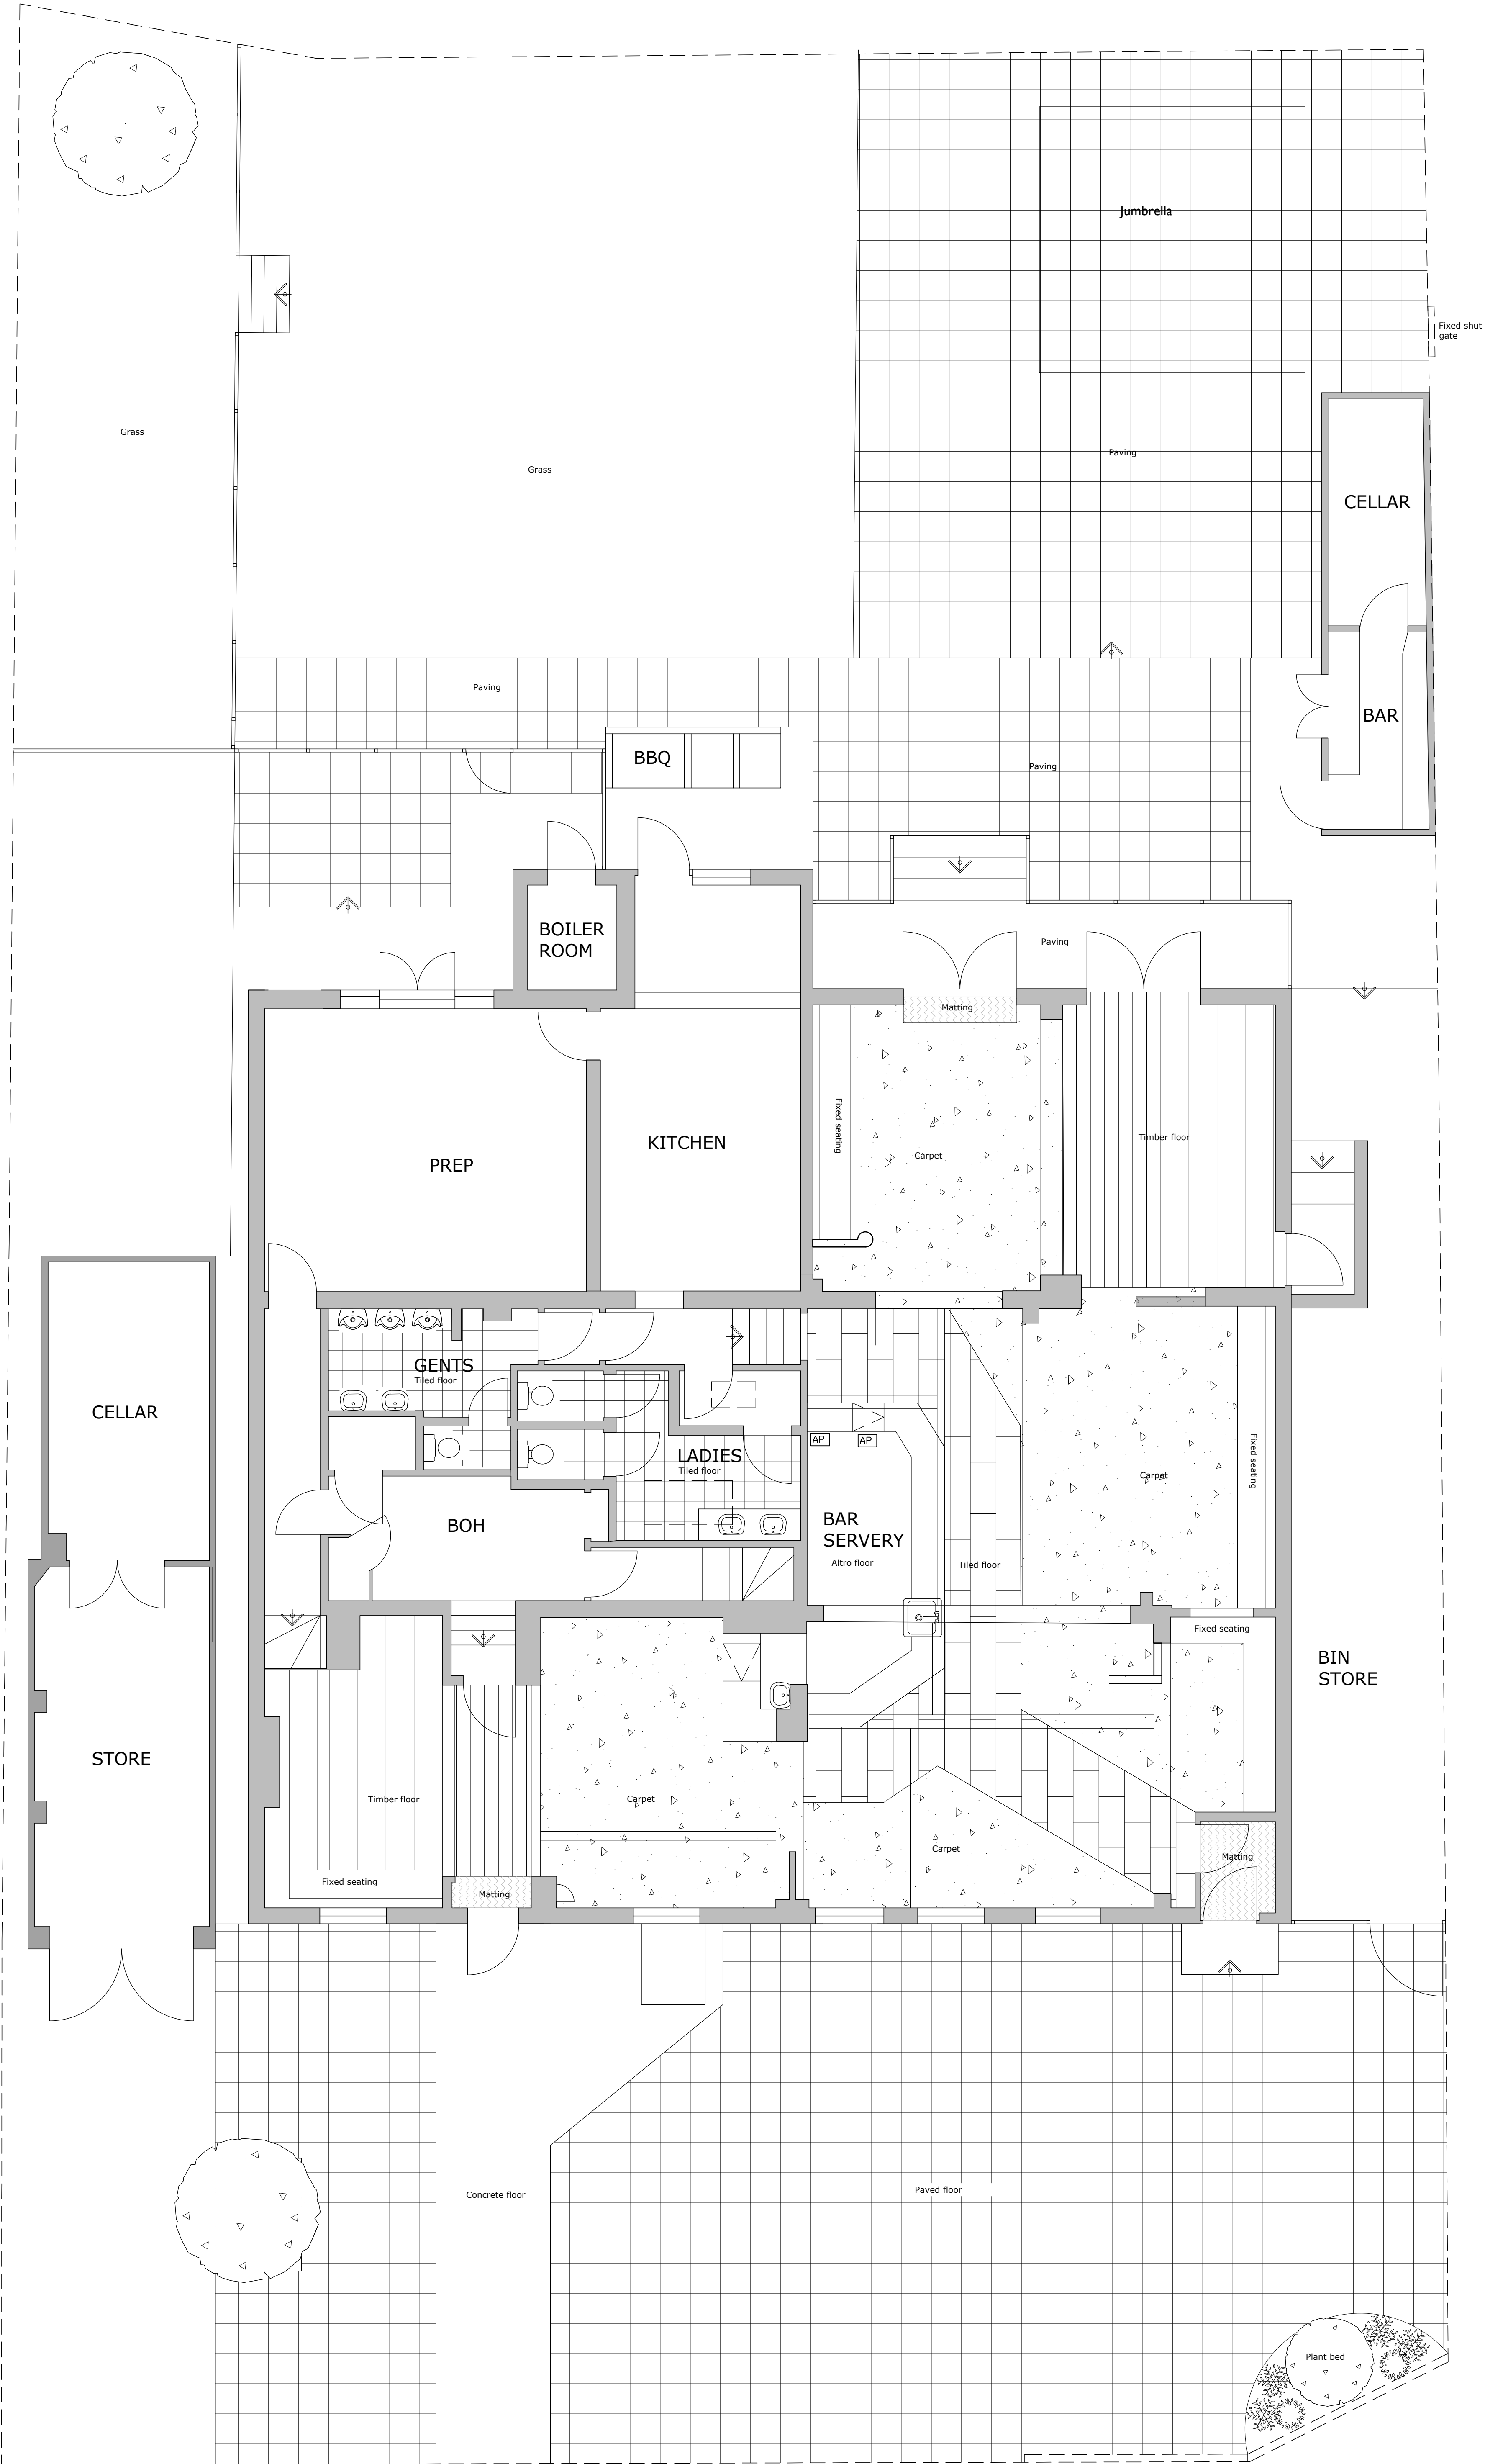

Existing ground floor plan

