


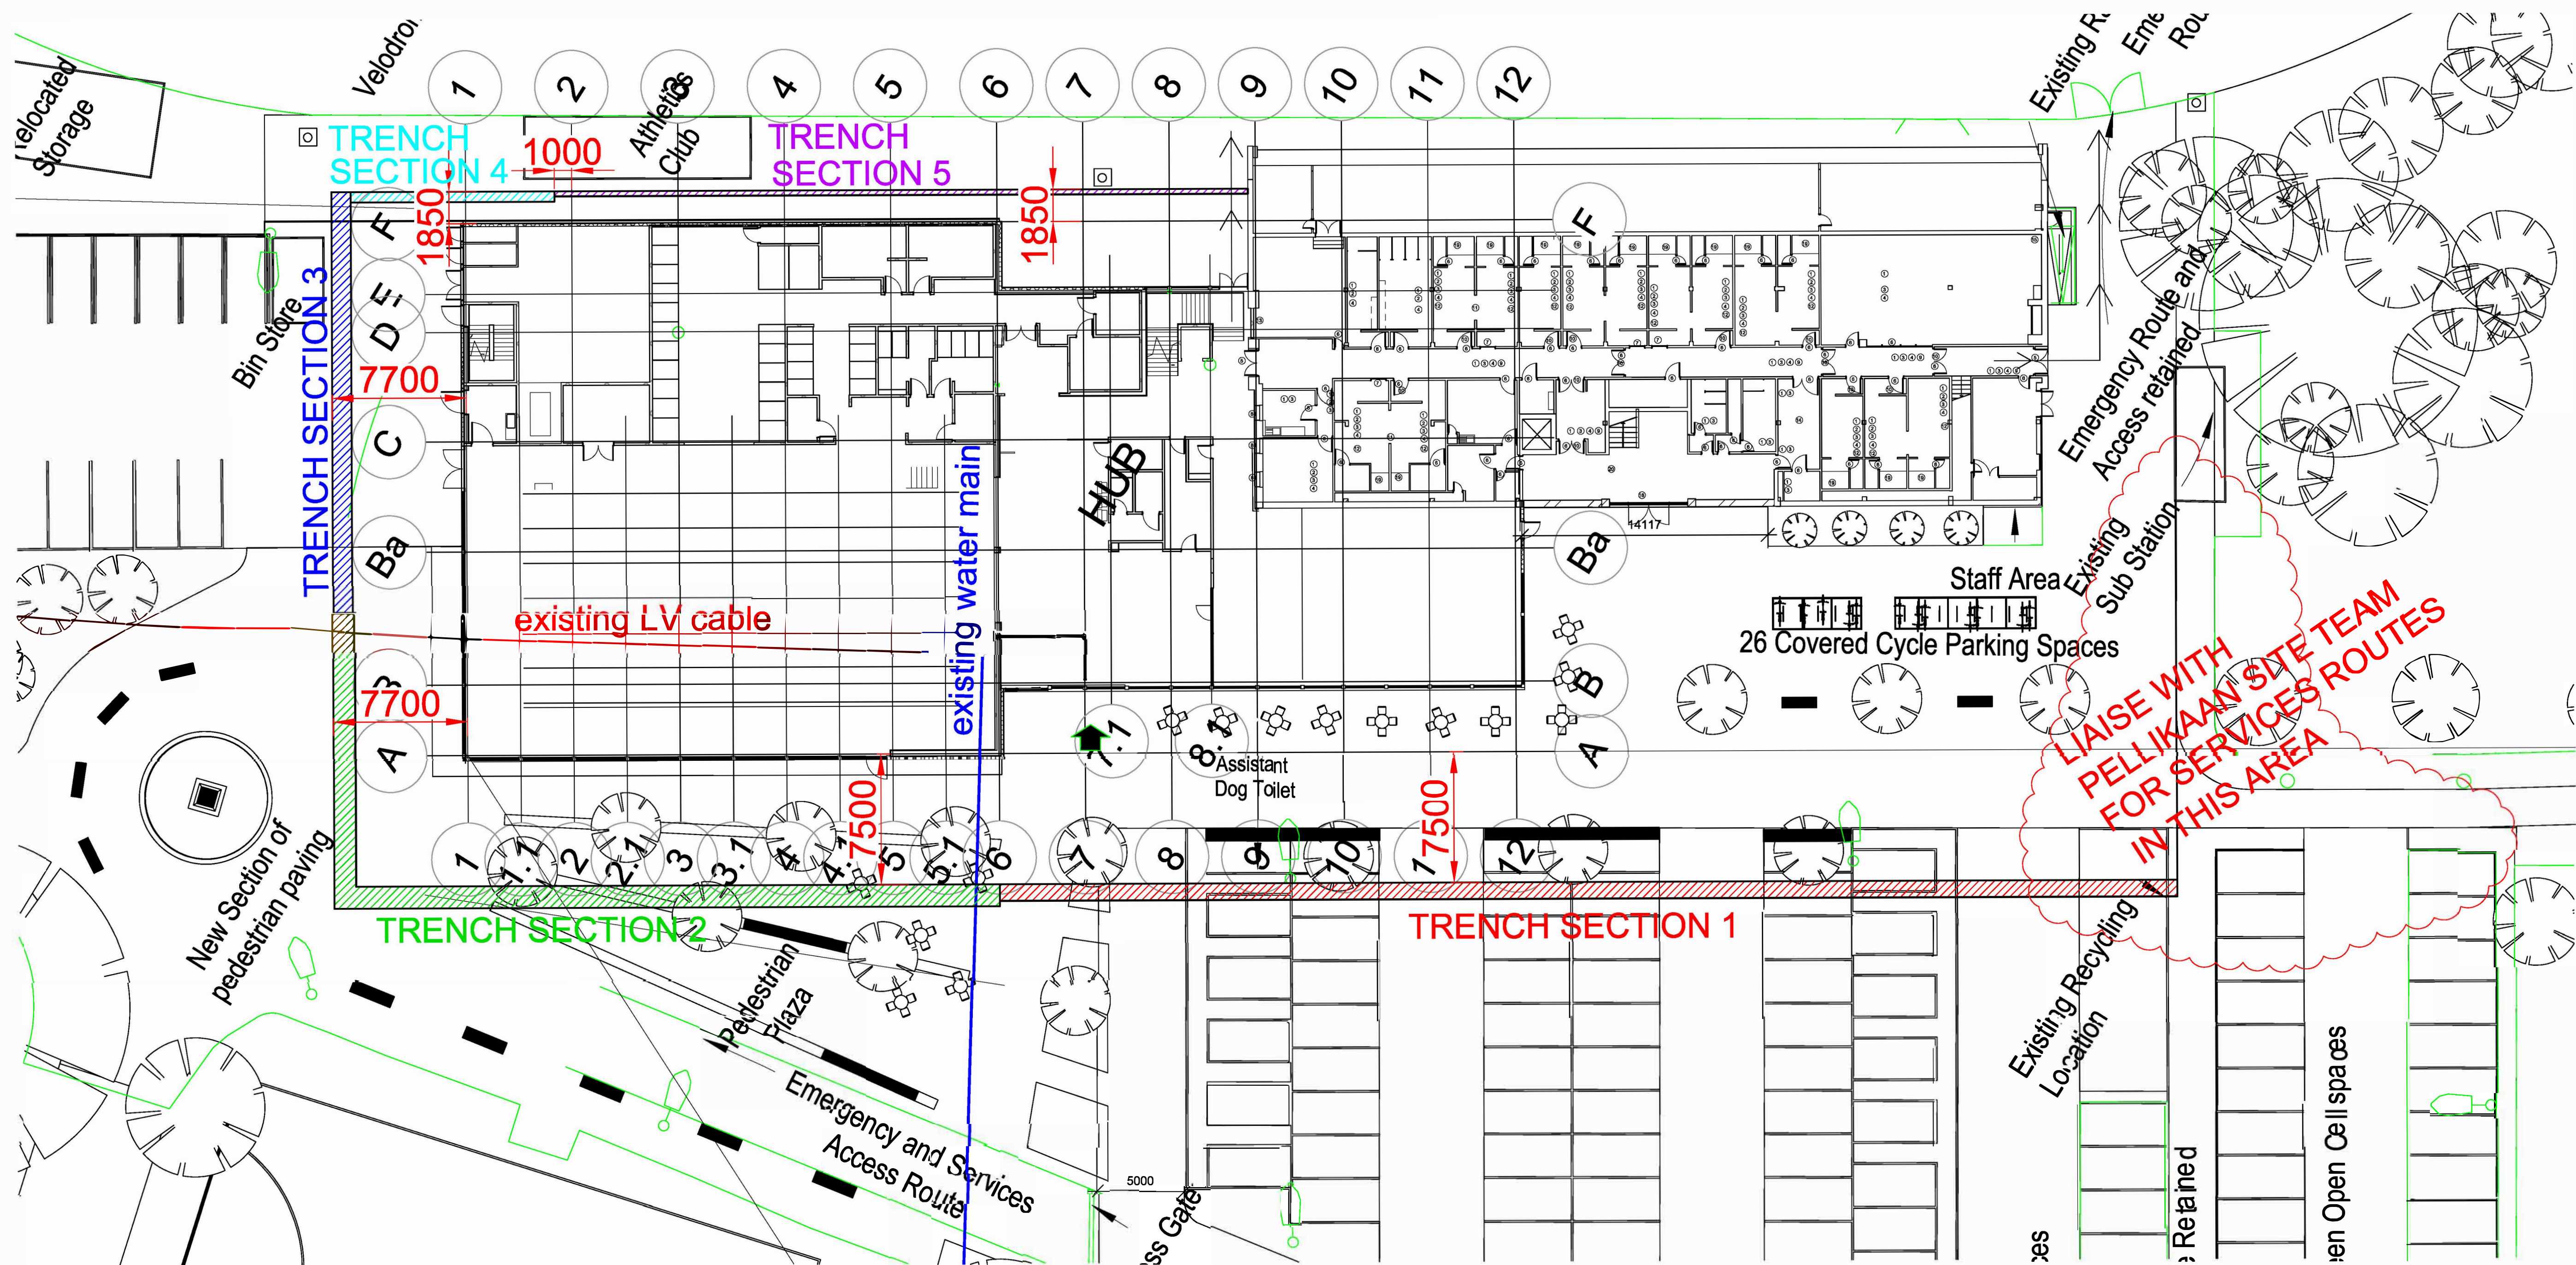

**LIAISE WITH
PELLIKAAN SITE TEAM
FOR SERVICES ROUTES
IN THIS AREA**

PALMER PARK SPORTS CENTRE - NEW EXTENSION
AS-INSTALLED RECORD DRAWING OF SERVICES ROUTE
PELLIKAAN CONSTRUCTION LIMITED
N.T.S. 07.09.2021 B.S.A.