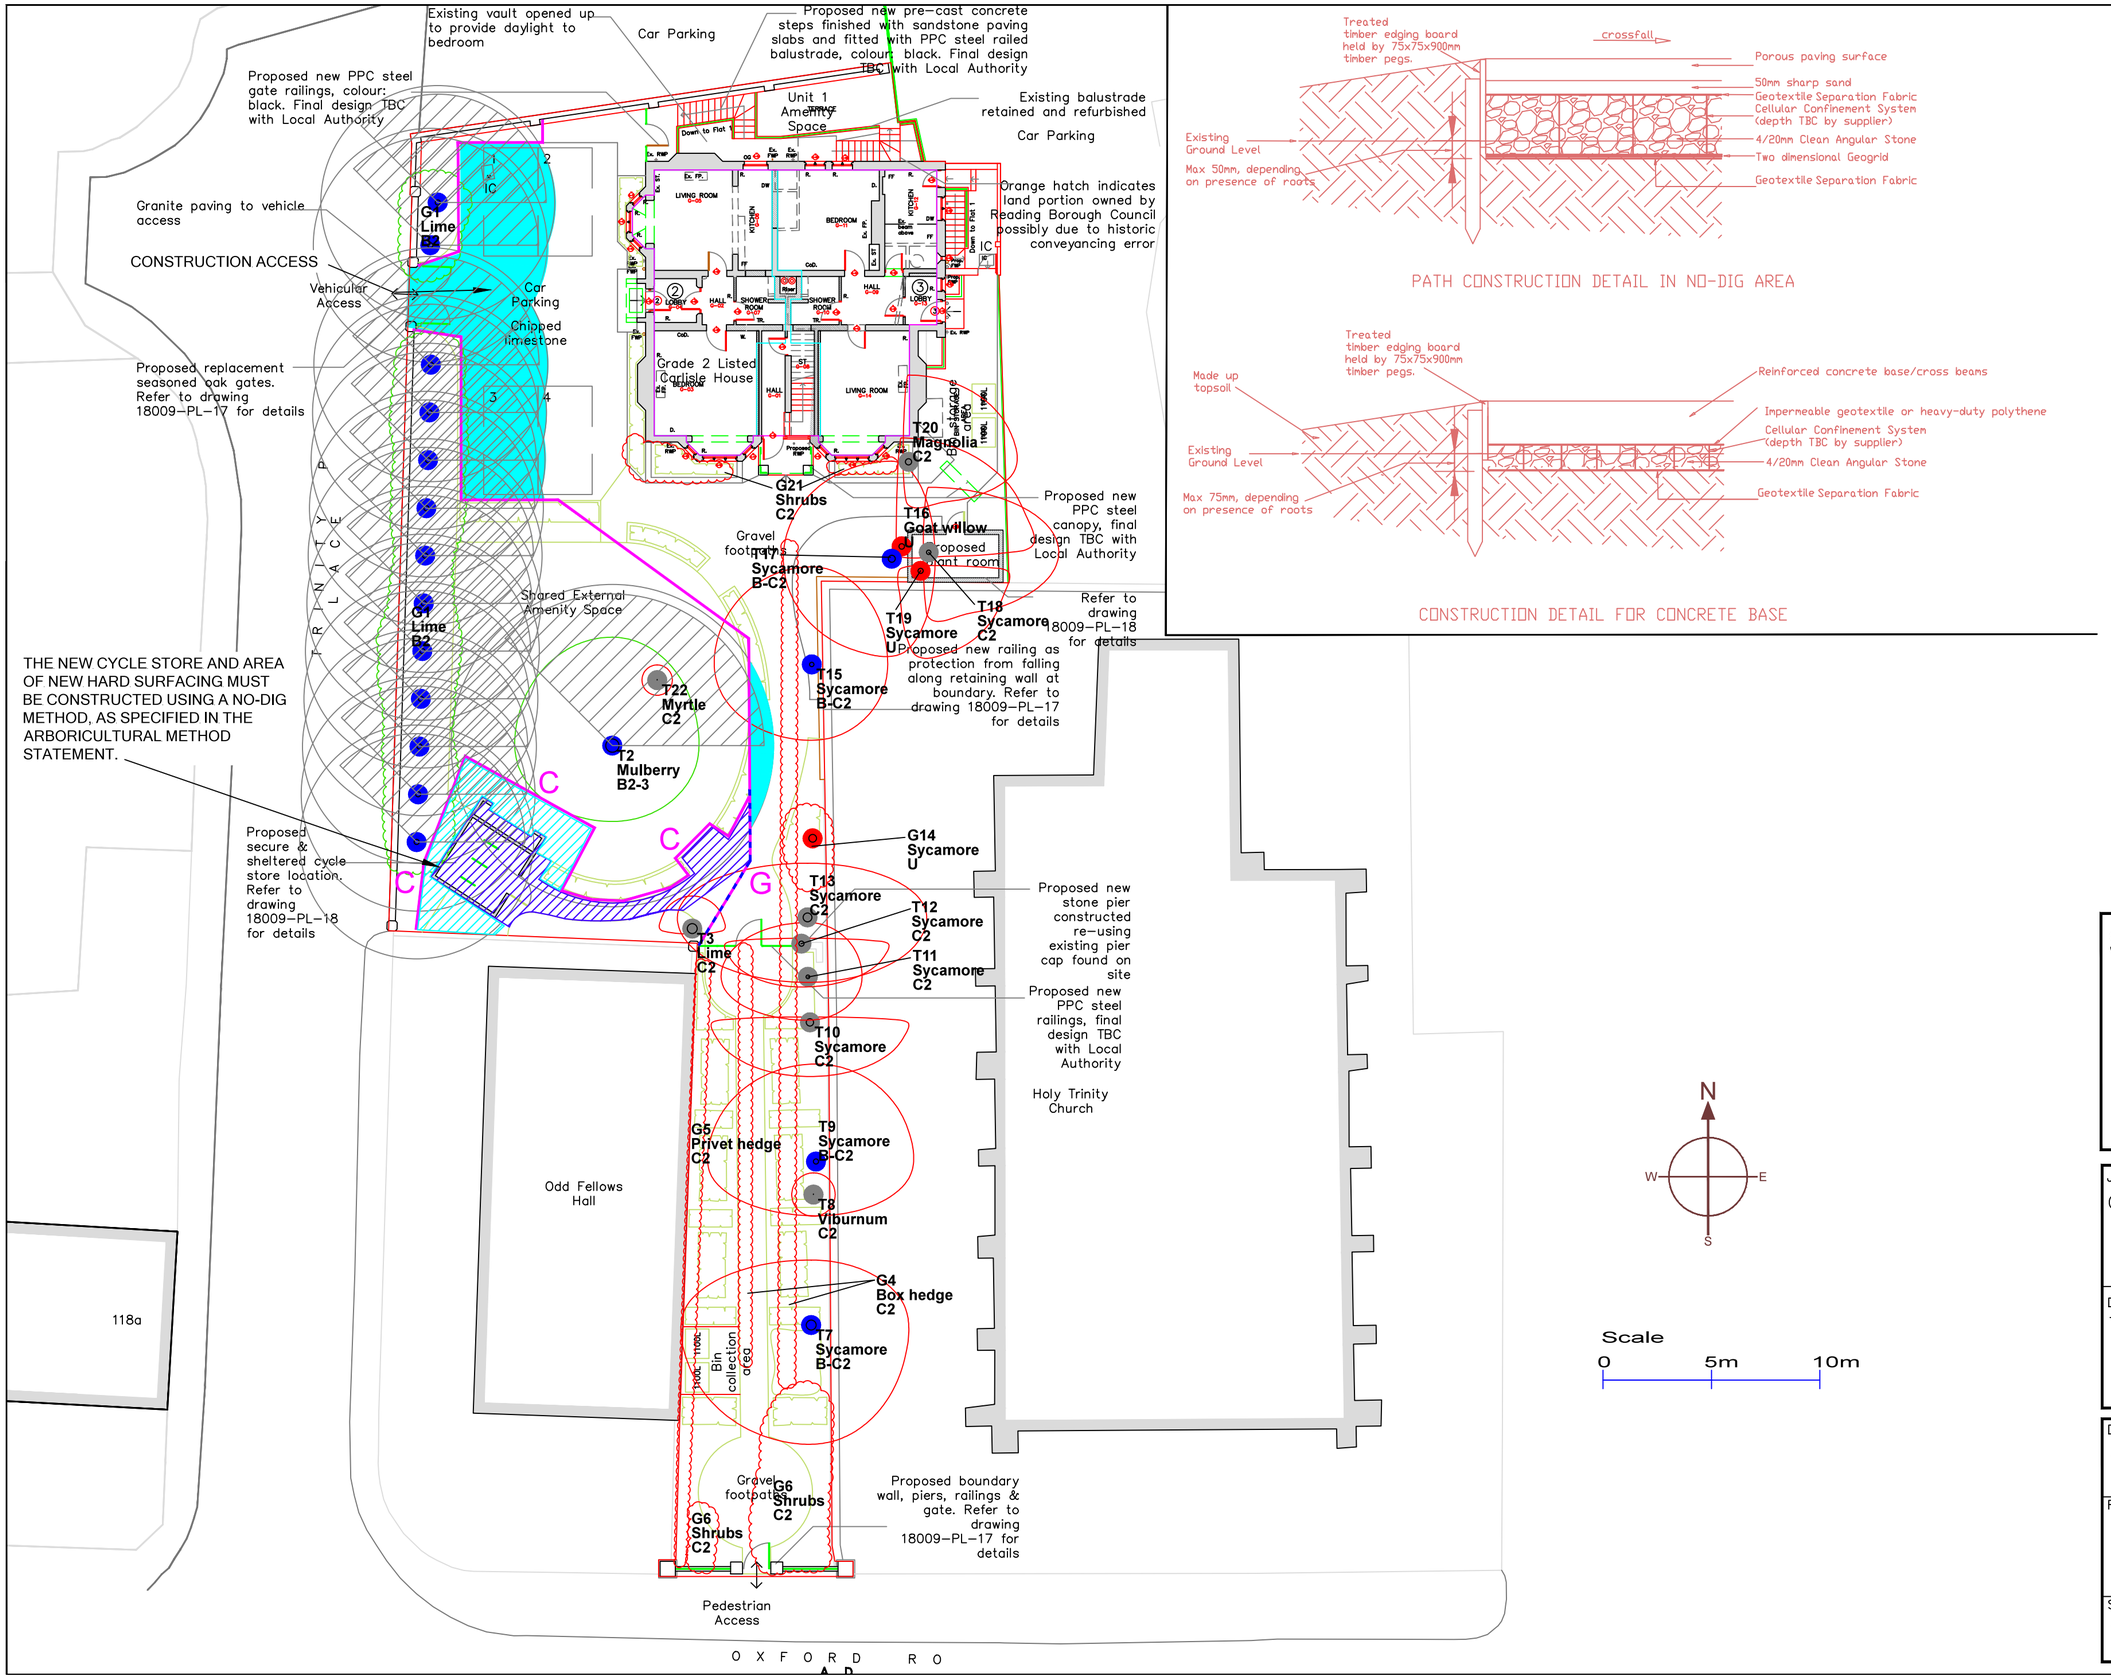


APPENDIX A

Key

- Category U
- Category A
- Category B
- Category C
- Crown spread: retained trees
- Trees For Removal
- Root Protection Area
- Tree Protection Fence
- G location: ground work
- C location: construction
- No-Dig Construction
- Ground Protection Area: existing hard surface
- Ground Protection Area: existing soft surface
- BS 5837 Shade Area

SJ Stephens Associates

Savernake Barn, Stokke Common
Great Bedwyn
Marlborough
Wiltshire SN8 3LL

01672 871862
www.sjstephens.co.uk

JOB TITLE
CARLISLE HOUSE

DRAWING TITLE
TREE PROTECTION PLAN

DRAWING NUMBER	REV
1621-02	A

REVISIONS

SCALE	DATE	DRAWN BY
1:200 at A2	MAR 22	cf