



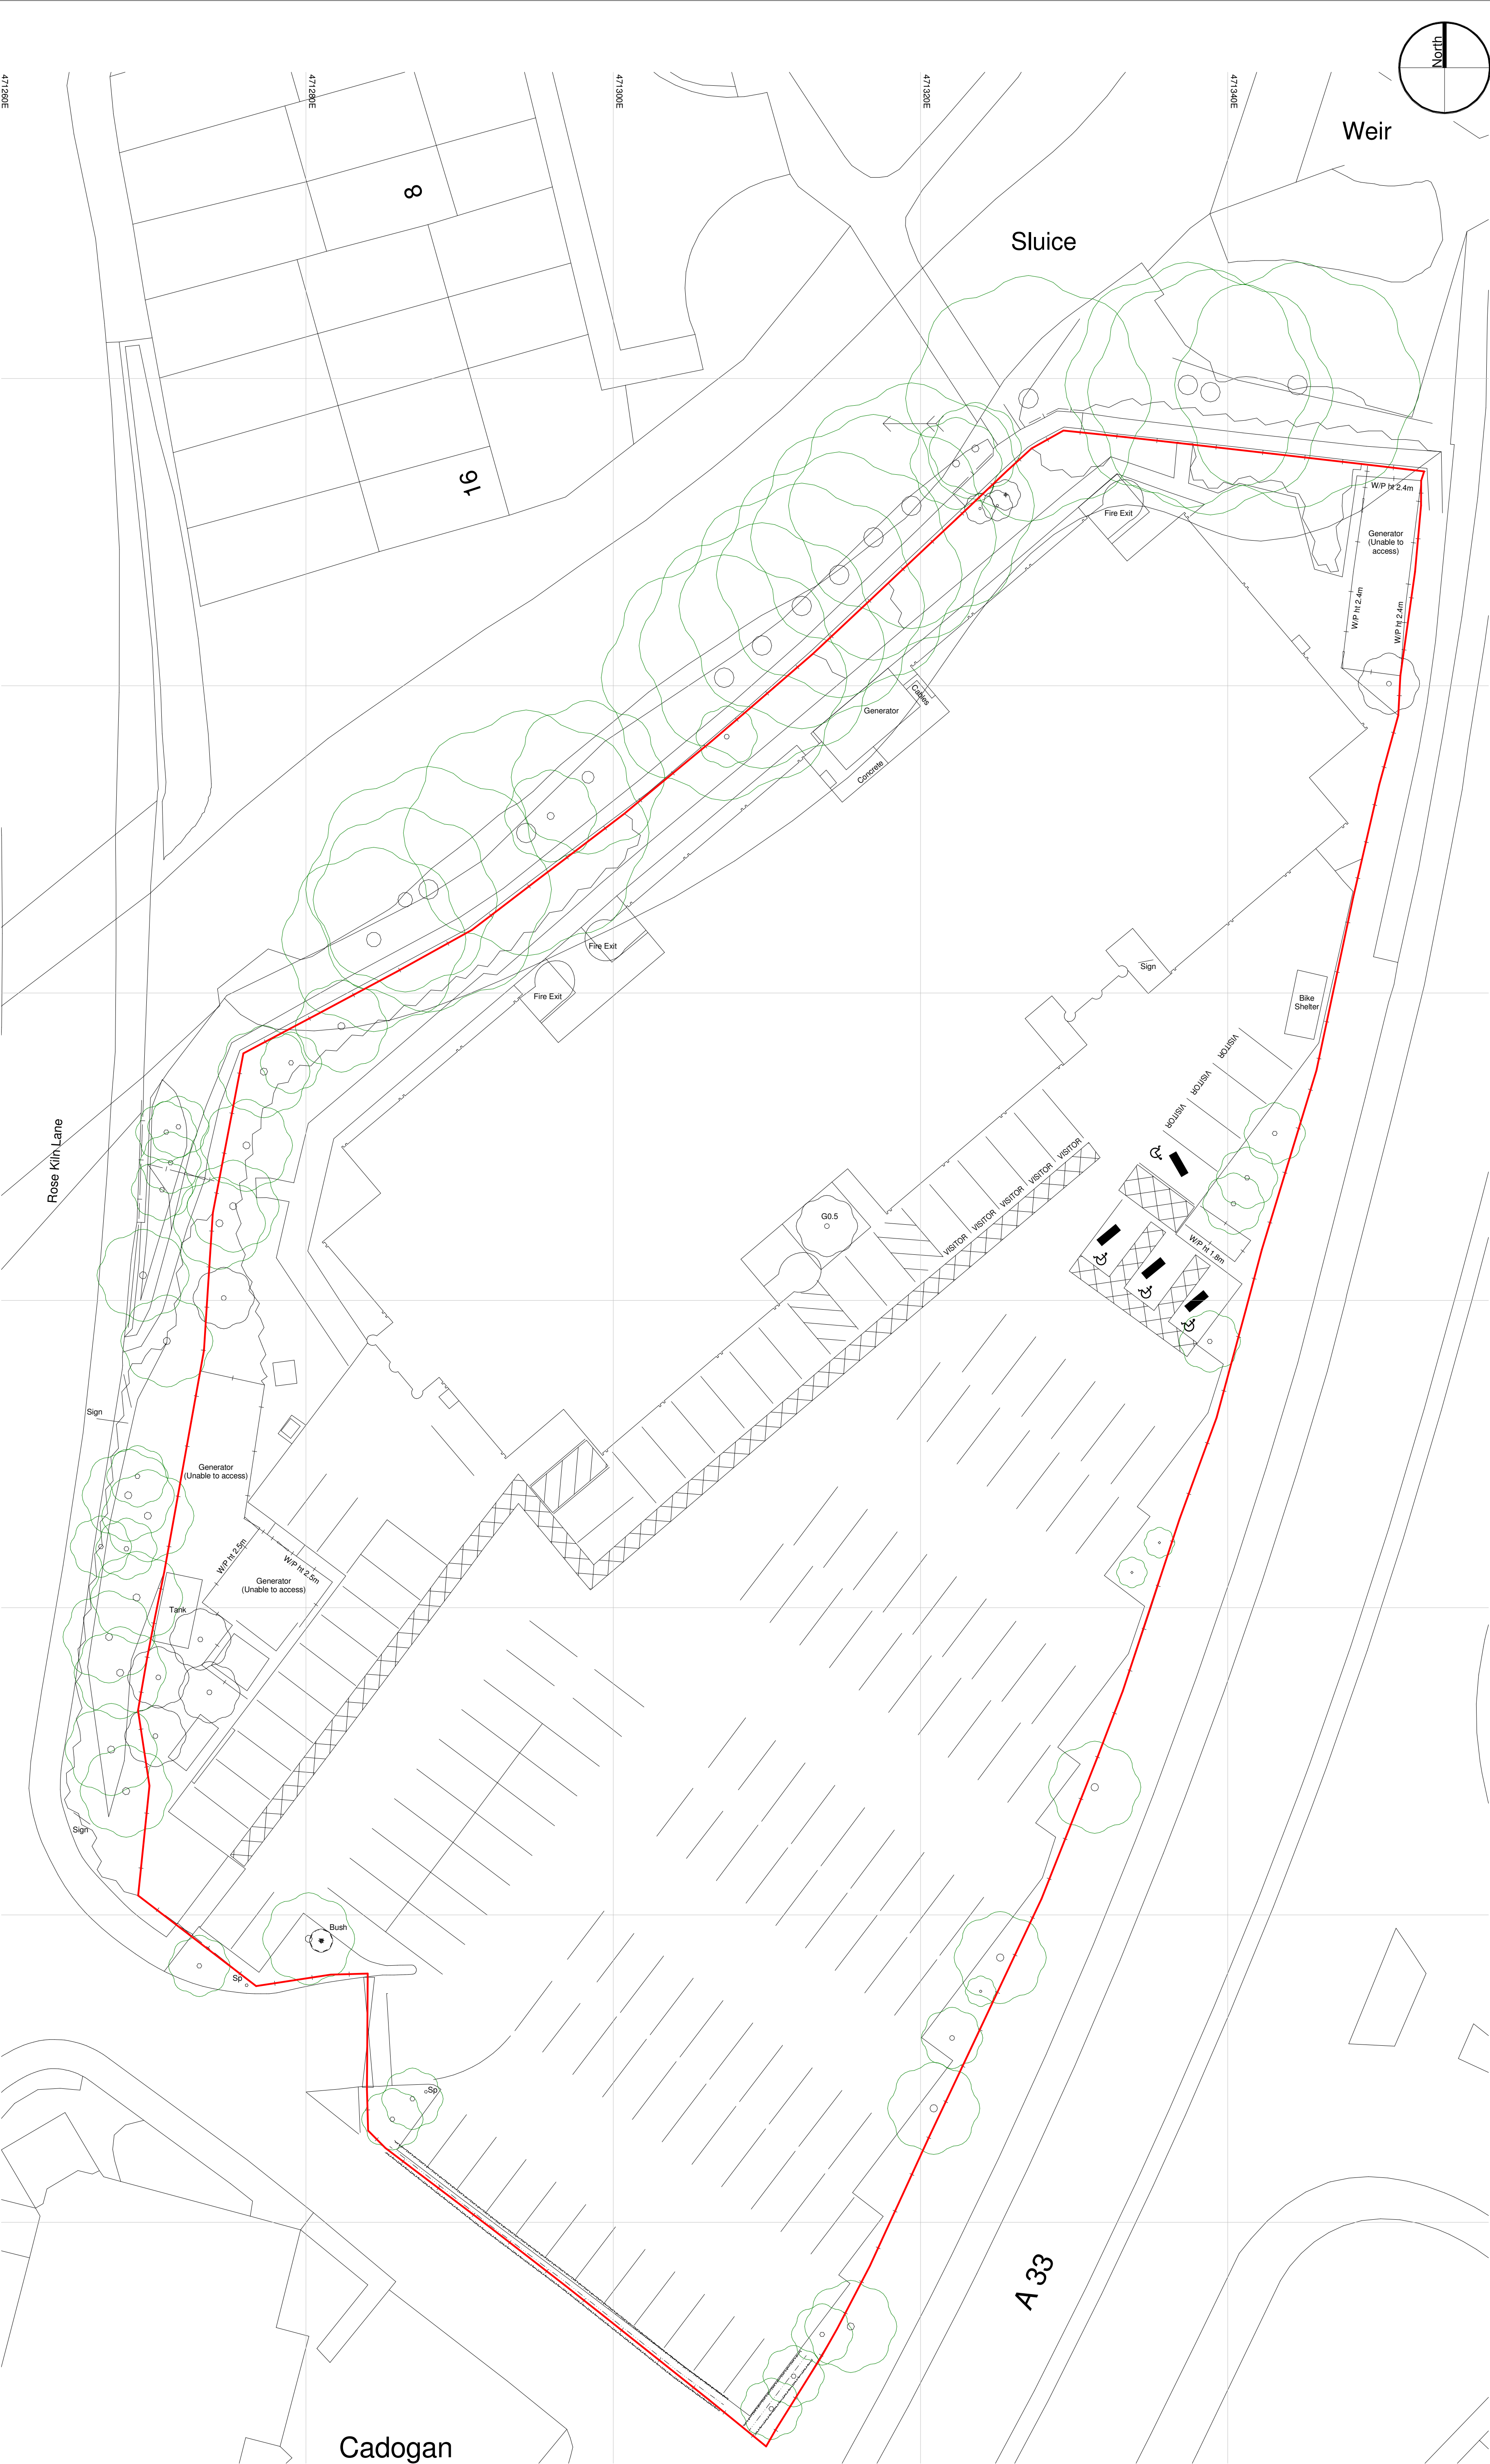

XX - Existing Site Plan
1 : 200

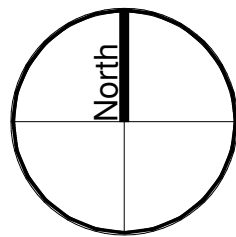

Notes

The Contractor is to check all dimensions and conditions on site before commencing. Do not scale from this drawing.
This drawing remains the copyright of POZZONI Architecture Ltd.

Scale Bars TO BE USED ONLY AS GUIDANCE

1:100	mm	0	1000	2000	3000	4000	5000
1:200	mm	0	1000	2000	3000	4000	5000
1:500	m	0	10	20	30	40	50
1:1250	m	0	10	20	30	40	50

A	Issued for Planning	AMH	18/02/22
Rev	Description	By	Date
Client	Industrials REIT		
Job	Rose Kiln Court, Reading		
Drawn	Planning - Existing Site		
Rev	Description	By	Date
5788-POZ-XX-XX-DR-A-1100			
Date	Scale	@ A1	
11/02/22	1 : 200		
Author	TS	Approved	JW
Planning	Tender	Construction	
Design	Contract	As Built	

pozzoni

10-12 Emerald Street
London
WC1N 3QA

Woodville House
2 Woodville Road
Altrincham
WA14 2FH

+44 20 7078 0079
architects@pozzoni.co.uk

+44 161 928 7848
www.pozzoni.co.uk

P:\MCAD\5751-5800\5788-PAL-Design\Models\5788-POZ-XX-XX-M2-A-002_MLI.rvt
18/02/2022 11:07:22