


NOTES:

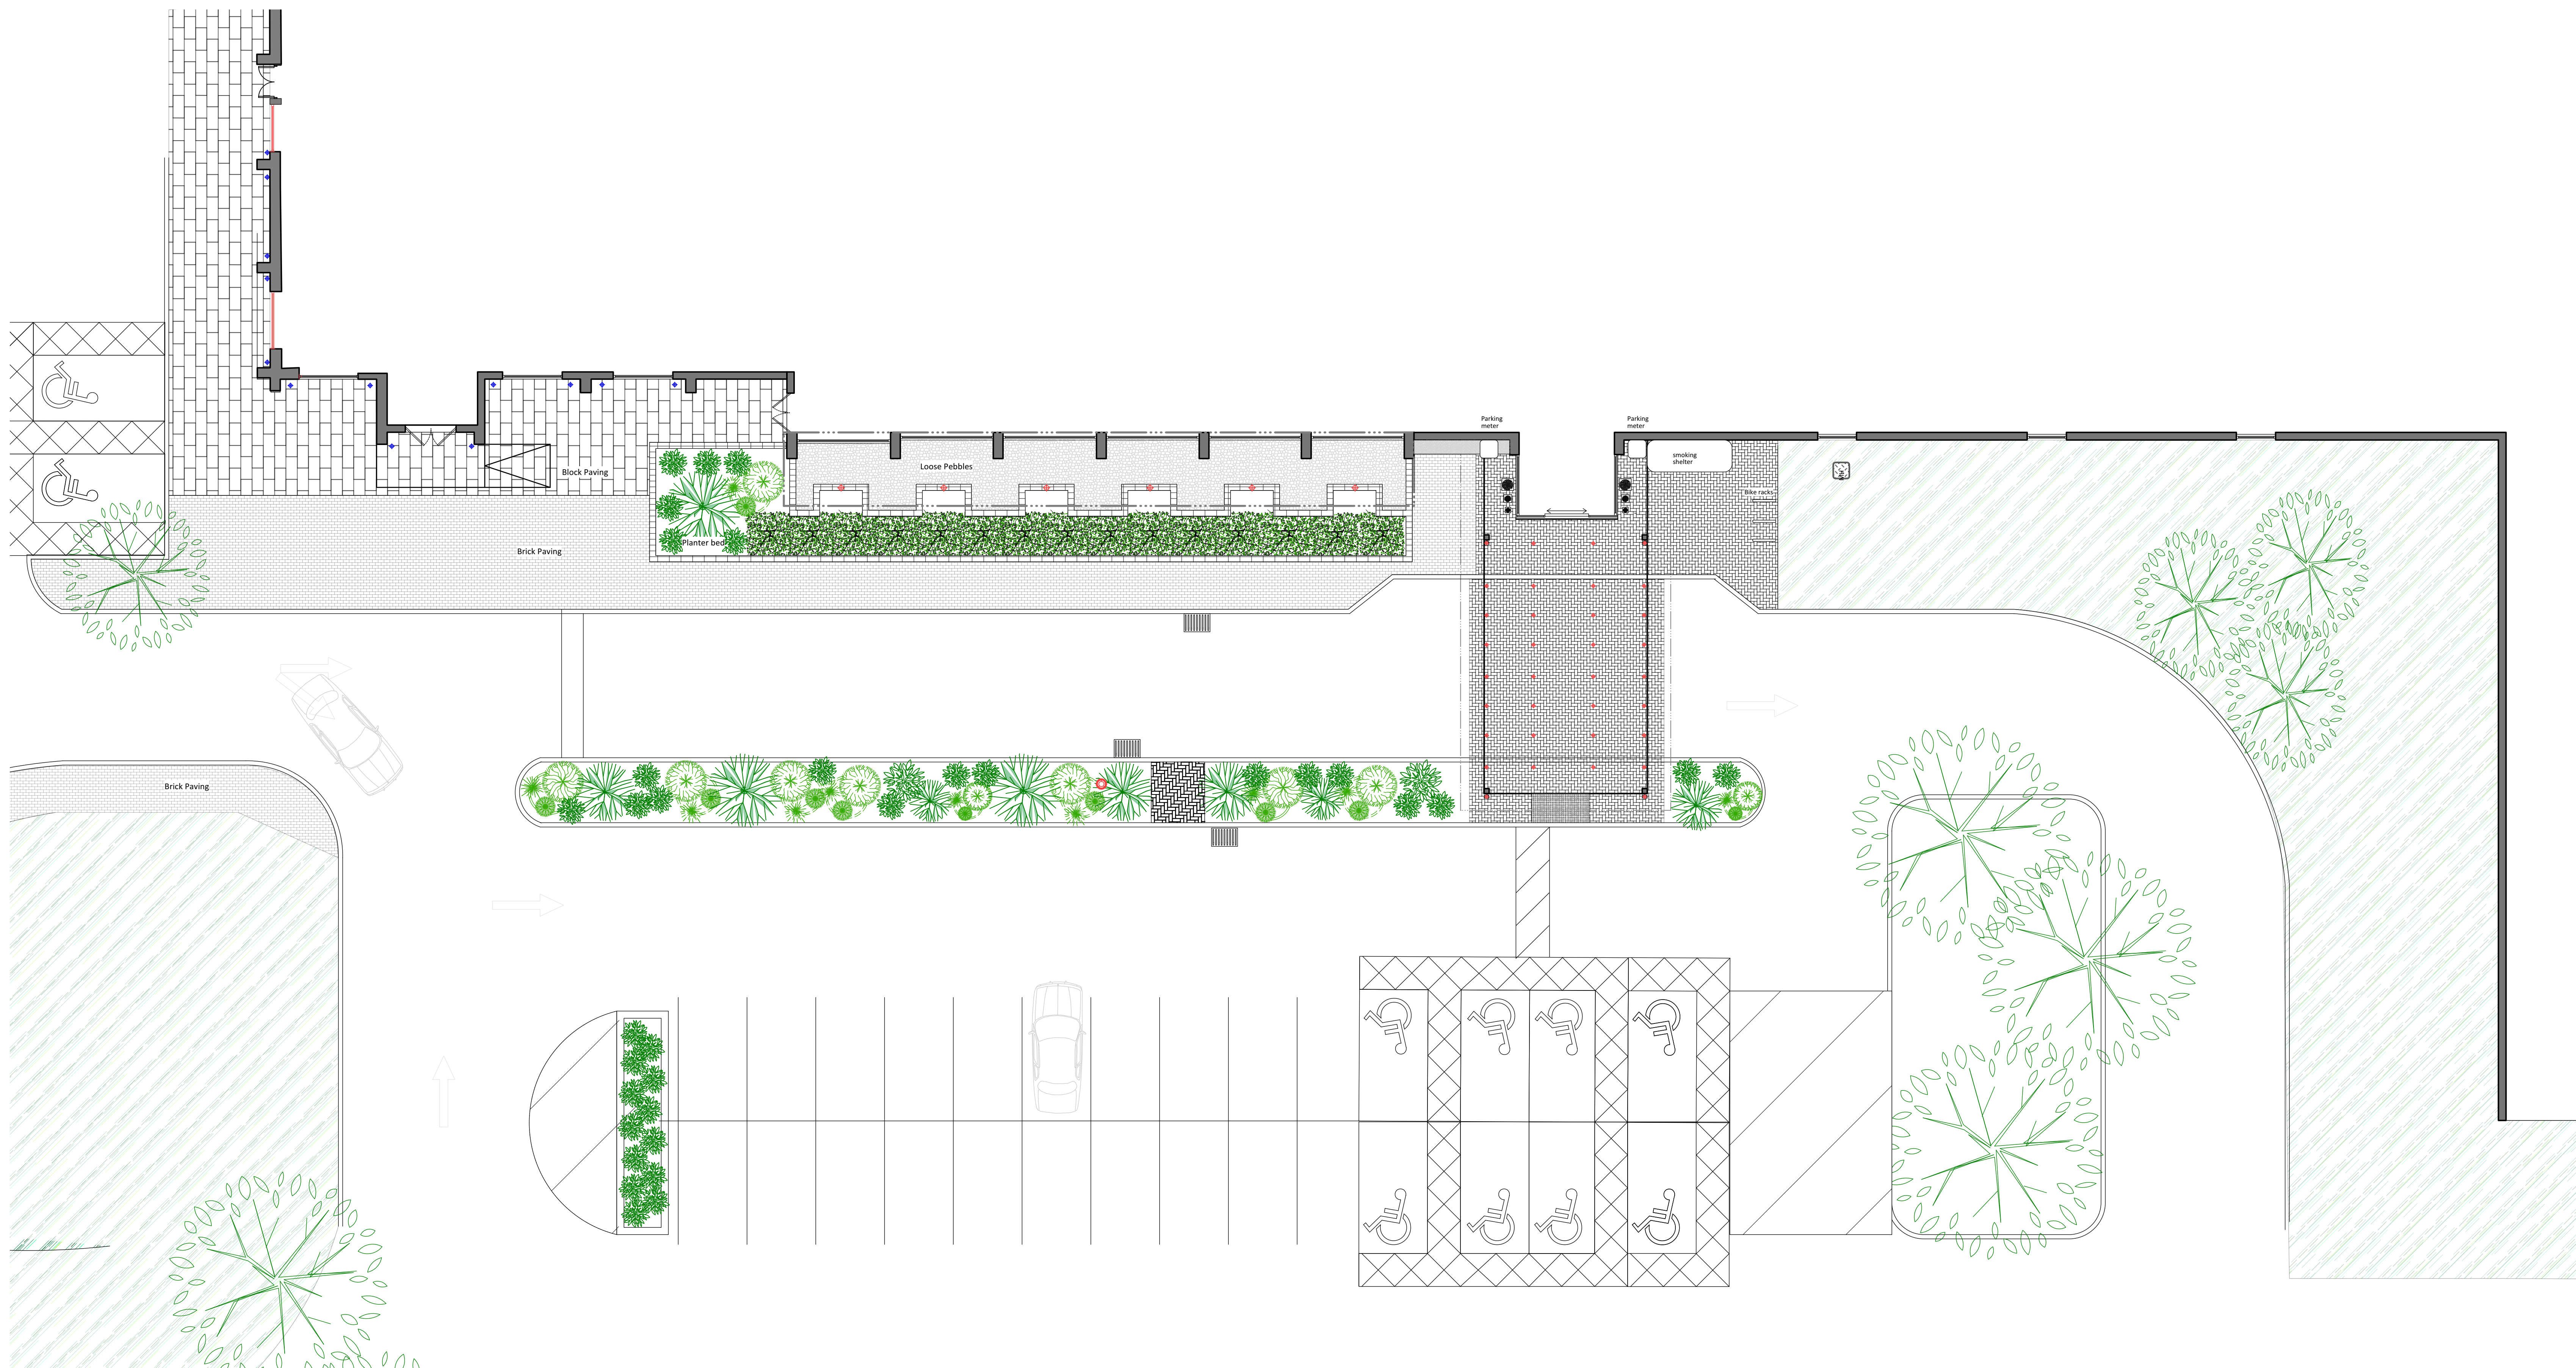

REVISIONS:

Rev:	Date:	Drawn:	Checked:
-	-	-	-

Details:

x

Status:

TECHNICAL DESIGN

abda
CREATIVE DESIGN & BUILD

Project:
Holiday Inn, Reading, Basingstoke Rd
RG2 0SL

Client:	Date:	Drawn:
Valor Hospitality	25/05/22	AT

Description:	Scale:	Checked:
Existing layout - Main entrance	1:100 @ A0	-

Drawg No	Revision
4682-XX-P-00-300	-

Chapel Studio, Hall Lane, Little Bington, NN7 4HX
Tel: +44 (0) 01504 770 686
www.abdadesign.co.uk

Scale
1:100

0 1 2 3 5 10 20 40

