

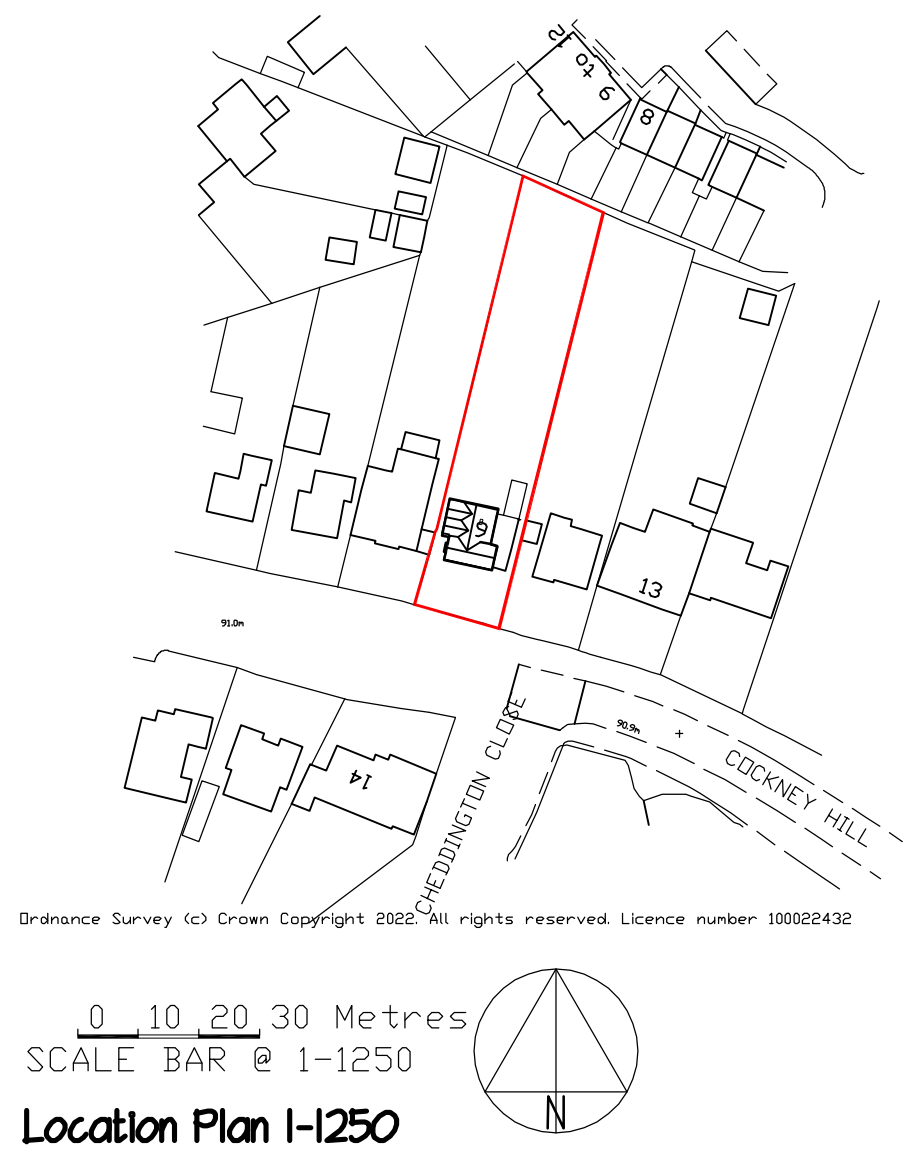
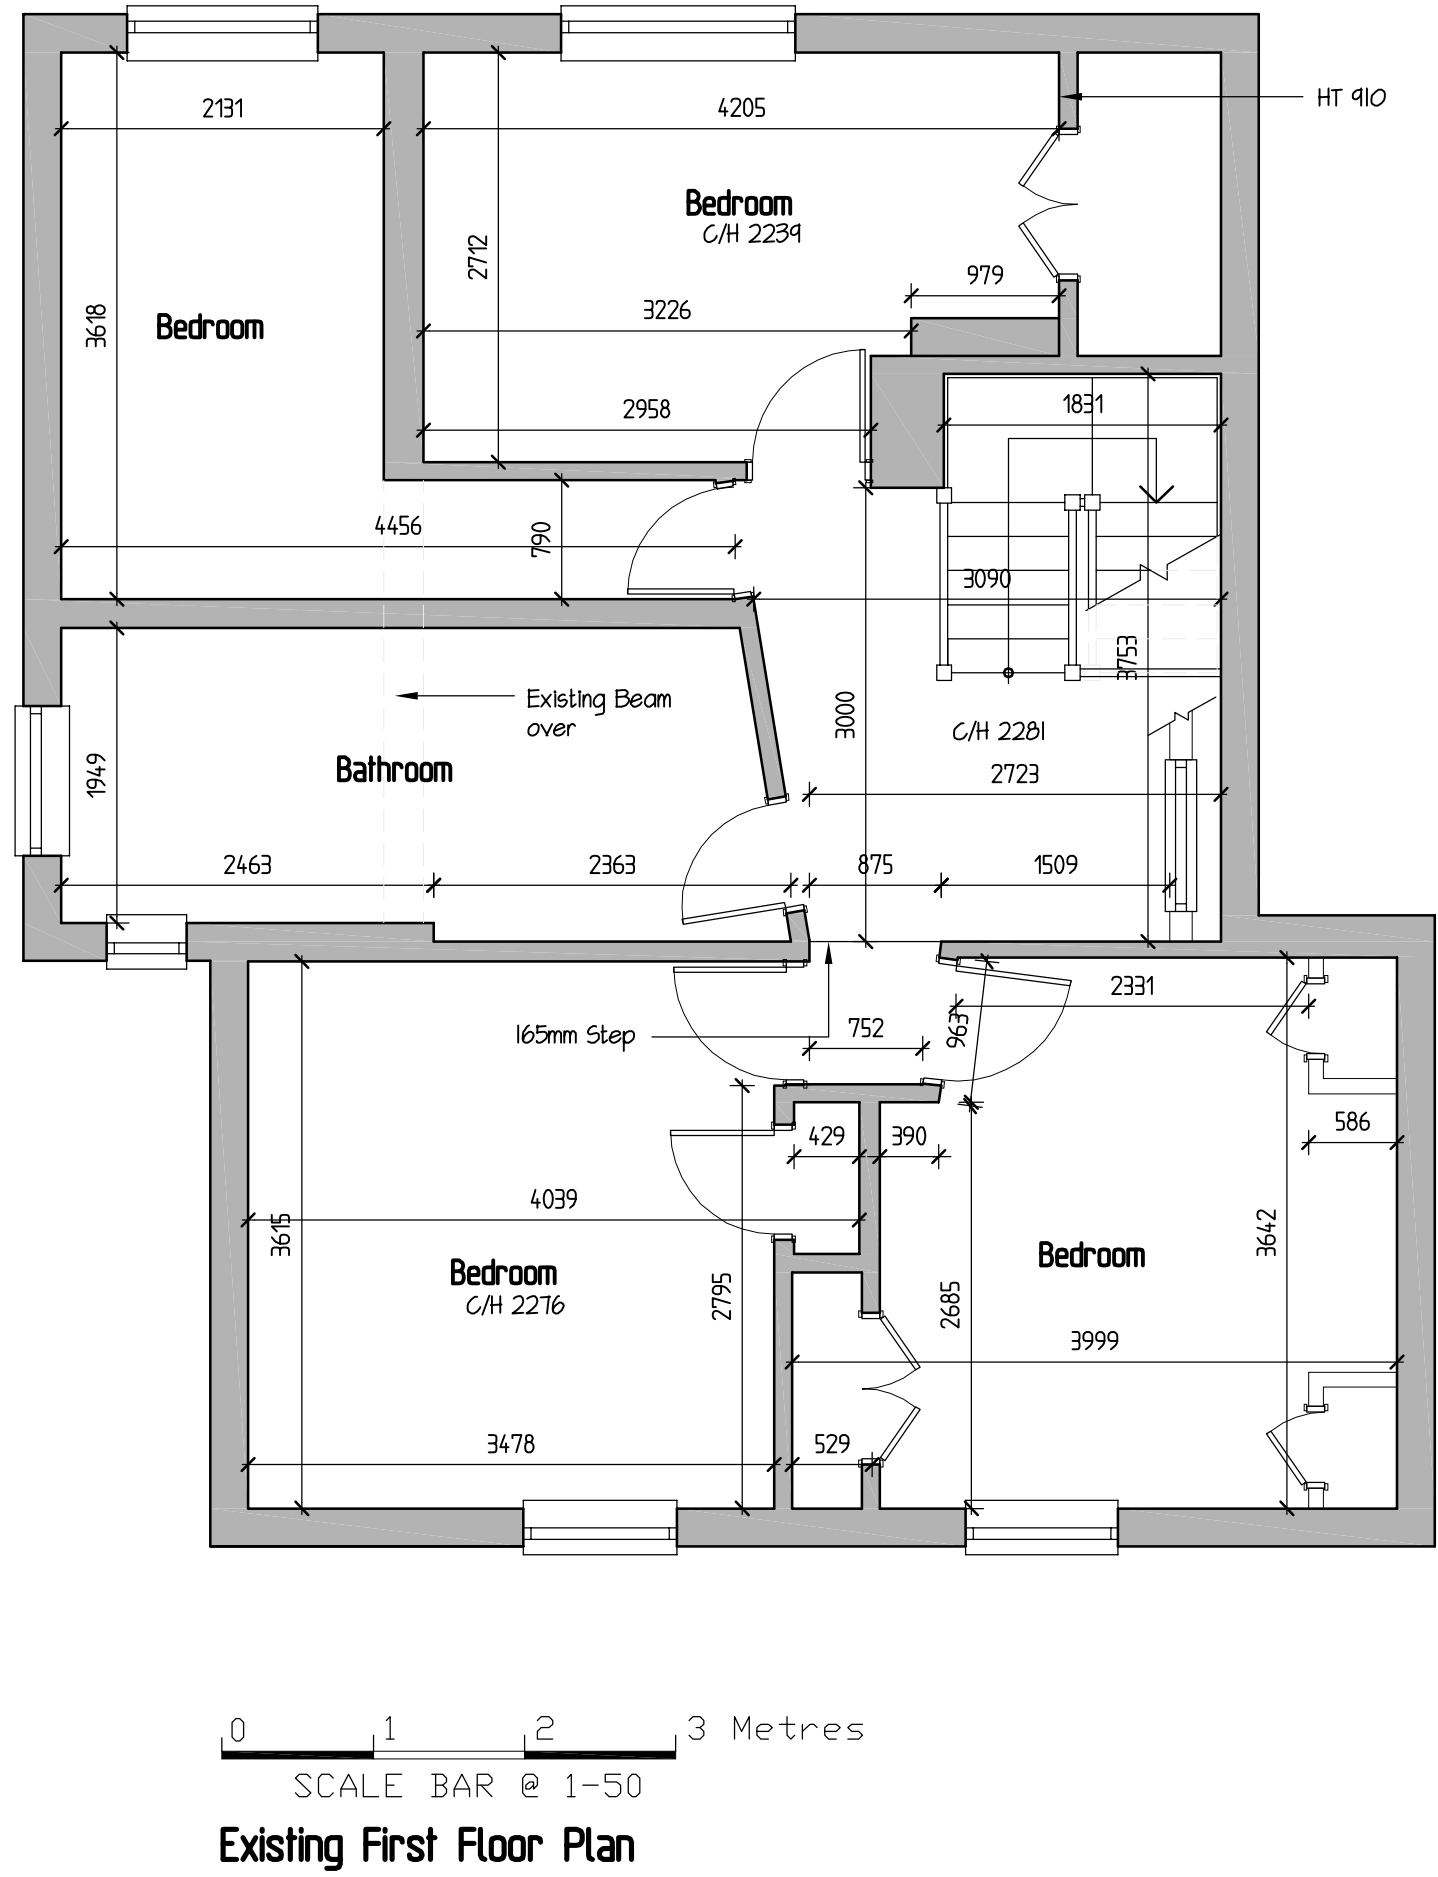
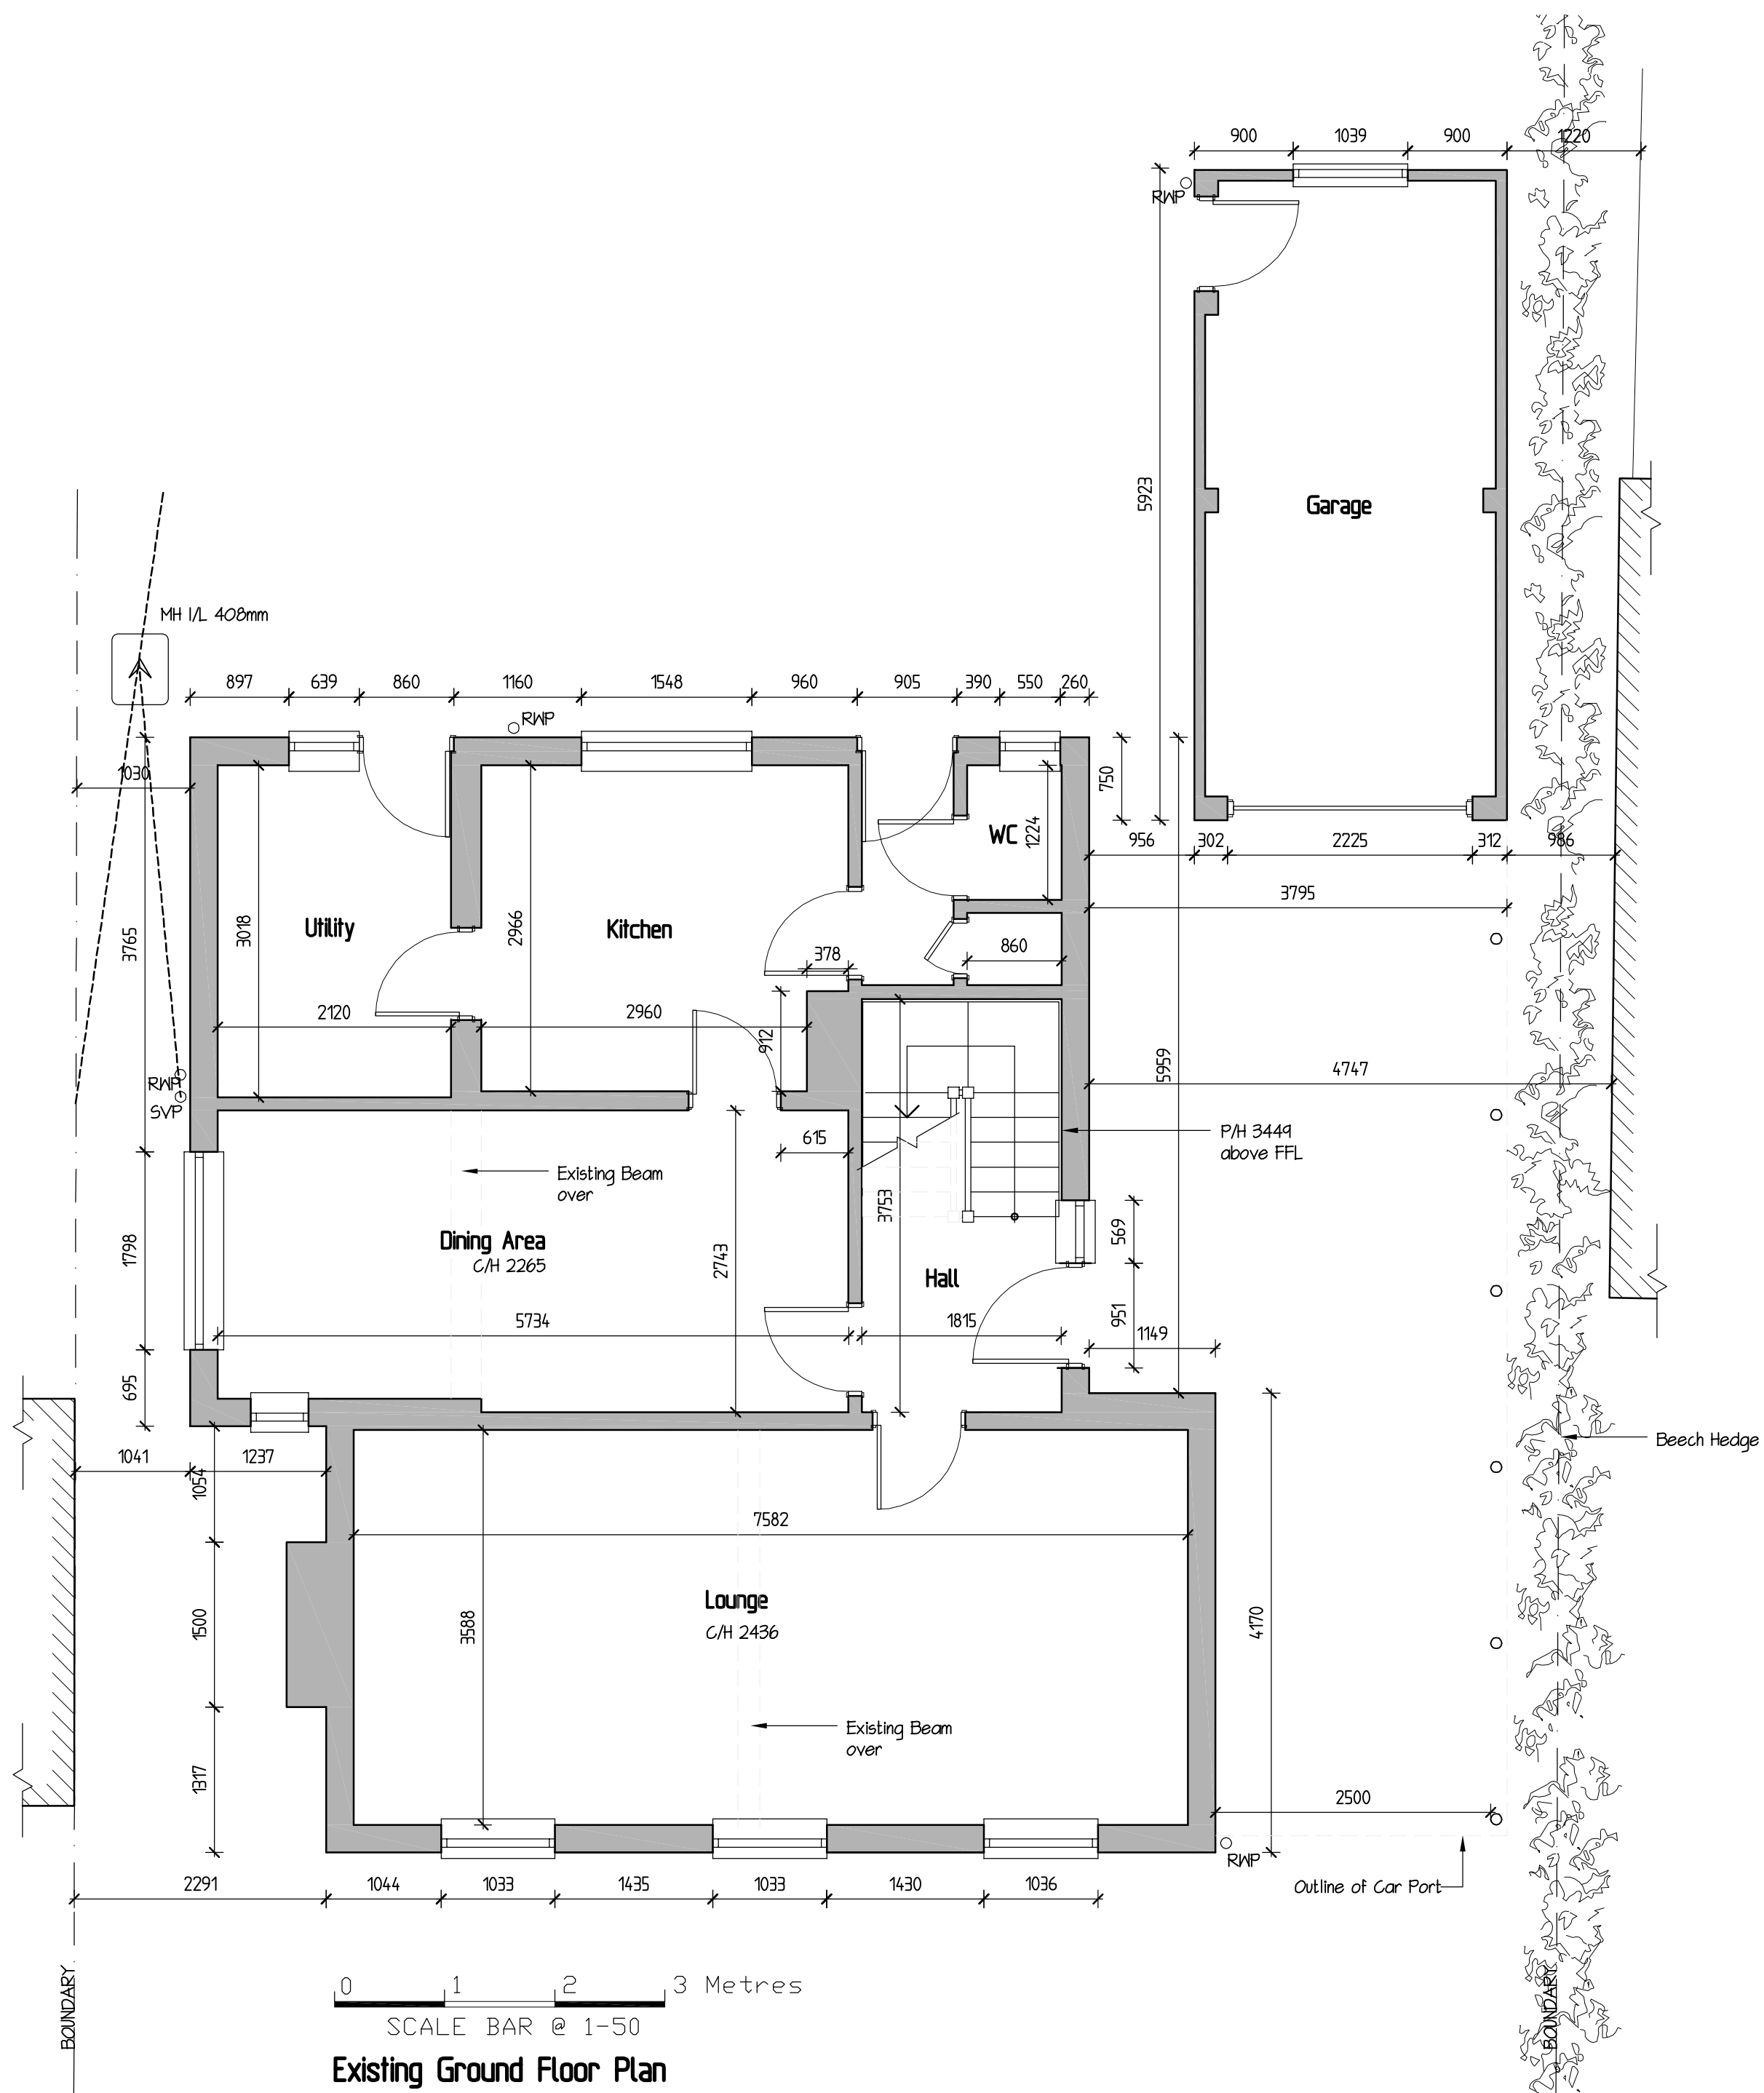
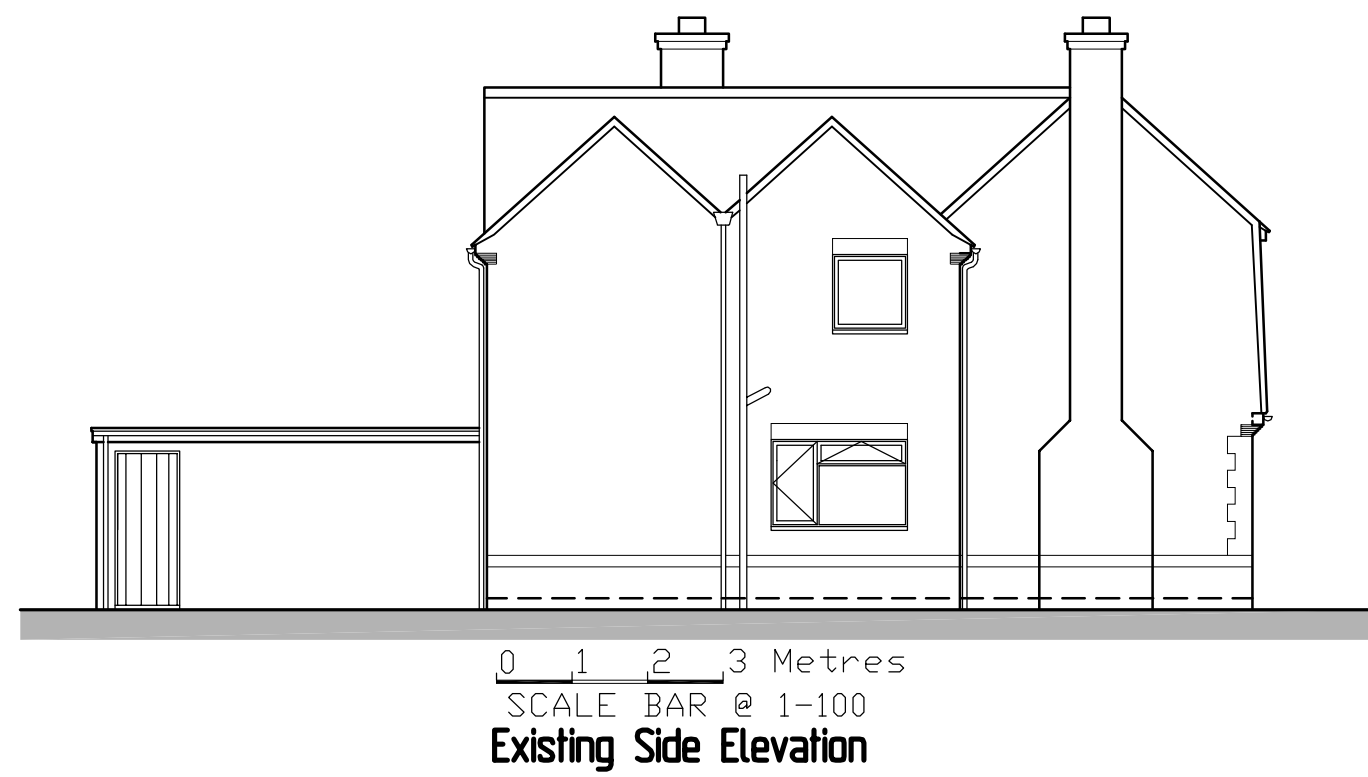


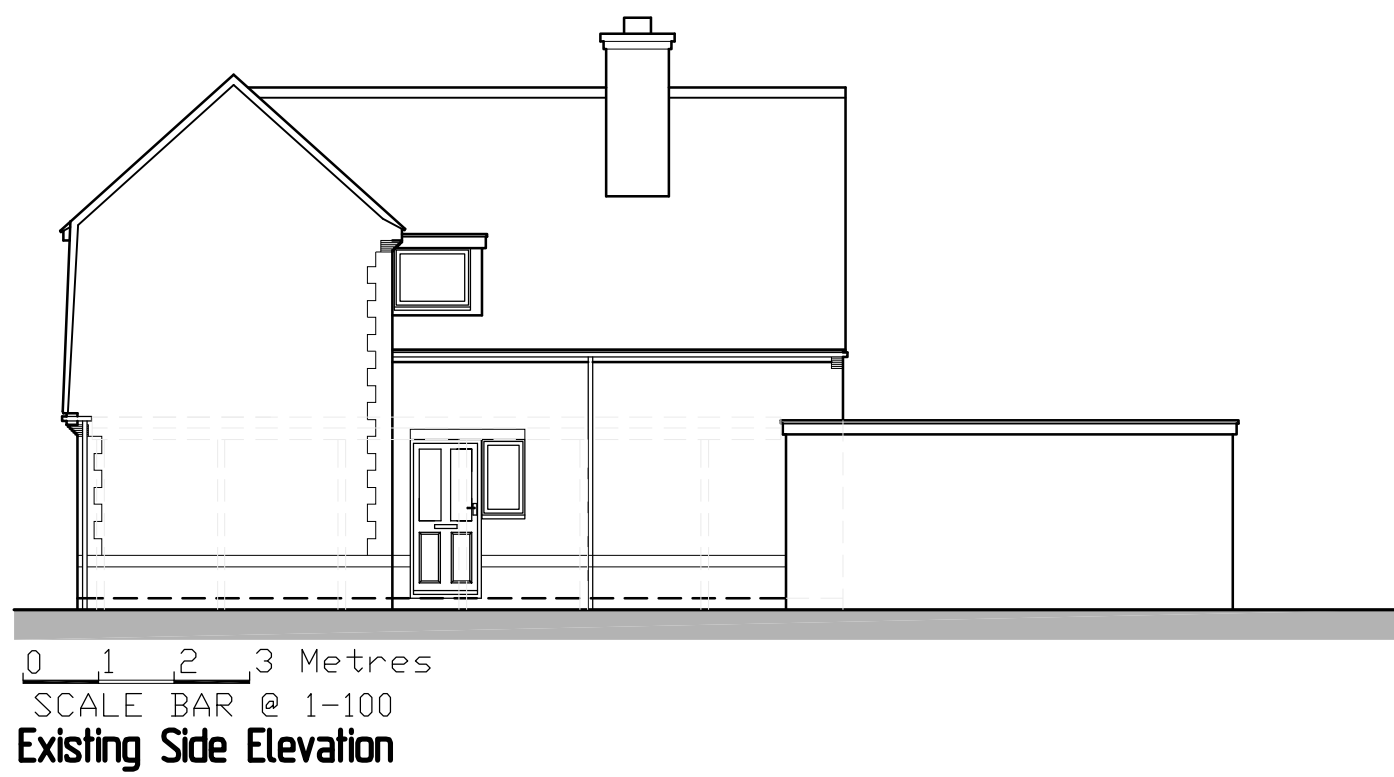

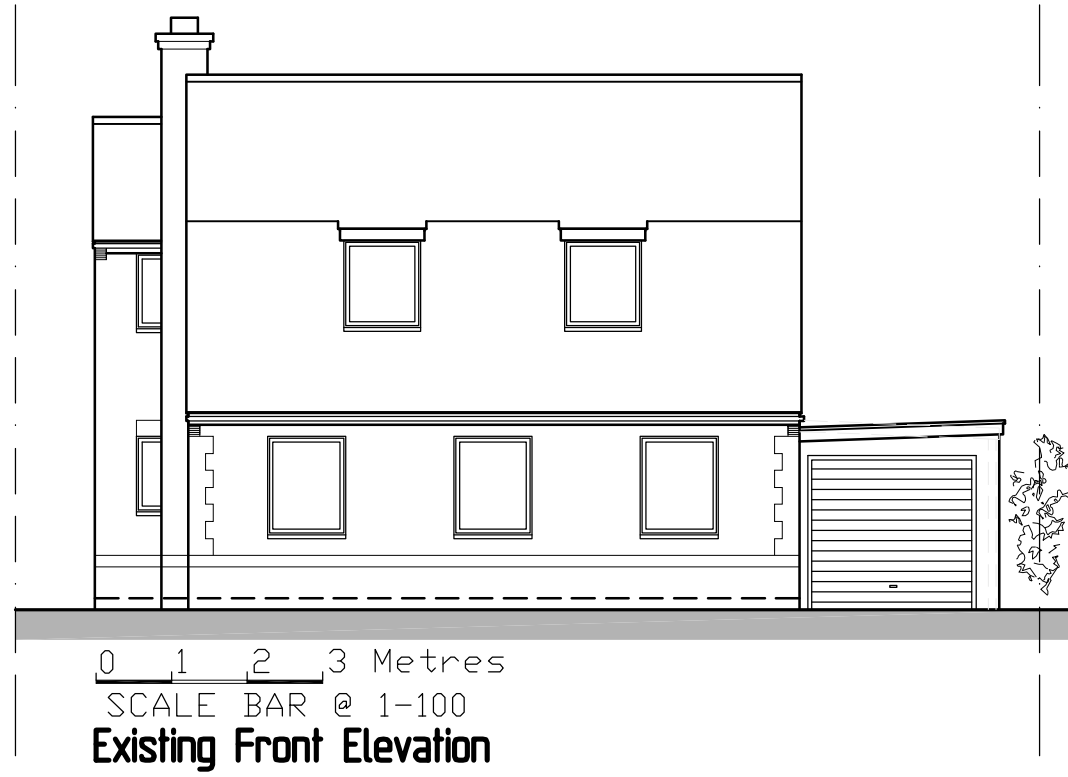

**GREG
Farrell**
Building & Design Consultant

Planning, Building Regulations & Structural Design

43 Wendover Way,
Tilehurst, Reading,
Berkshire RG30 4RU
Tel & Fax: 0118 941 6249
Mobile: 07967 008862
greg@gregfarrell.co.uk

REVISIONS		
Rev.	Description	Date

JOB TITLE

9 Cockney Hill
Tilehurst

TITLE

Existing Plans & Elevations

SCALE

1:50 1:100

DATE

November 2022

DRAWING No.

01