


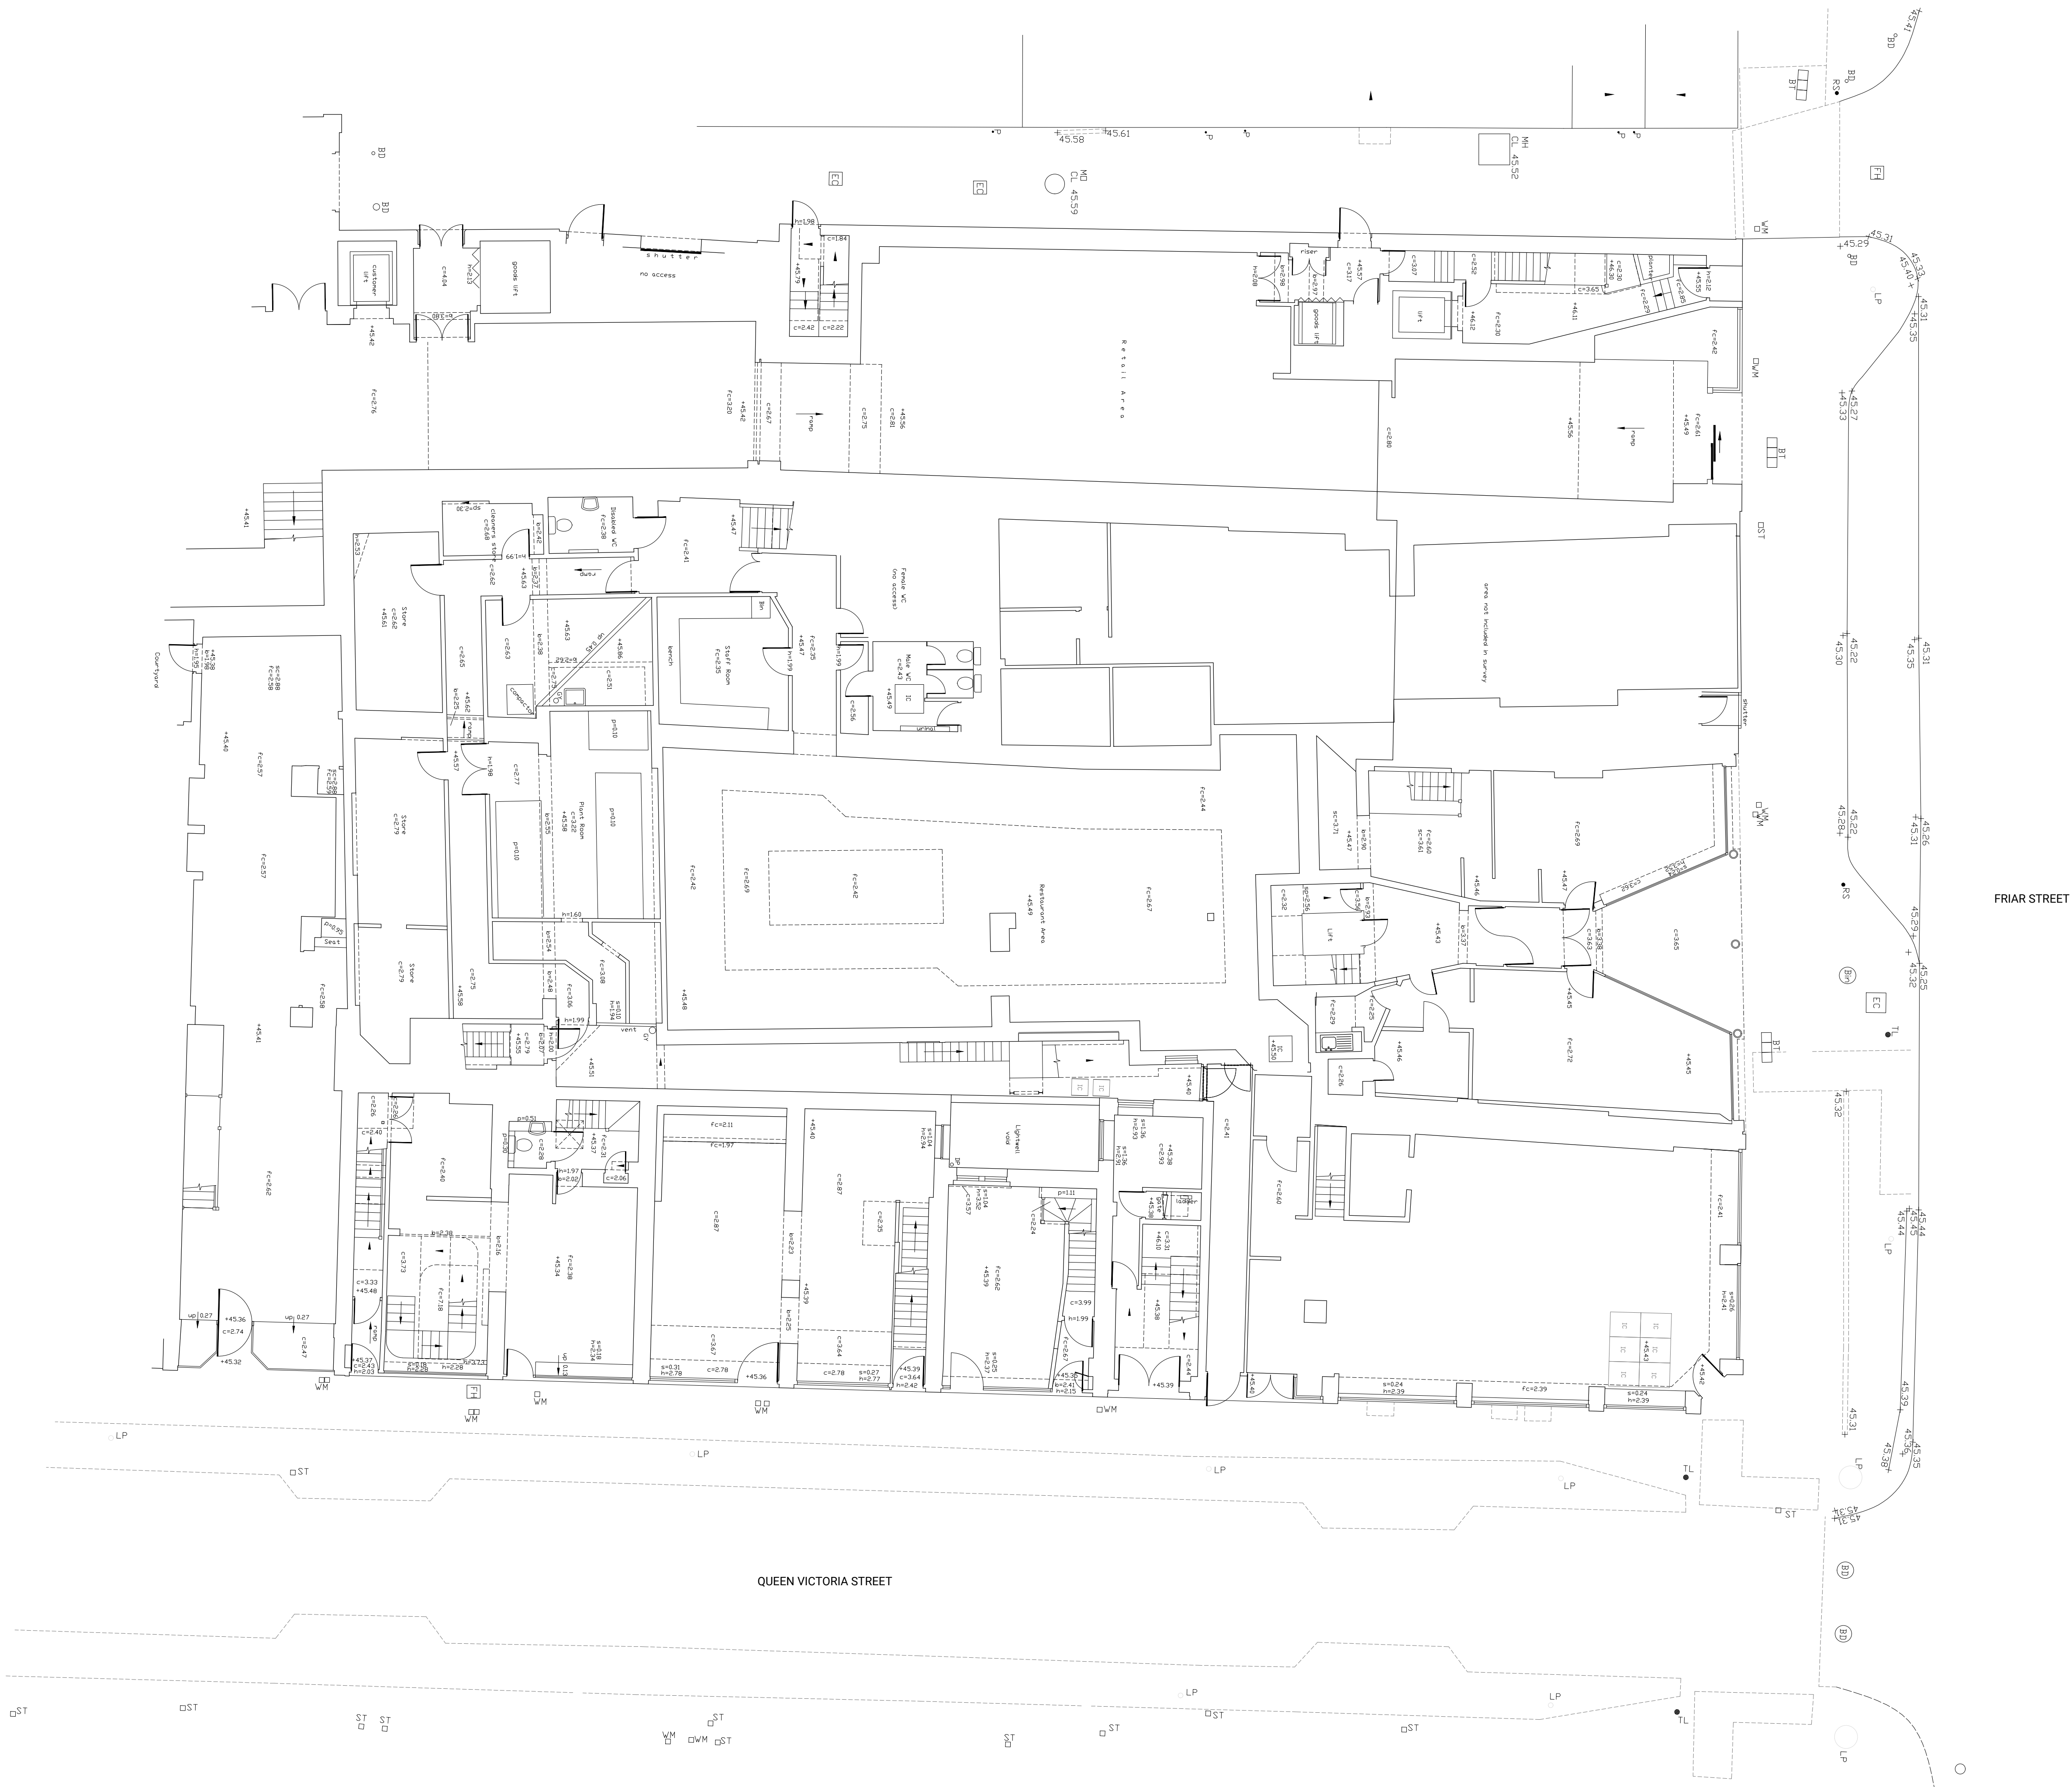

P0 25.01.21 Planning issue

REV. DATE ISSUE

QUEEN VICTORIA ST
1- 15 Queen Victoria St
Reading RG1 1SY

Existing
Ground Floor Plan

STATUS		SIZE
Planning		A1
PROJECT NO.		REV.
20357	10	P0

frost.

frostarchitects.com

020 7183 8345