


This drawing may not be reproduced without written consent. All copyrights reserved.

Based on drawings supplied by KVB Architects.

The original of this drawing was produced in colour – a monochrome copy should not be relied upon.

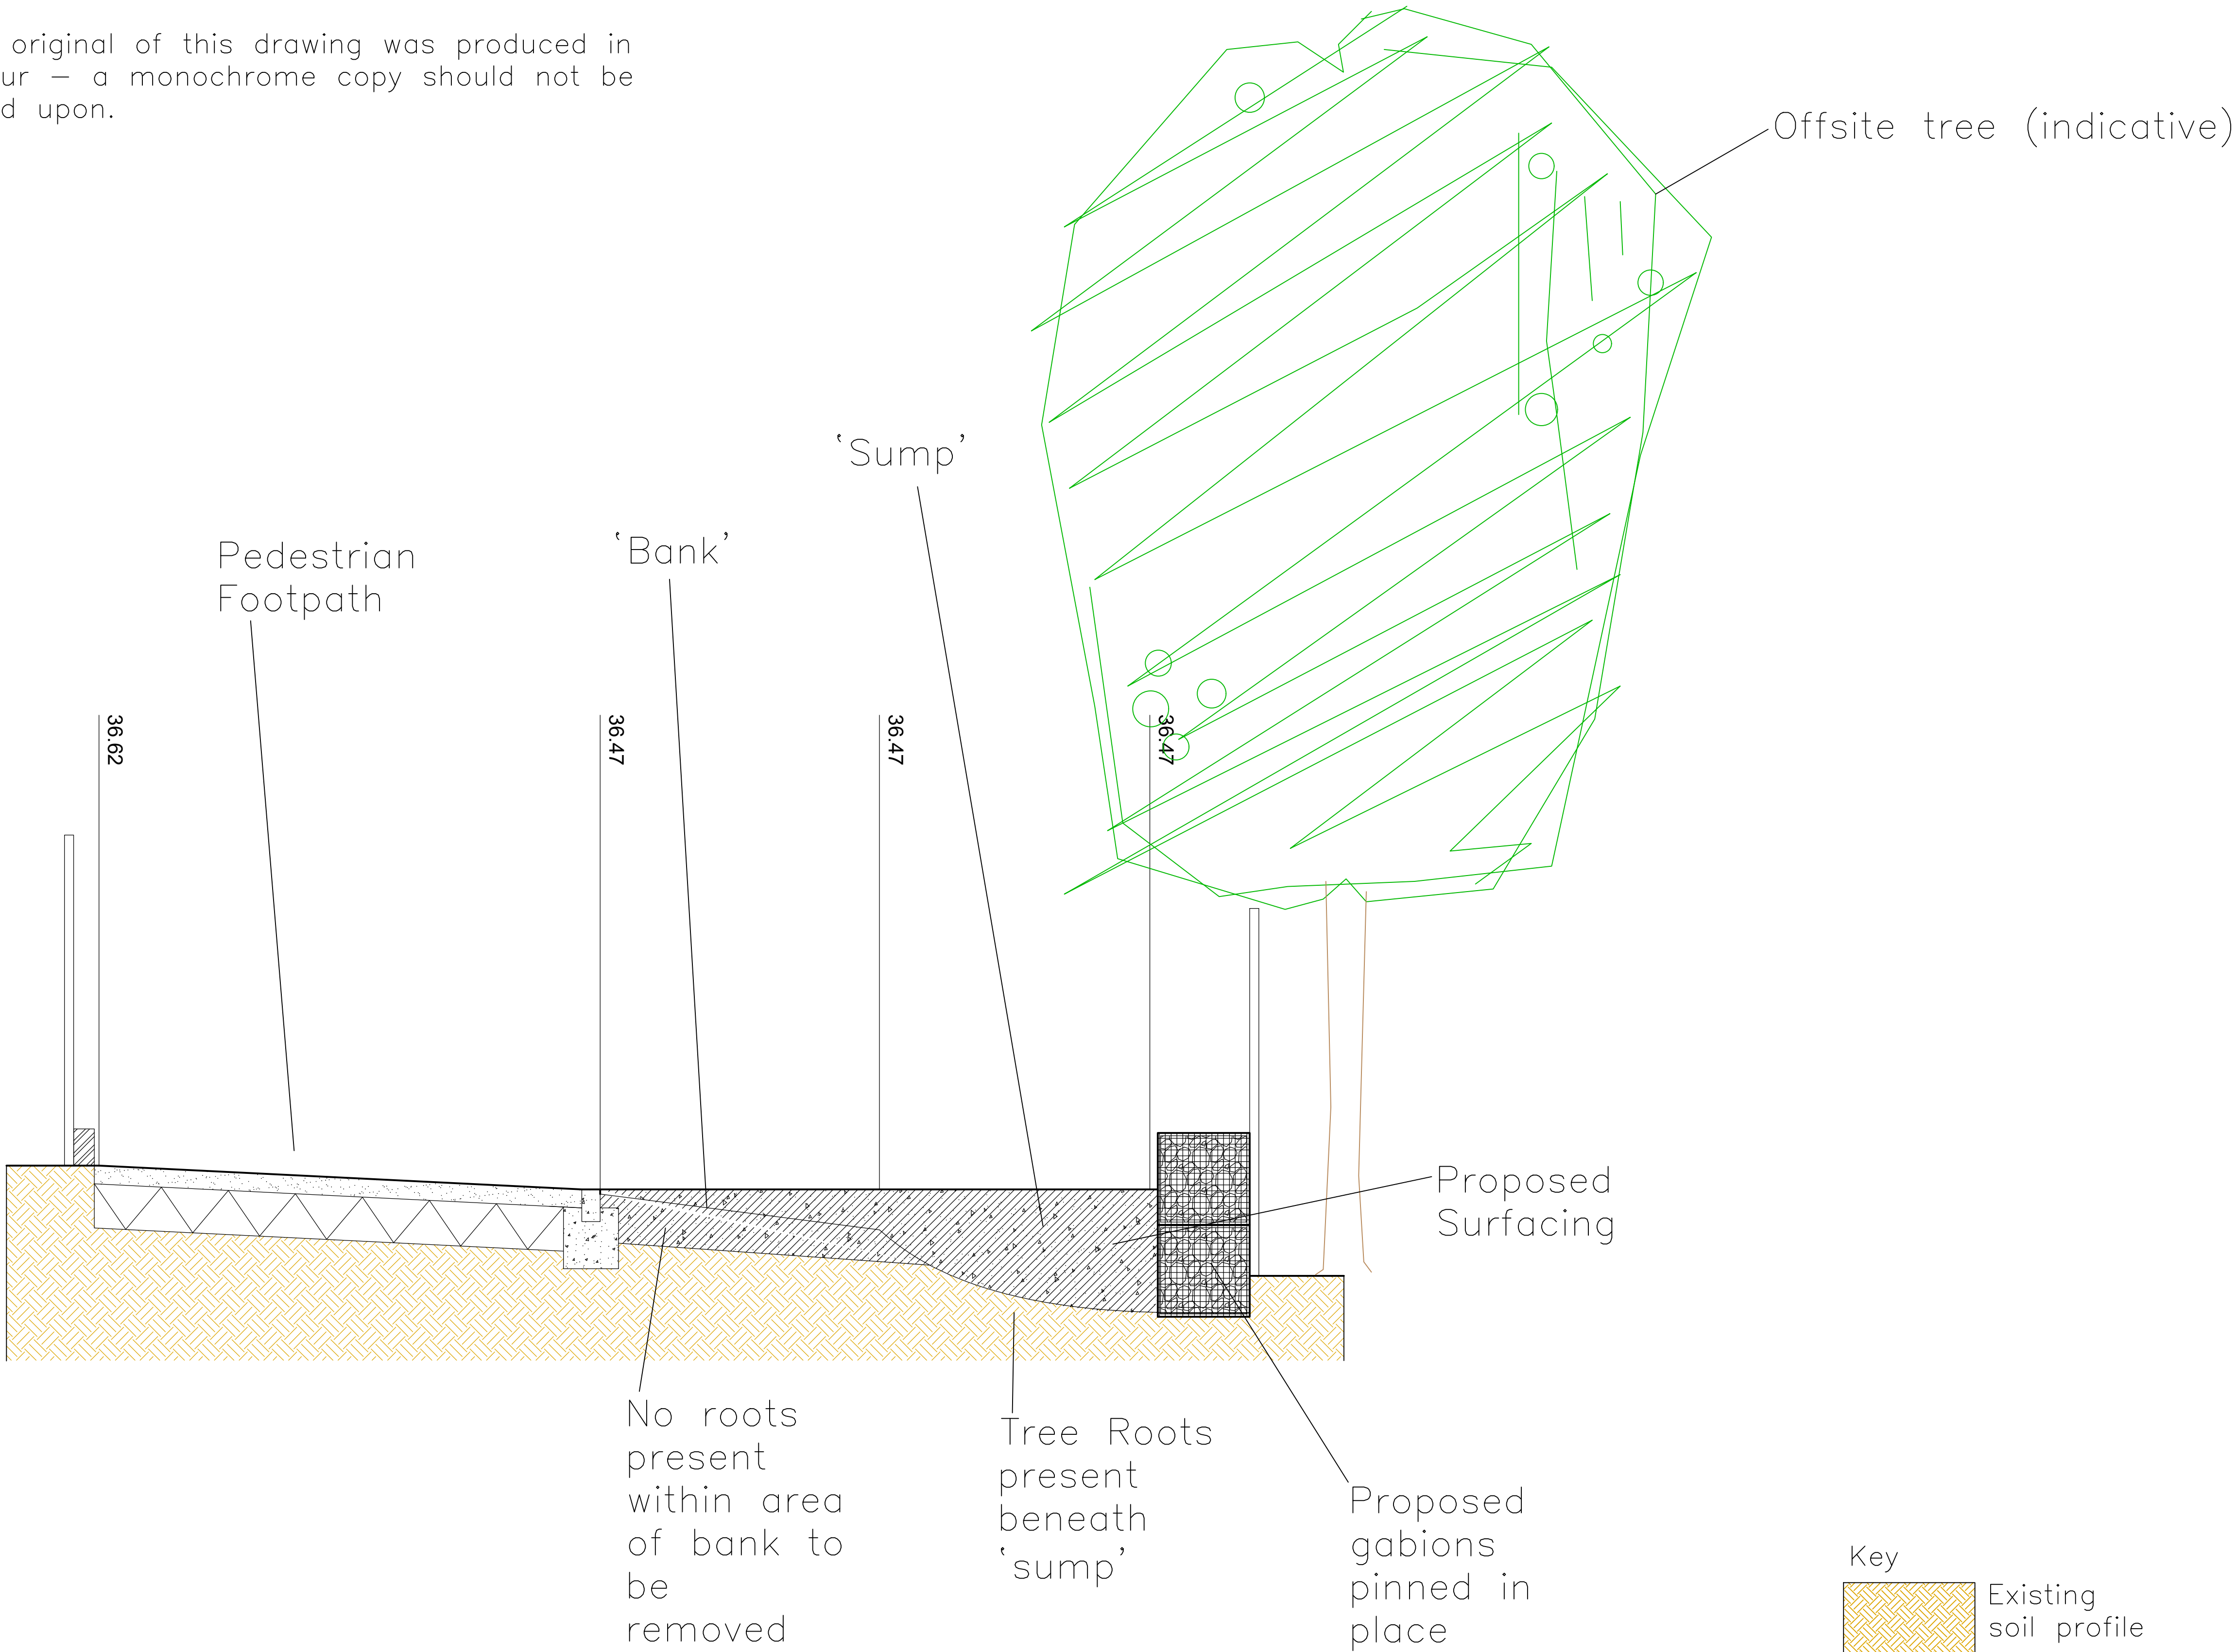

Mill Green Boat House,
Mill Green, Caversham,
Berkshire, RG4 8EX

Drawing Title:
Footpath Plan

Drawing No:
FP/MGBHCB/01 B
Client: Ivan Carter
Scale: 1:20 @ A1
Drawn By: drc
Date: December
2021

DCCLA

David Clarke BSc (Hons) PD Arb (RFS) CMLI M Arbor A
Offices in Hertfordshire and Warwickshire
Head Office: Willowbrook House, Church Lane, Fillongley,
Warwickshire, CV7 8EW
M: (07775) 650 835 or (01676) 541 833
e:mail: info@dccla.co.uk