
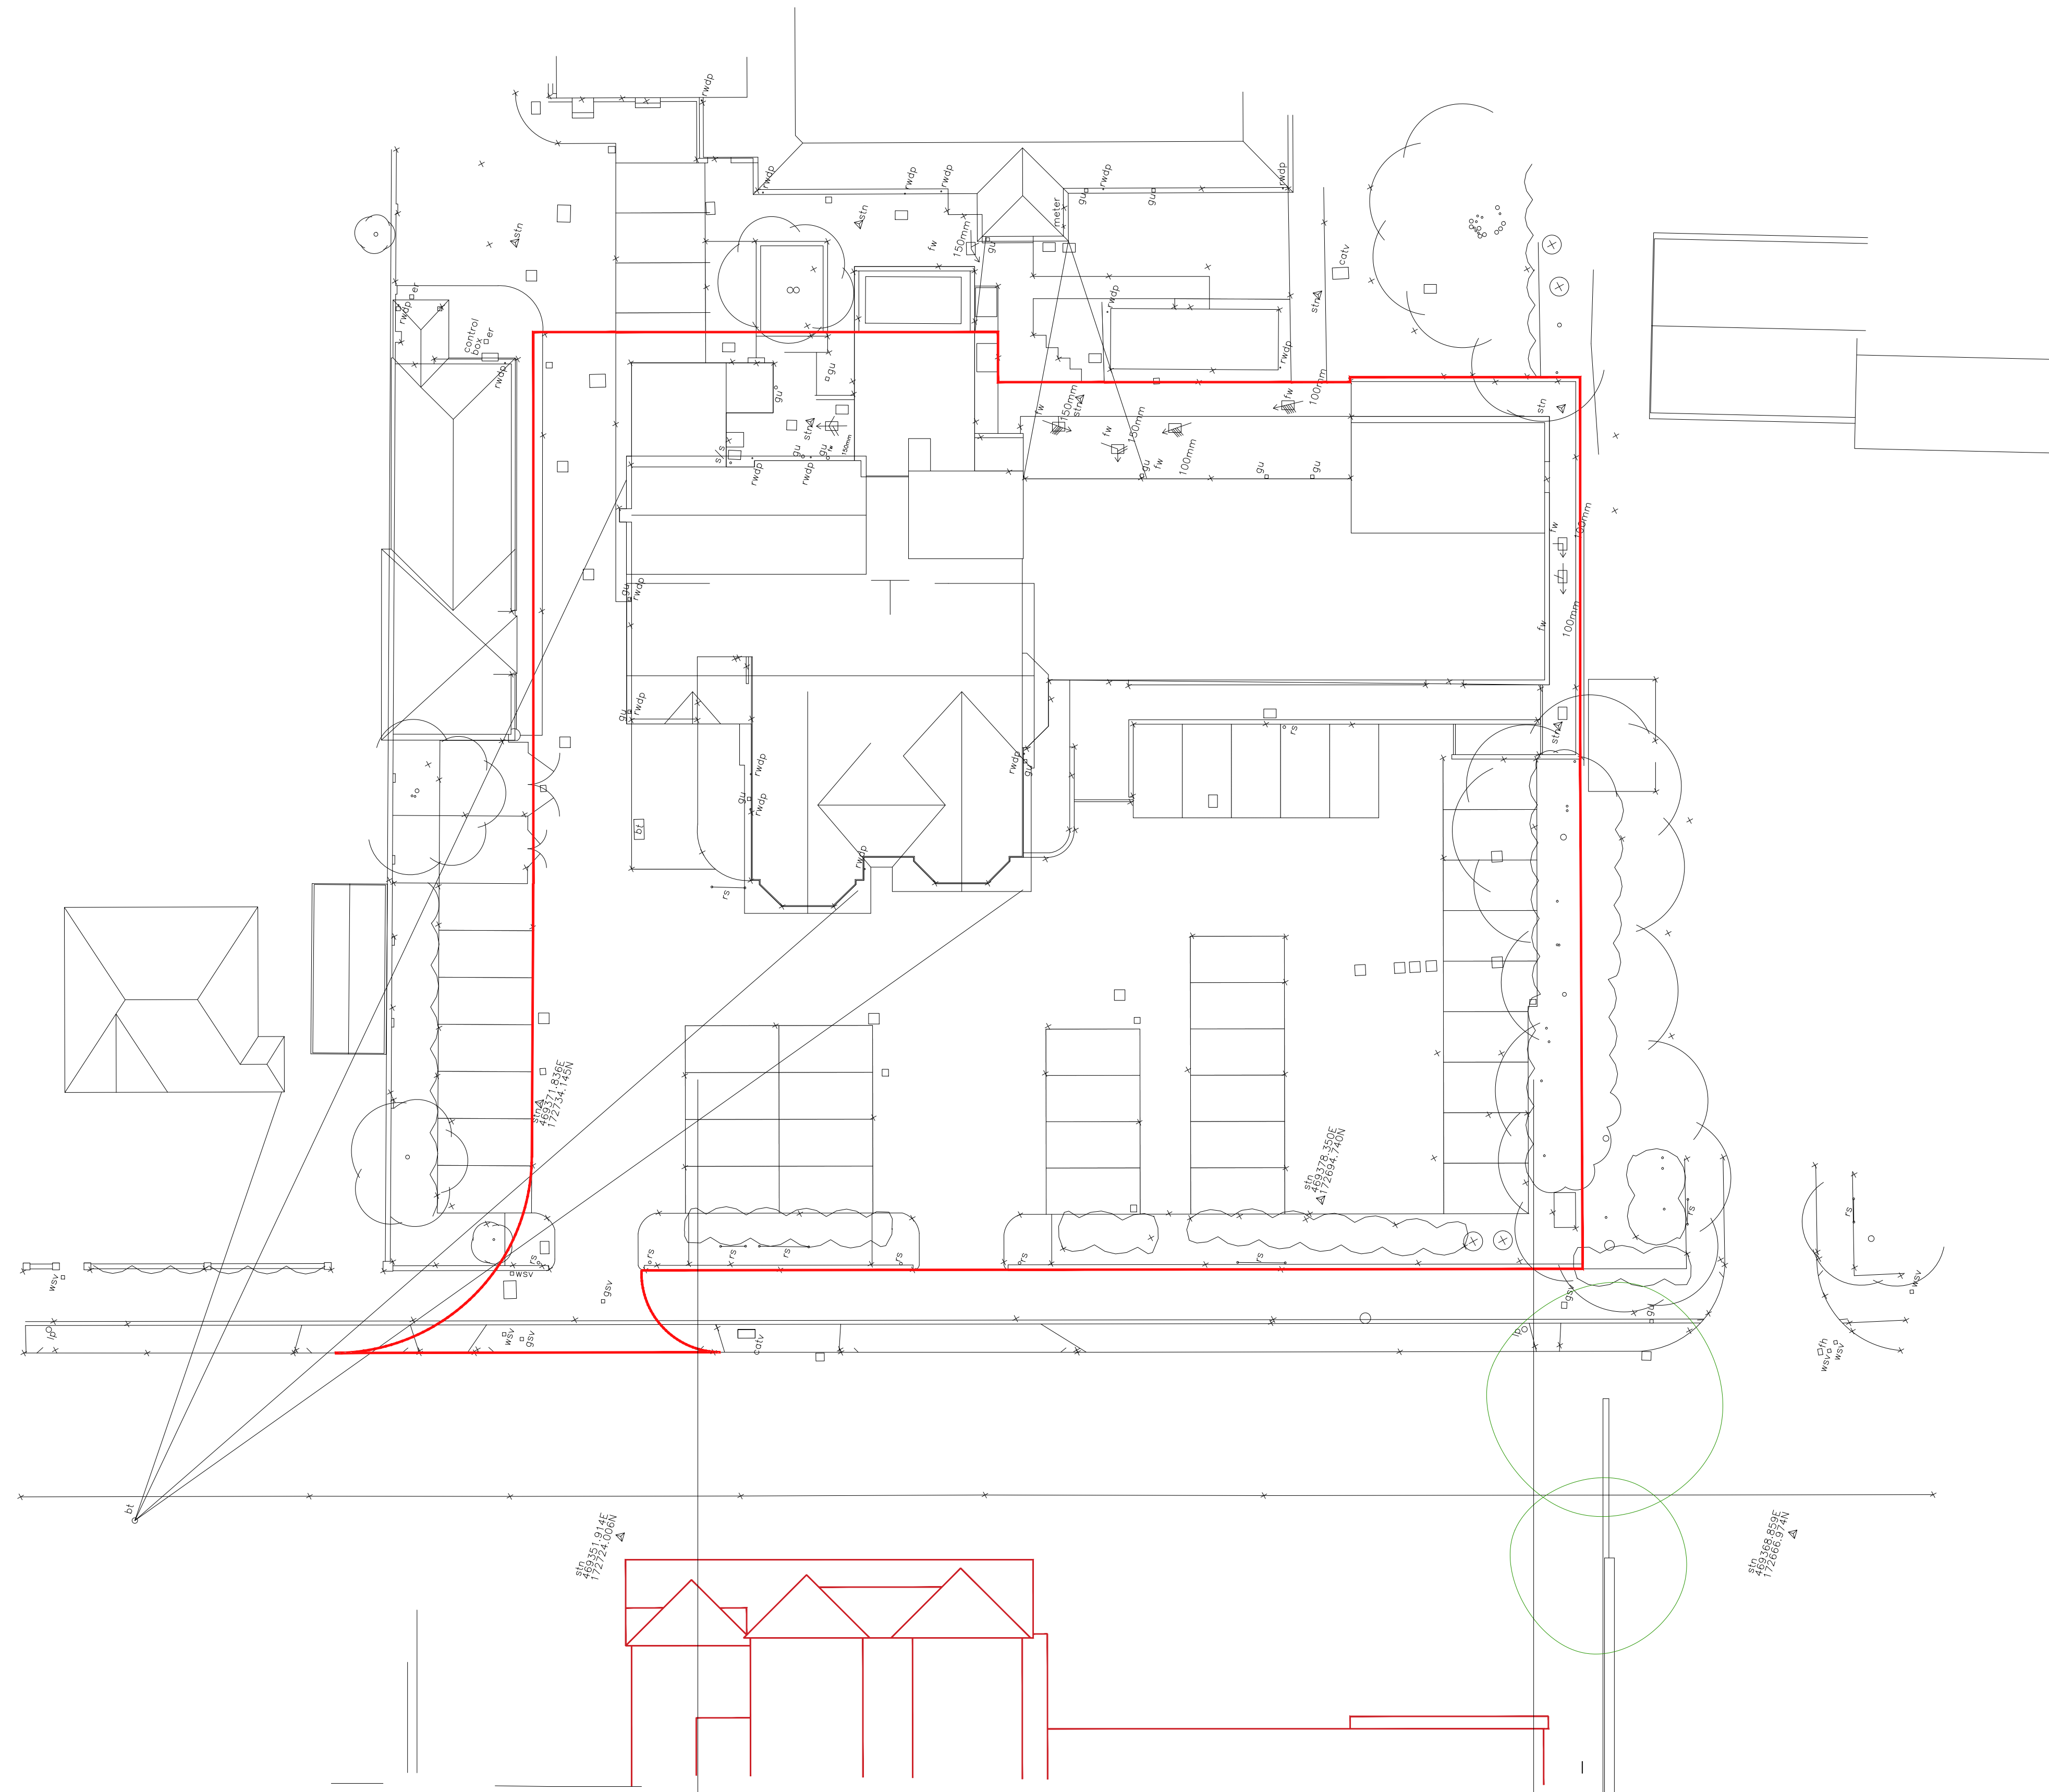


REF:	DESCRIPTION	DATE:
------	-------------	-------

0 2 5 10 20 metres

Scale 1:200 @ A1

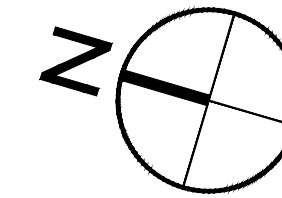

REVISION	DATE	DESCRIPTION	CHECKED



PROJECT ARCHITECT	MM	PROJECT NO.	N81:2883	DRAWING REVISION
DRAWN BY	AH	DRAWING NO.	101	P1
CHECKED	IDP			
SCALE	1:200 @ A1	DRAWING STATUS	PLANNING	
DATE	20/08/2021			

COPYRIGHT : IDPartnership Northern