


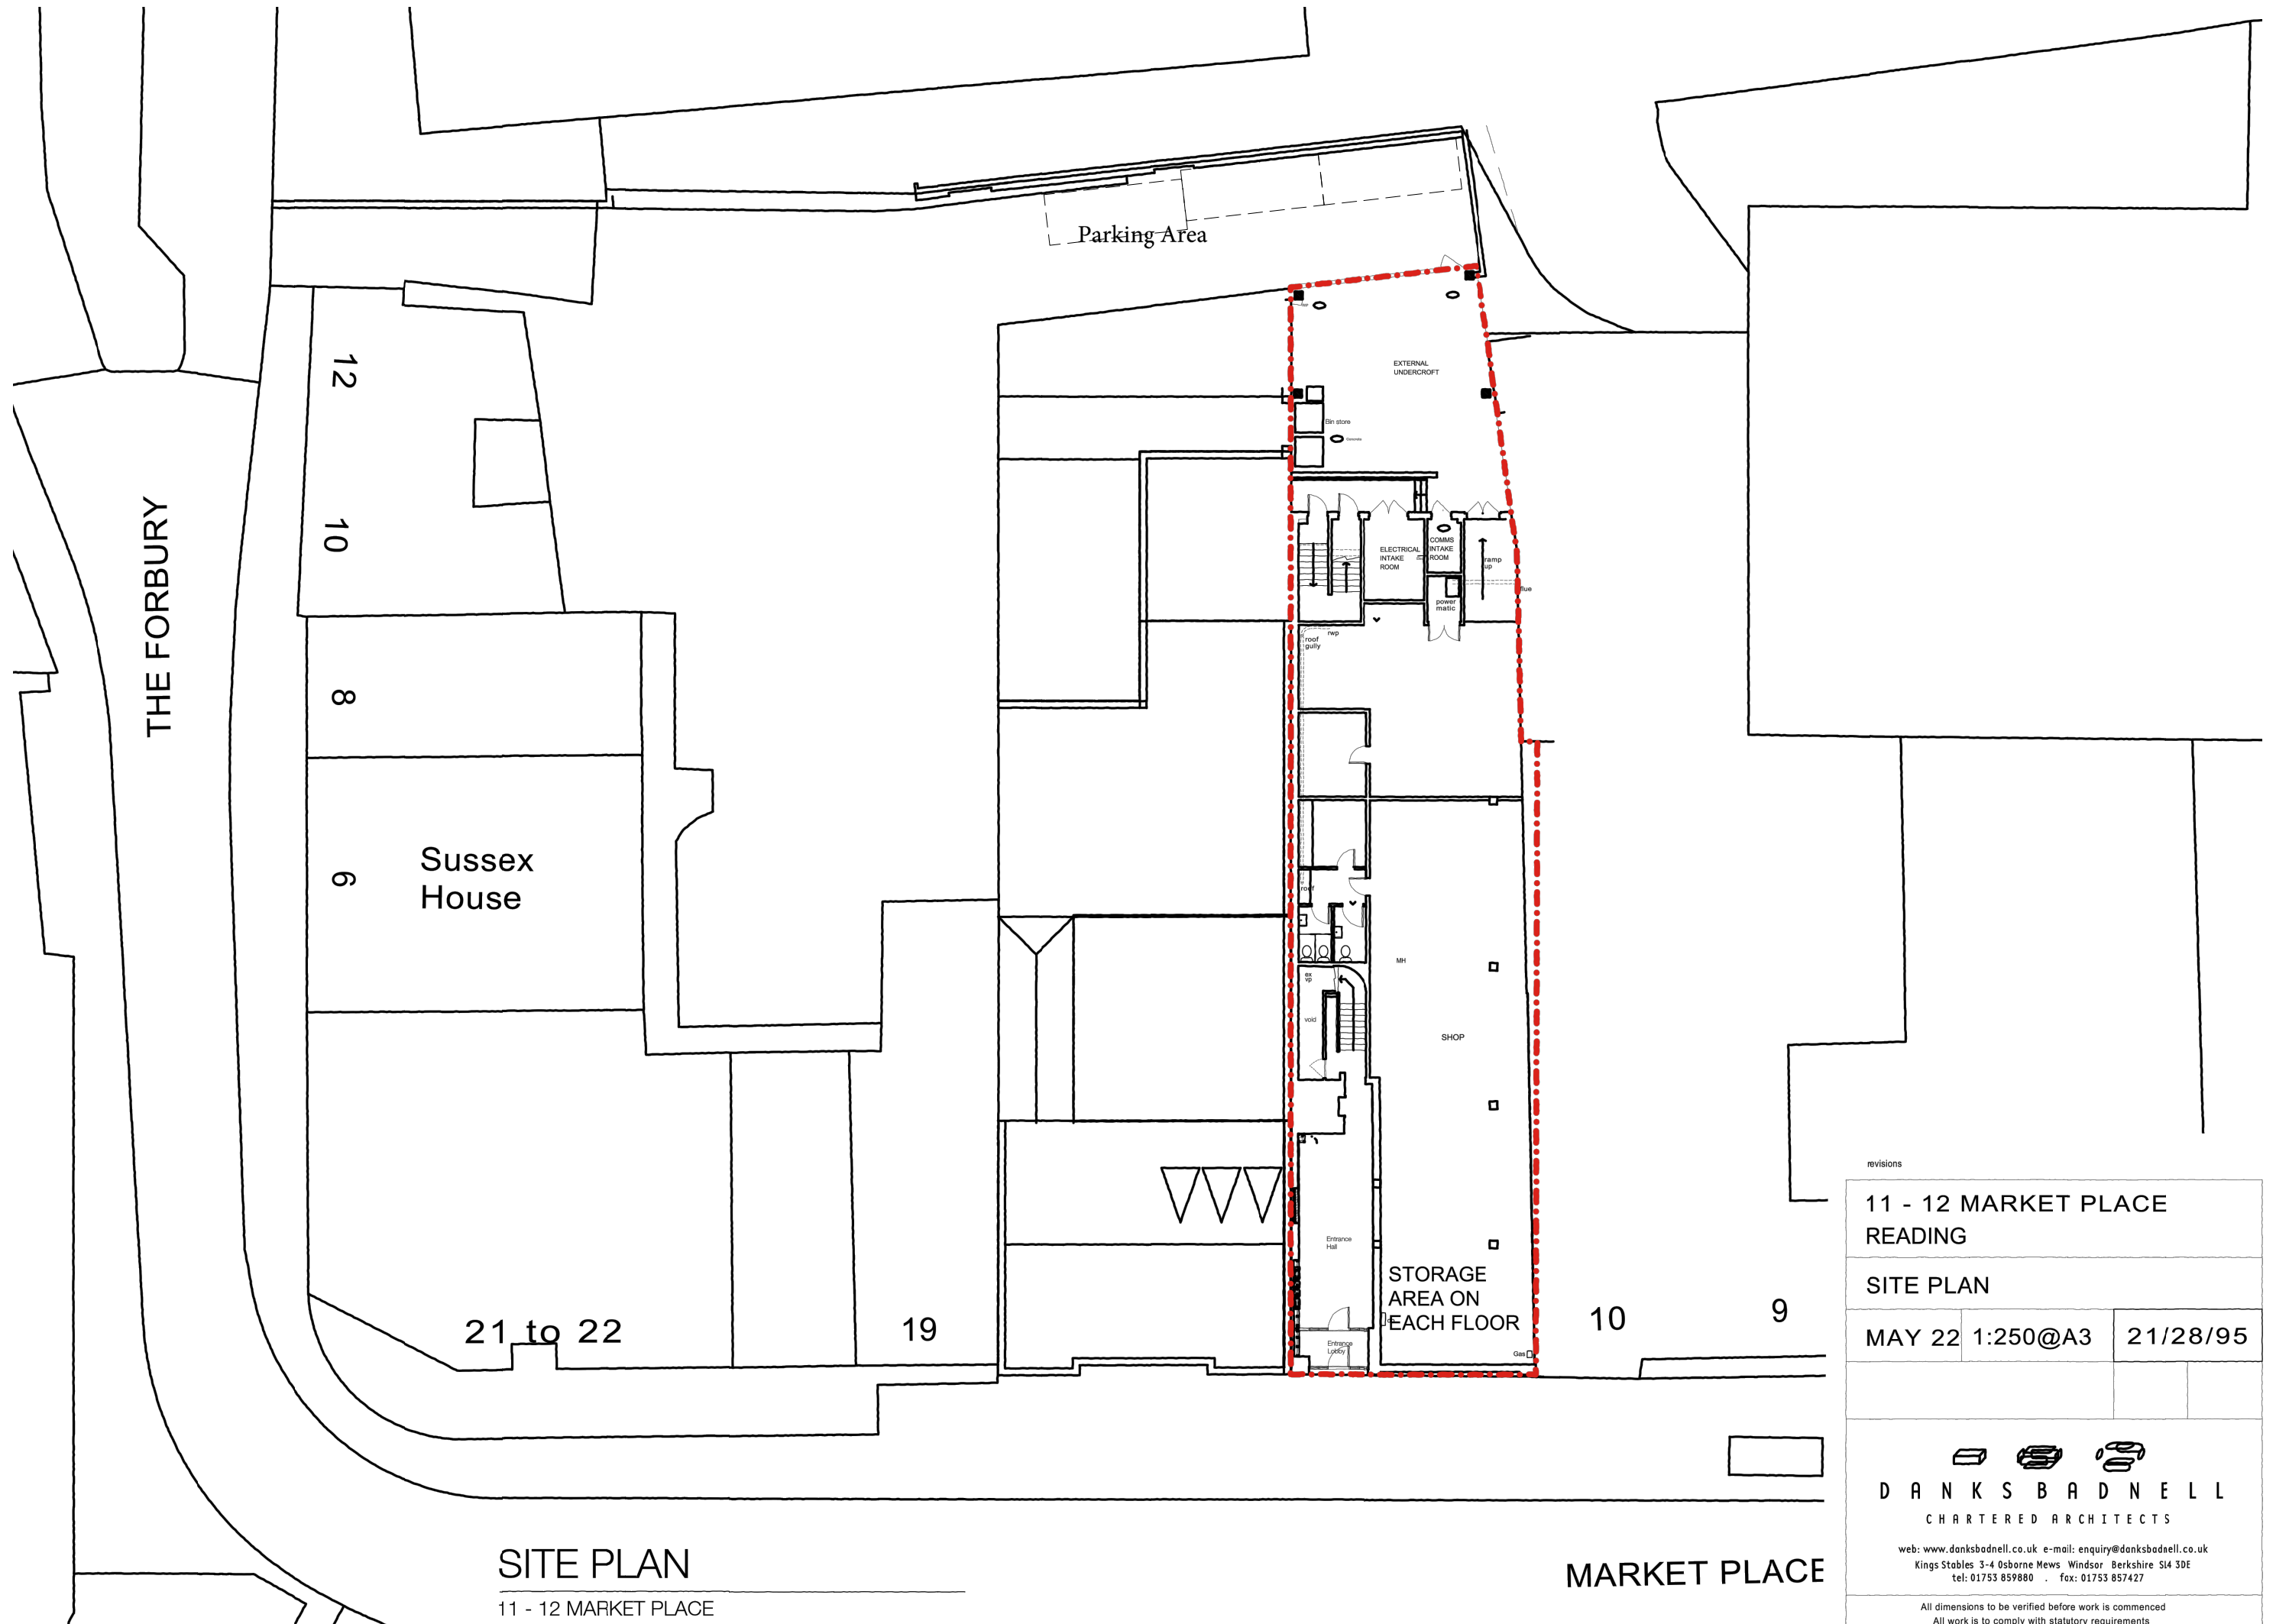

SITE PLAN

11 - 12 MARKET PLACE

MARKET PLACE

revisions		
11 - 12 MARKET PLACE READING		
SITE PLAN		
MAY 22	1:250@A3	21/28/95
DANKS BADNELL CHARTERED ARCHITECTS web: www.danksbadnell.co.uk e-mail: enquiry@danksbadnell.co.uk Kings Stables 3-4 Osborne Mews Windsor Berkshire SI4 3DE tel: 01753 859880 . fax: 01753 857427		
All dimensions to be verified before work is commenced All work is to comply with statutory requirements		