
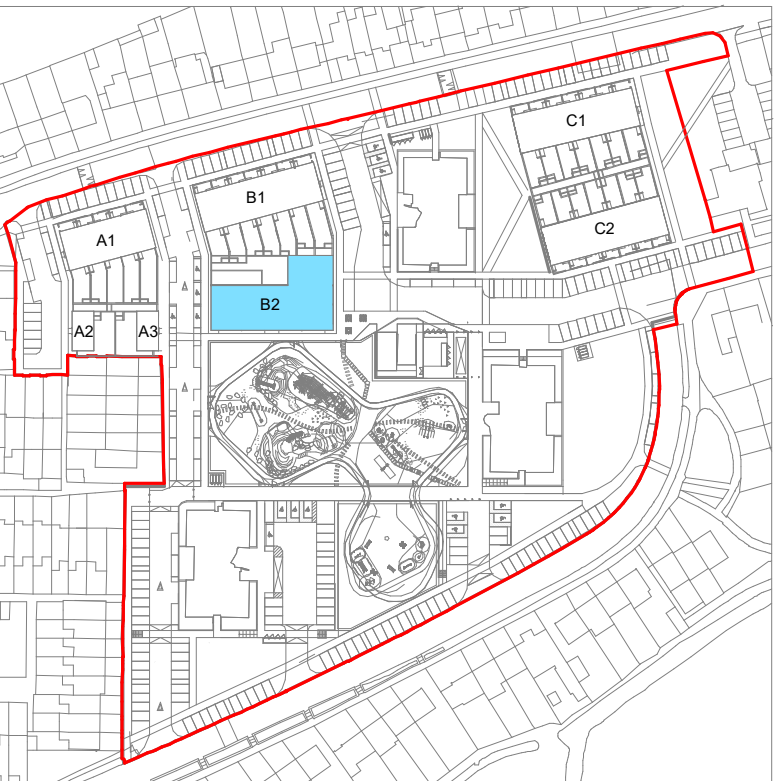


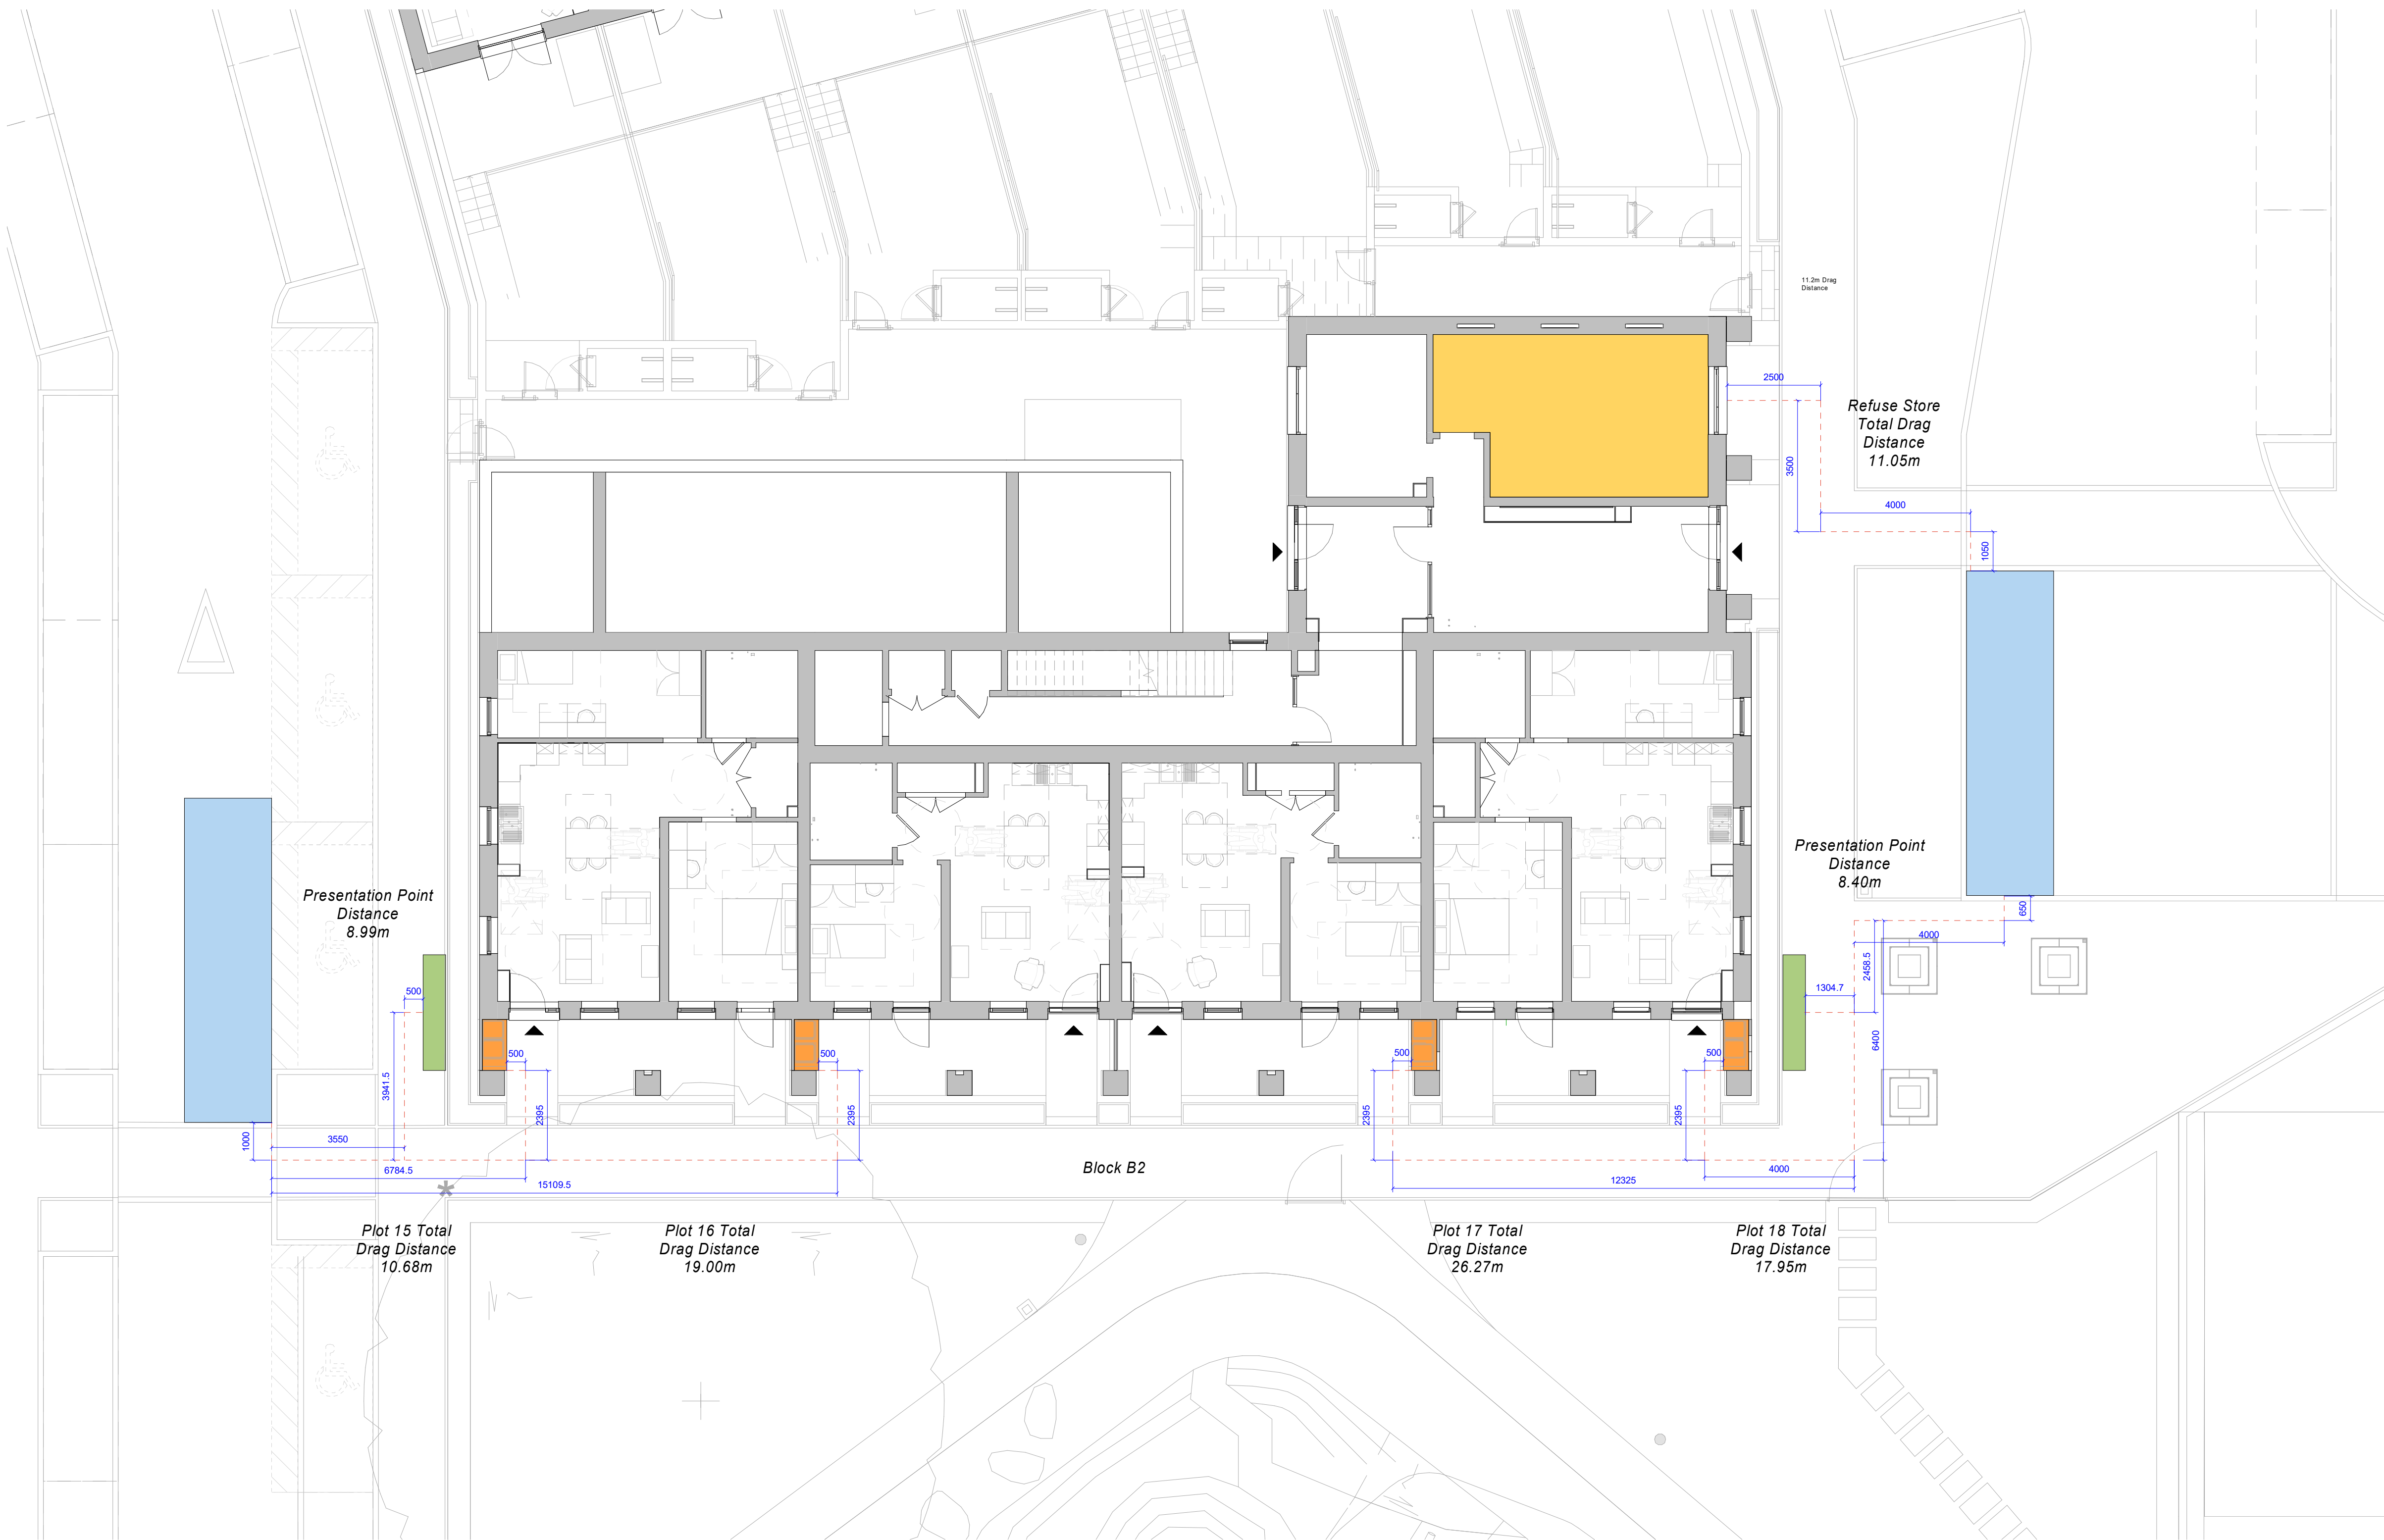

- Refuse Strategy Legend
- Private Refuse Store Location
 - Communal B2 Refuse Store Location
 - Refuse Vehicle
 - Proposed Refuse Presentation Point
 - Refuse Presentation Point for Existing Homes
 - Bin Drag Path
 - Path Drag Distance

This drawing, together with HTA's other drawings and Specification, describes HTA Design LLP's design intent to be achieved by the Design and Build Contractor and any construction proposals shown hereon are indicative only. The detailed design resolution and specification of the construction shall be carried out by the Design and Build Contractor to achieve the design intent and shall comply with the Employer's Requirements, the CDM Regulations 2015 and any other relevant health and safety legislation, and the requirements of the Building Regulations.

Notes: -
Do not scale from drawings unless by agreement with HTA. Use figured dimensions only. Check all dimensions on site prior to commencing the works. Drawing to be read in conjunction with other relevant consultant information.

This drawing is the copyright of HTA Design LLP and must not be copied or reproduced in part, or in whole, without the express permission of HTA Design LLP. Drawing to be read in conjunction with specification.

FOR INFORMATION

revision	date	drawn	description
----------	------	-------	-------------

Proposed Block B2 Refuse Drag Distance

RBC-WLR_HTA-A_BB_00_SK_1635

number revision

Reading Borough Council
Wensley Rd & Lesford Rd - RG1 6EA
RBC-WLR 1:200 @ A3
job reference scale PPR drawn

