


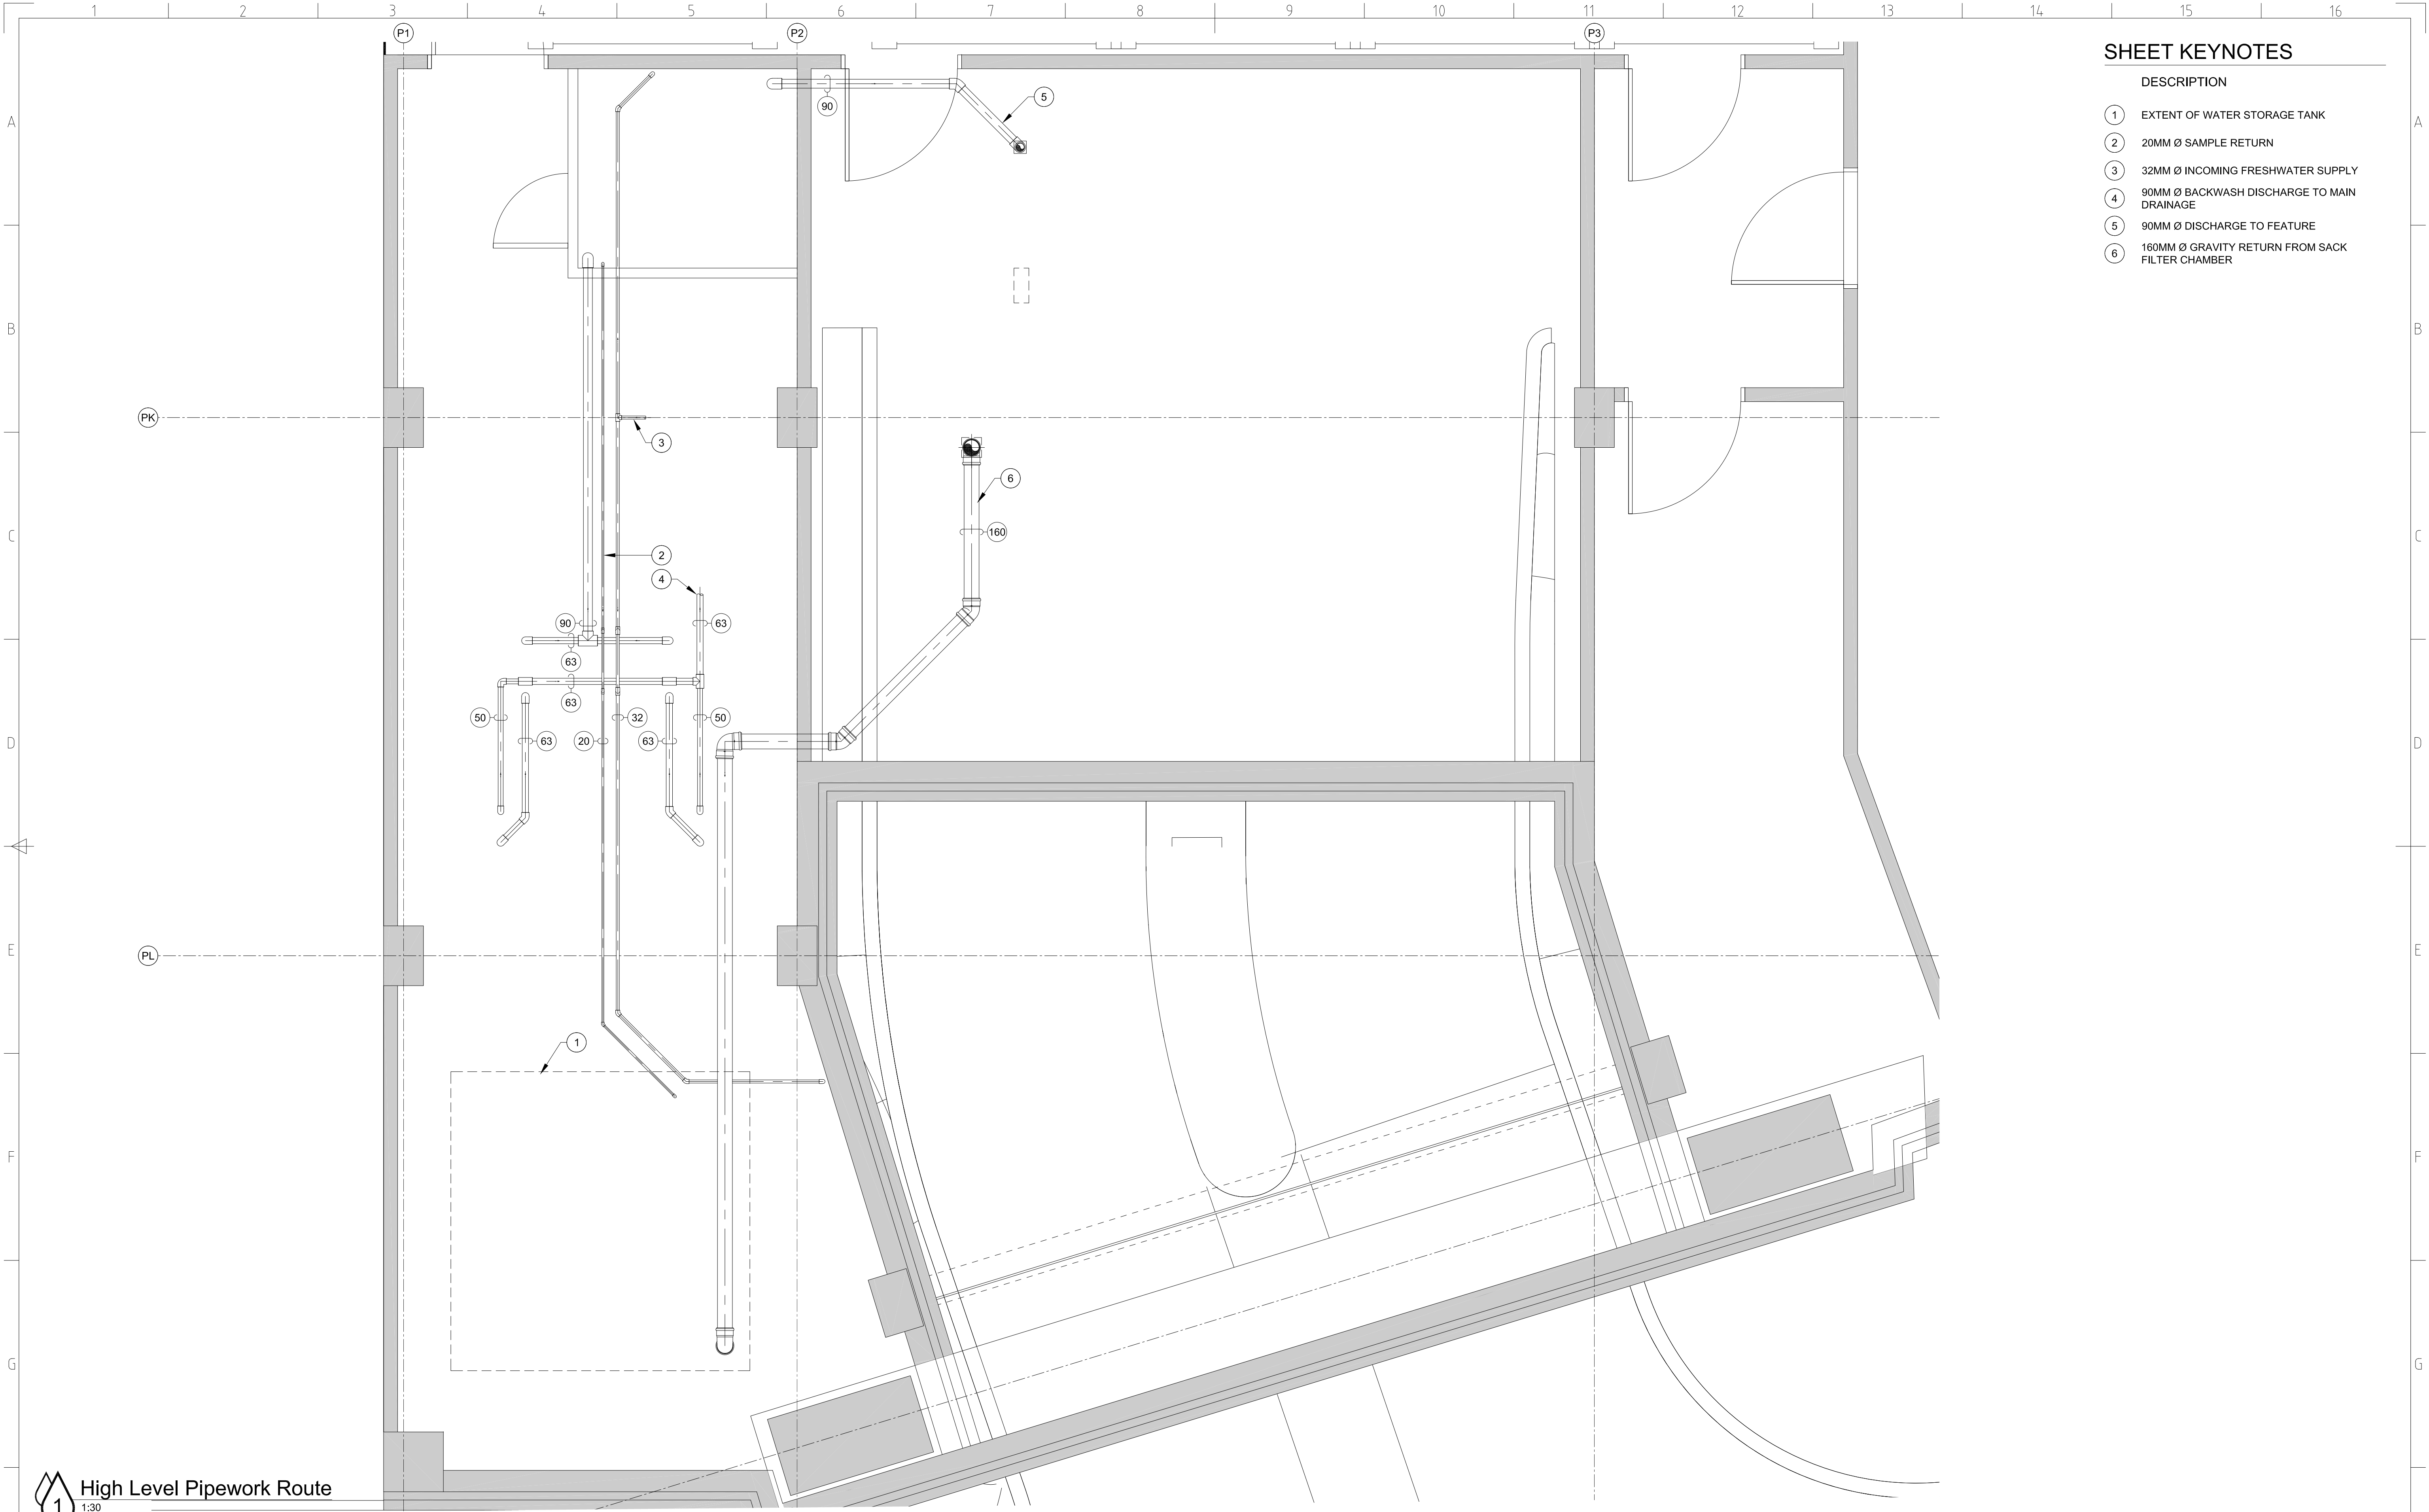

SHEET KEYNOTES

- DESCRIPTION
- 1 EXTENT OF WATER STORAGE TANK
 - 2 20MM Ø SAMPLE RETURN
 - 3 32MM Ø INCOMING FRESHWATER SUPPLY
 - 4 90MM Ø BACKWASH DISCHARGE TO MAIN DRAINAGE
 - 5 90MM Ø DISCHARGE TO FEATURE
 - 6 160MM Ø GRAVITY RETURN FROM SACK FILTER CHAMBER

High Level Pipework Route
1:30
PLAN

Notes:
1. This drawing is to read in conjunction with all other drawings & specifications on this contract works package.
2. All dimensions in mm (unless otherwise noted).
3. Do not scale from this drawing - all dimensions to be checked on site.
4. Any omissions or discrepancies to be reported to fountains-direct limited immediately.
5. All builders works carried out by main contractor Inc, provision of all holes and subsequent making good.
6. All main services provided by main contractor to a point not yet agreed.

Service Requirements:

-	-	-	-	-	-
-	-	-	-	-	-
-	-	-	-	-	-
-	-	-	-	-	-
Y01	05-06-20	First Issue.	DM	GWM	GWM
Rev.	Date	Description	Drawn.	Chkd.	Appd.

Originator:

Fountains Direct Limited

Unit 21, Trade City
Avro Way
Brooklands Business Park
Weybridge, Surrey
KT13 0YF
Tel: 01932 336 338 Fax: 01932 336 527
Email: sales@fountains-direct.co.uk

Client:

LDA

Project Title:

Station Hill

Drawing Title:

Water Features
Plant Room
High Level Pipework Route

Scale at A1:

1:30

Status:

Information

CAD File Name:

SHRN-FDL-S2-ZZ-Y-3002

Drawn:

DM

Checked:

GWM

Approved:

GWM

Date:

13-05-20

Date:

13-05-20

Date:

13-05-20

Drawing No:

SHRN-FDL-S2-ZZ-Y-3002

Revision:

T01

THE COPYRIGHT OF THIS DRAWING IS RETAINED BY FOUNTAINS DIRECT LTD