



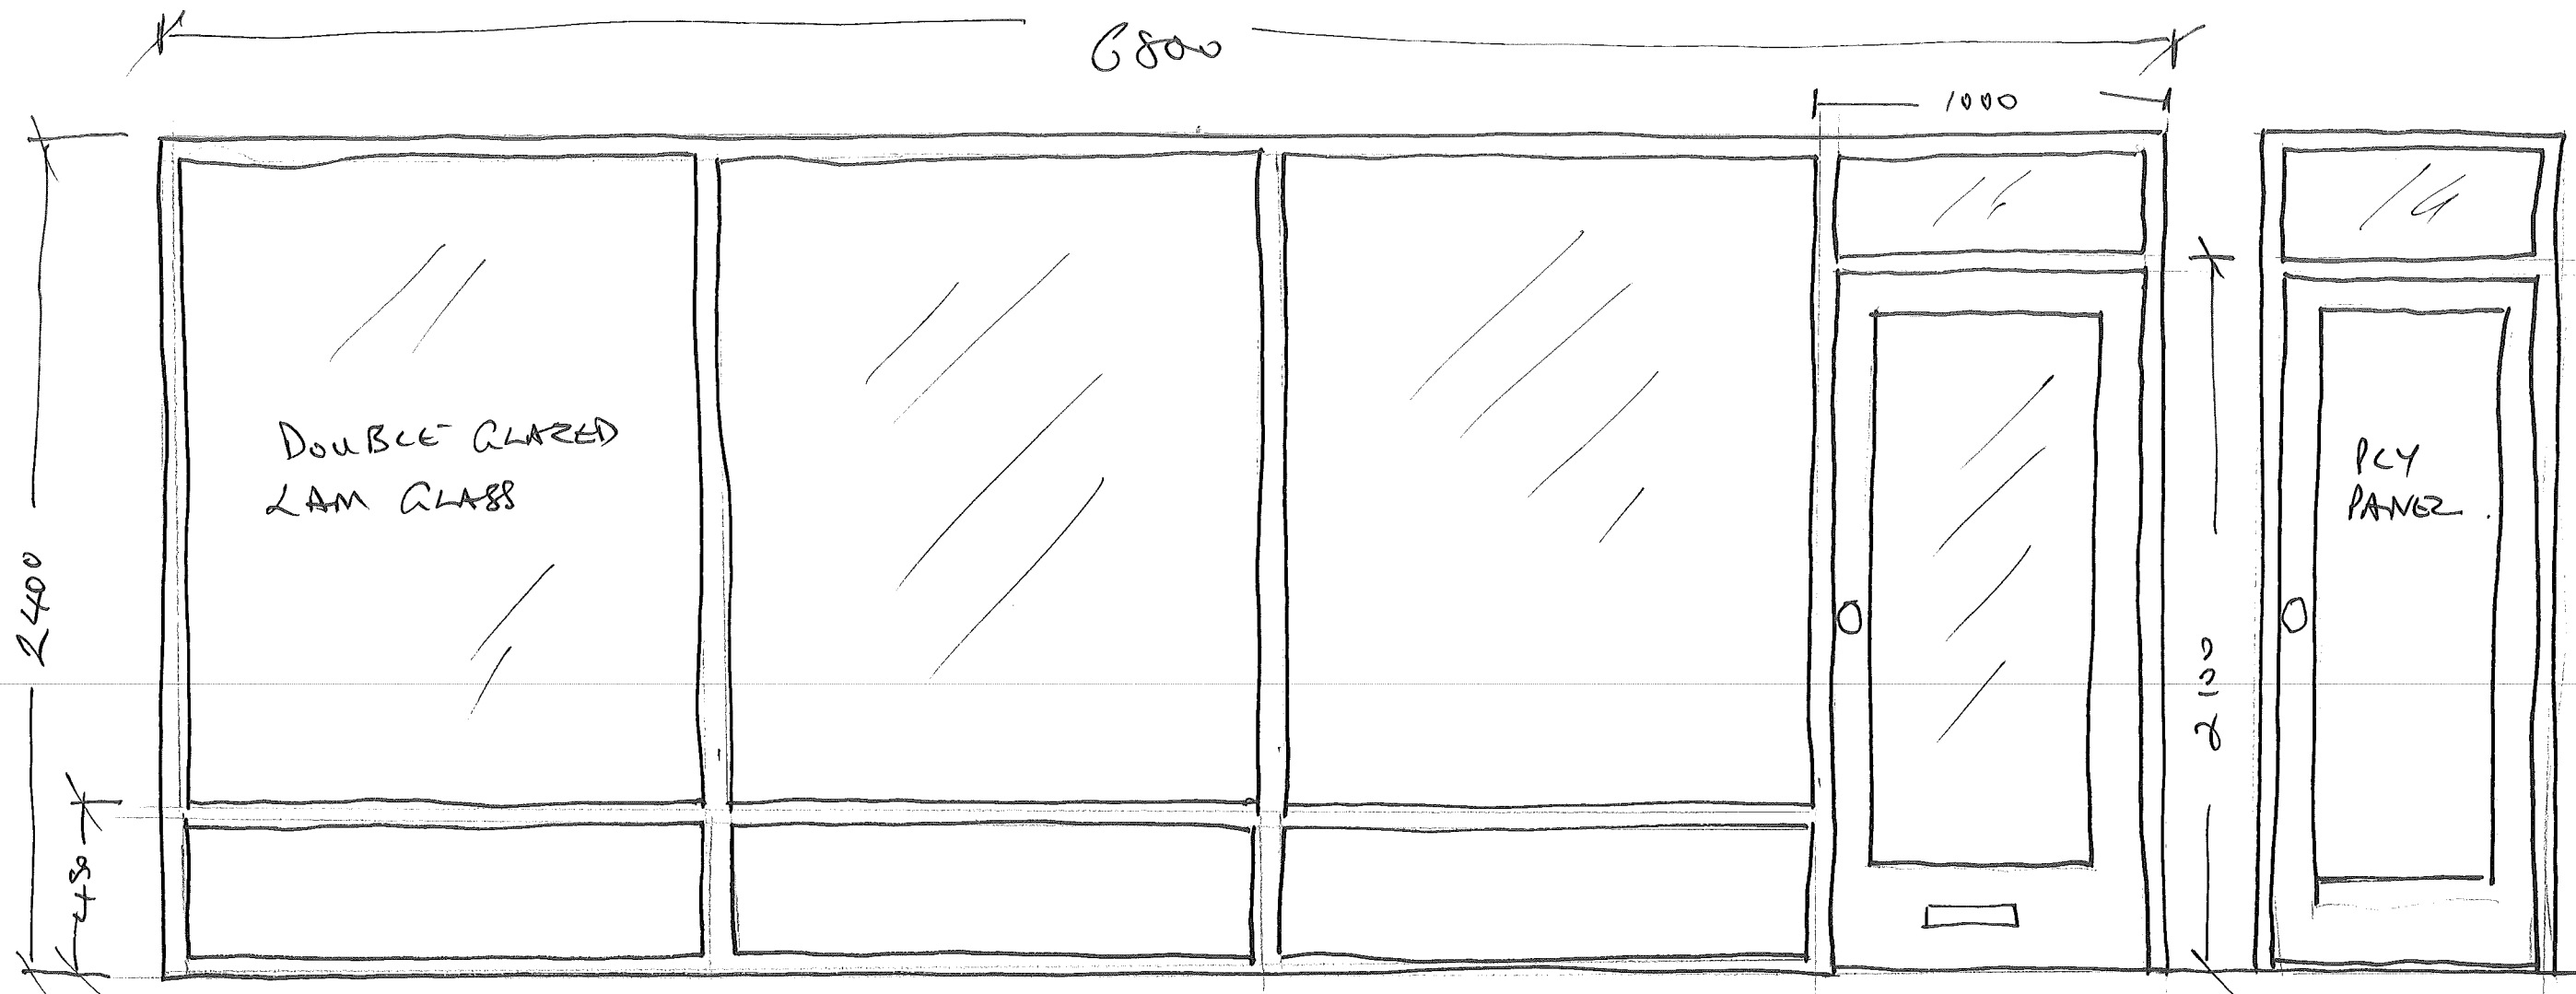

1:20. P.A.S

STALL
RISER
PLY
FACED.

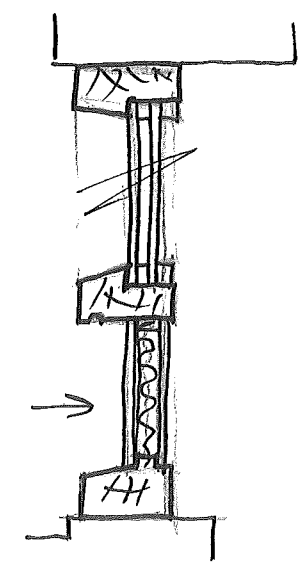

HARDWOOD
FRAME -
INTERNALLY
GLAZED