



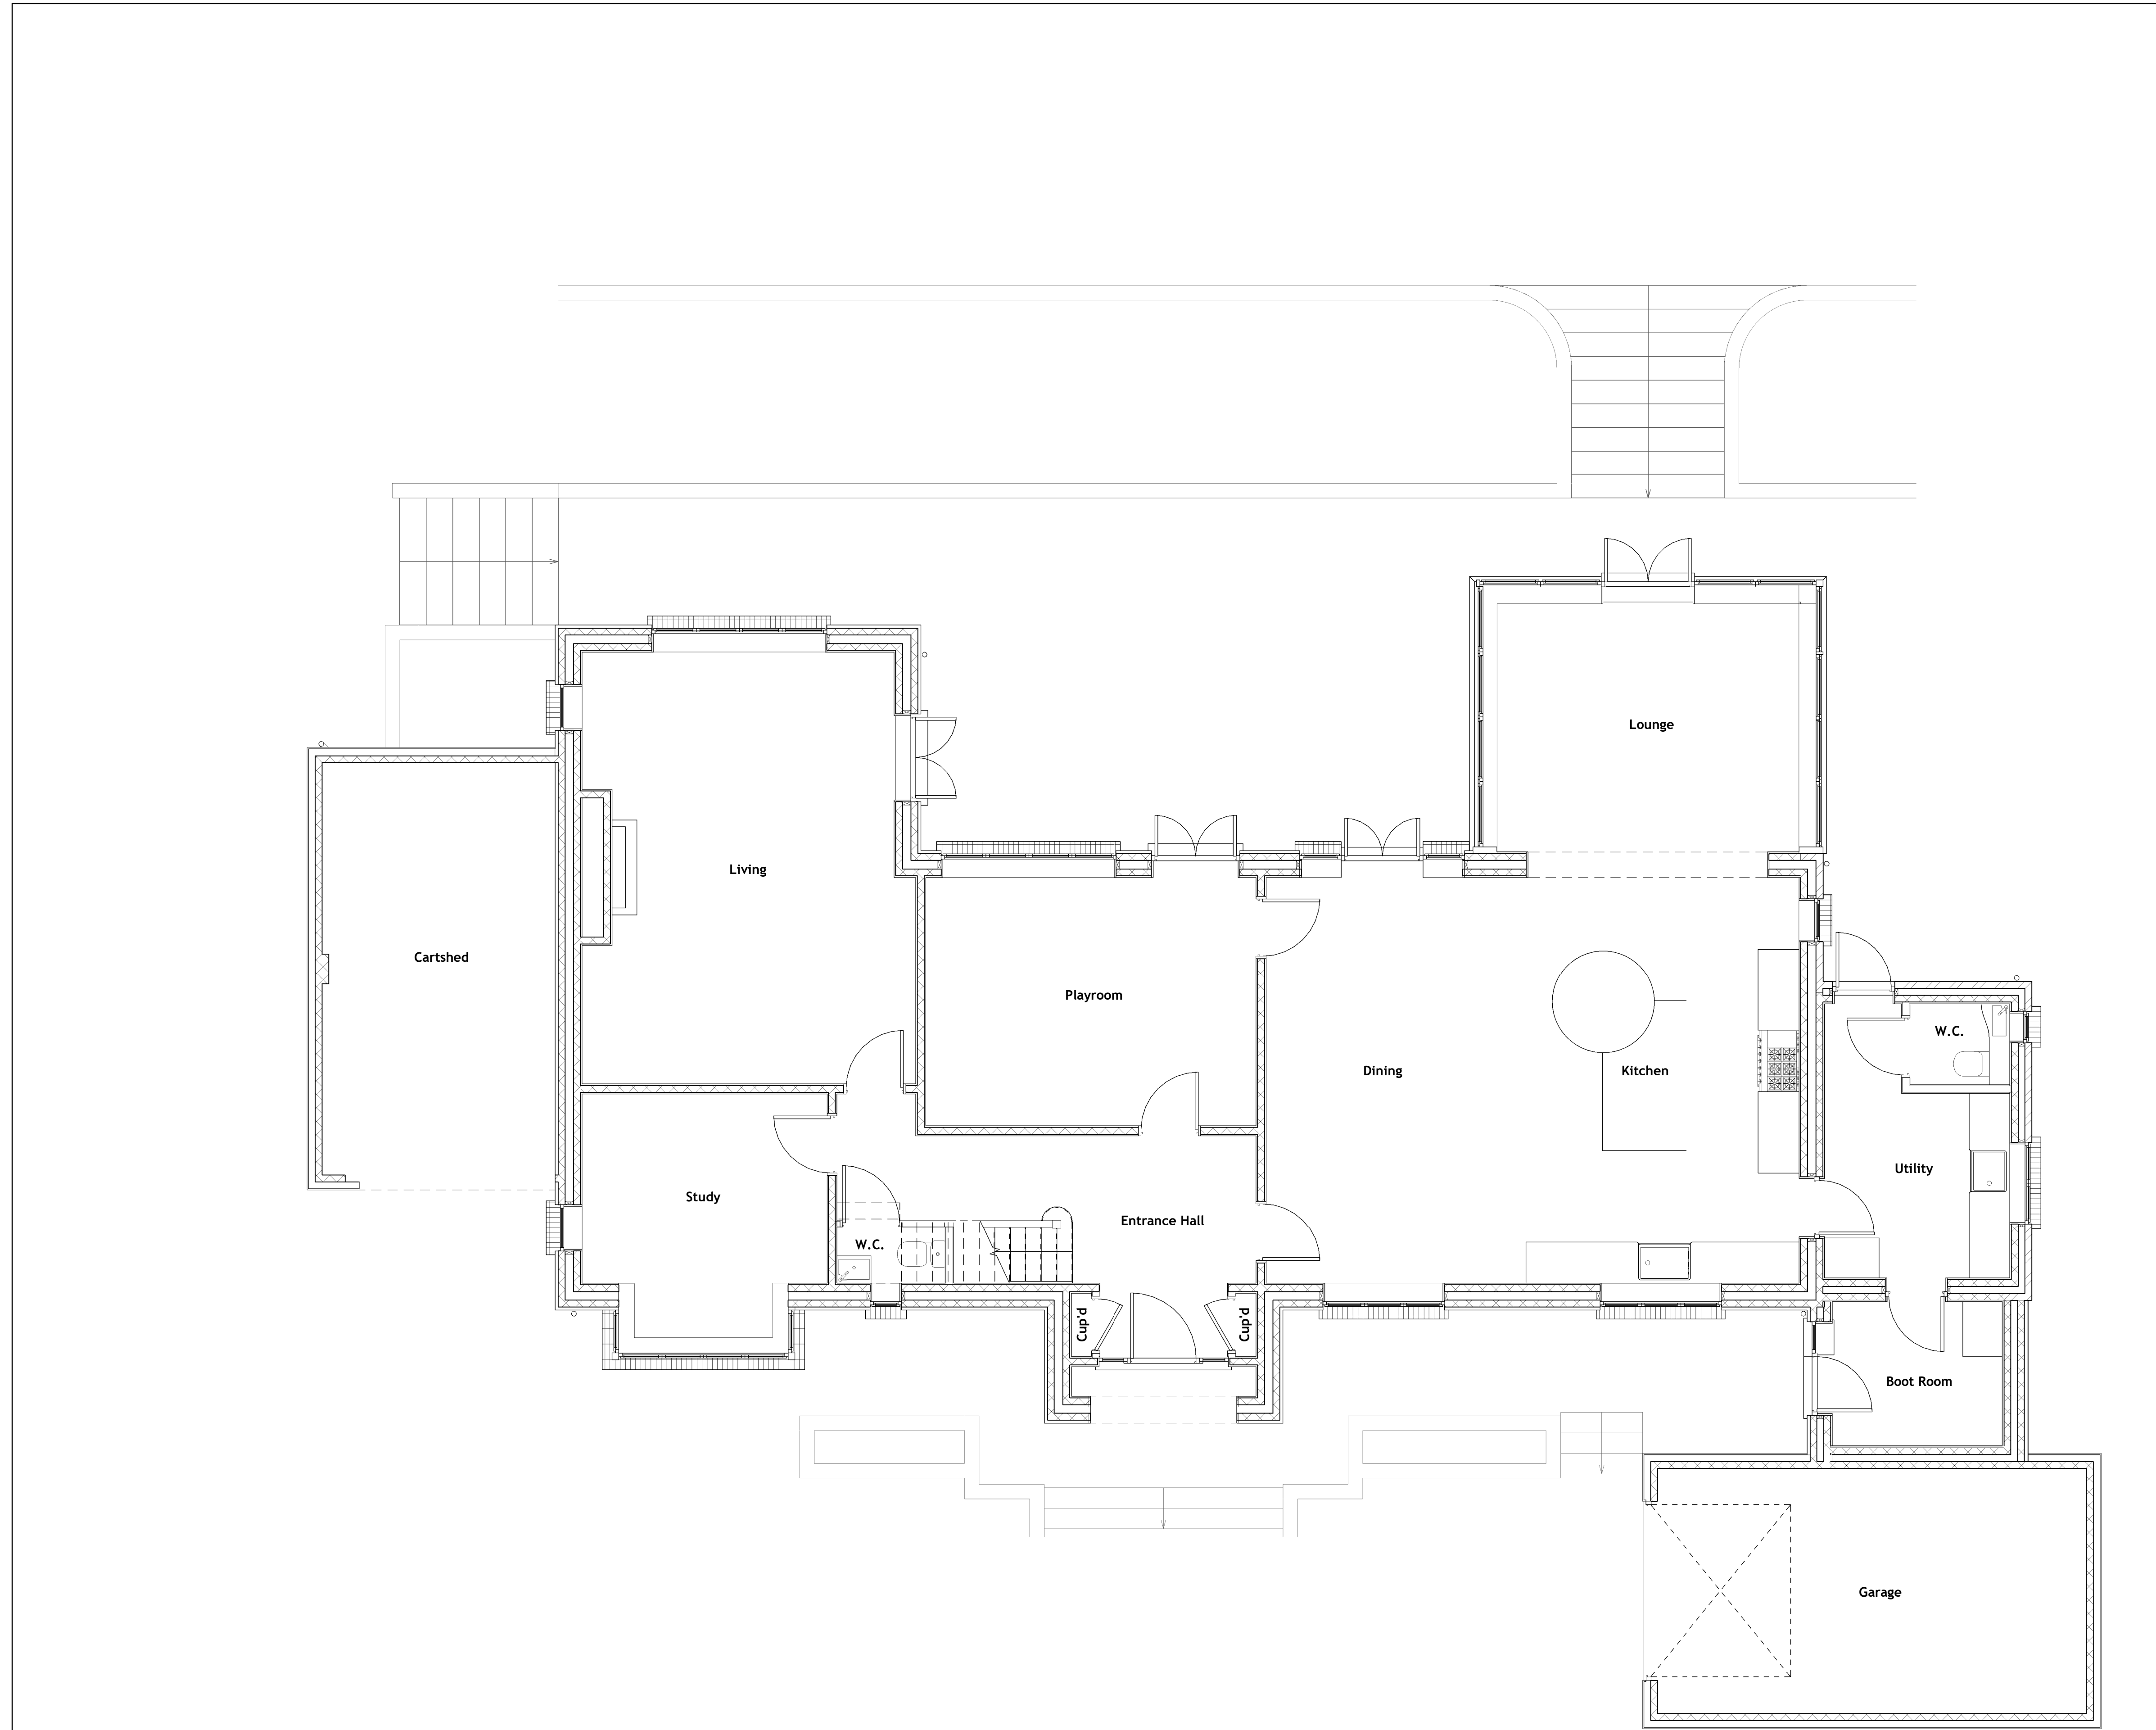

Existing Ground Level Plan
General Arrangement | 00-FFL | Scale 1 : 50

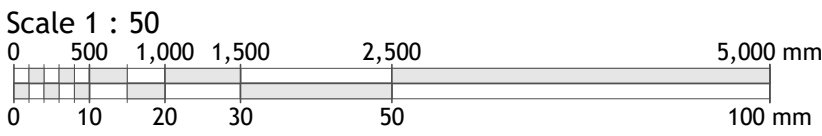

Copyright © 2022 Michael Aubrey Partnership Ltd. (MAPL)

- Sheet Notes
- a. the drawing is copyright protected and may not be used, reproduced or relied upon by any third party except as explicitly agreed by MAPL
 - b. all dimensions are in millimetres unless noted otherwise
 - c. all measurements must be obtained from stated dimensions only and not be scaled off except for Local Authority Planning application purposes
 - d. all drawings must be read in conjunction with all other project drawings and any discrepancies reported immediately for clarification
 - e. full schedules, specification notes and legends are located on drawings numbered '900' to '999' (900 series)

A	14.10.2022	JMR	Planning issue
0	08.06.2022	FM	First issue
Rev	Date	By	Description



michael aubrey
partnership
• 0118 962 9666 • www.mapl.co.uk

Client

Nicholas Bolt Limited

Project Address

South Hill, Upper Warren
Avenue, Caversham. RG4 7EB

Project Description

Replacement of Rear Extension
& Internal Alterations

Sheet Title

Plans - Ground Level - Existing
GA

Sheet Ref.	MAP-C4405-111	Rev.	A
Project Ref.	C4405	Date	14.10.2022
Drawn by	FM	Checked by	FM
Scale	1 : 50	Sheet Size	A1