
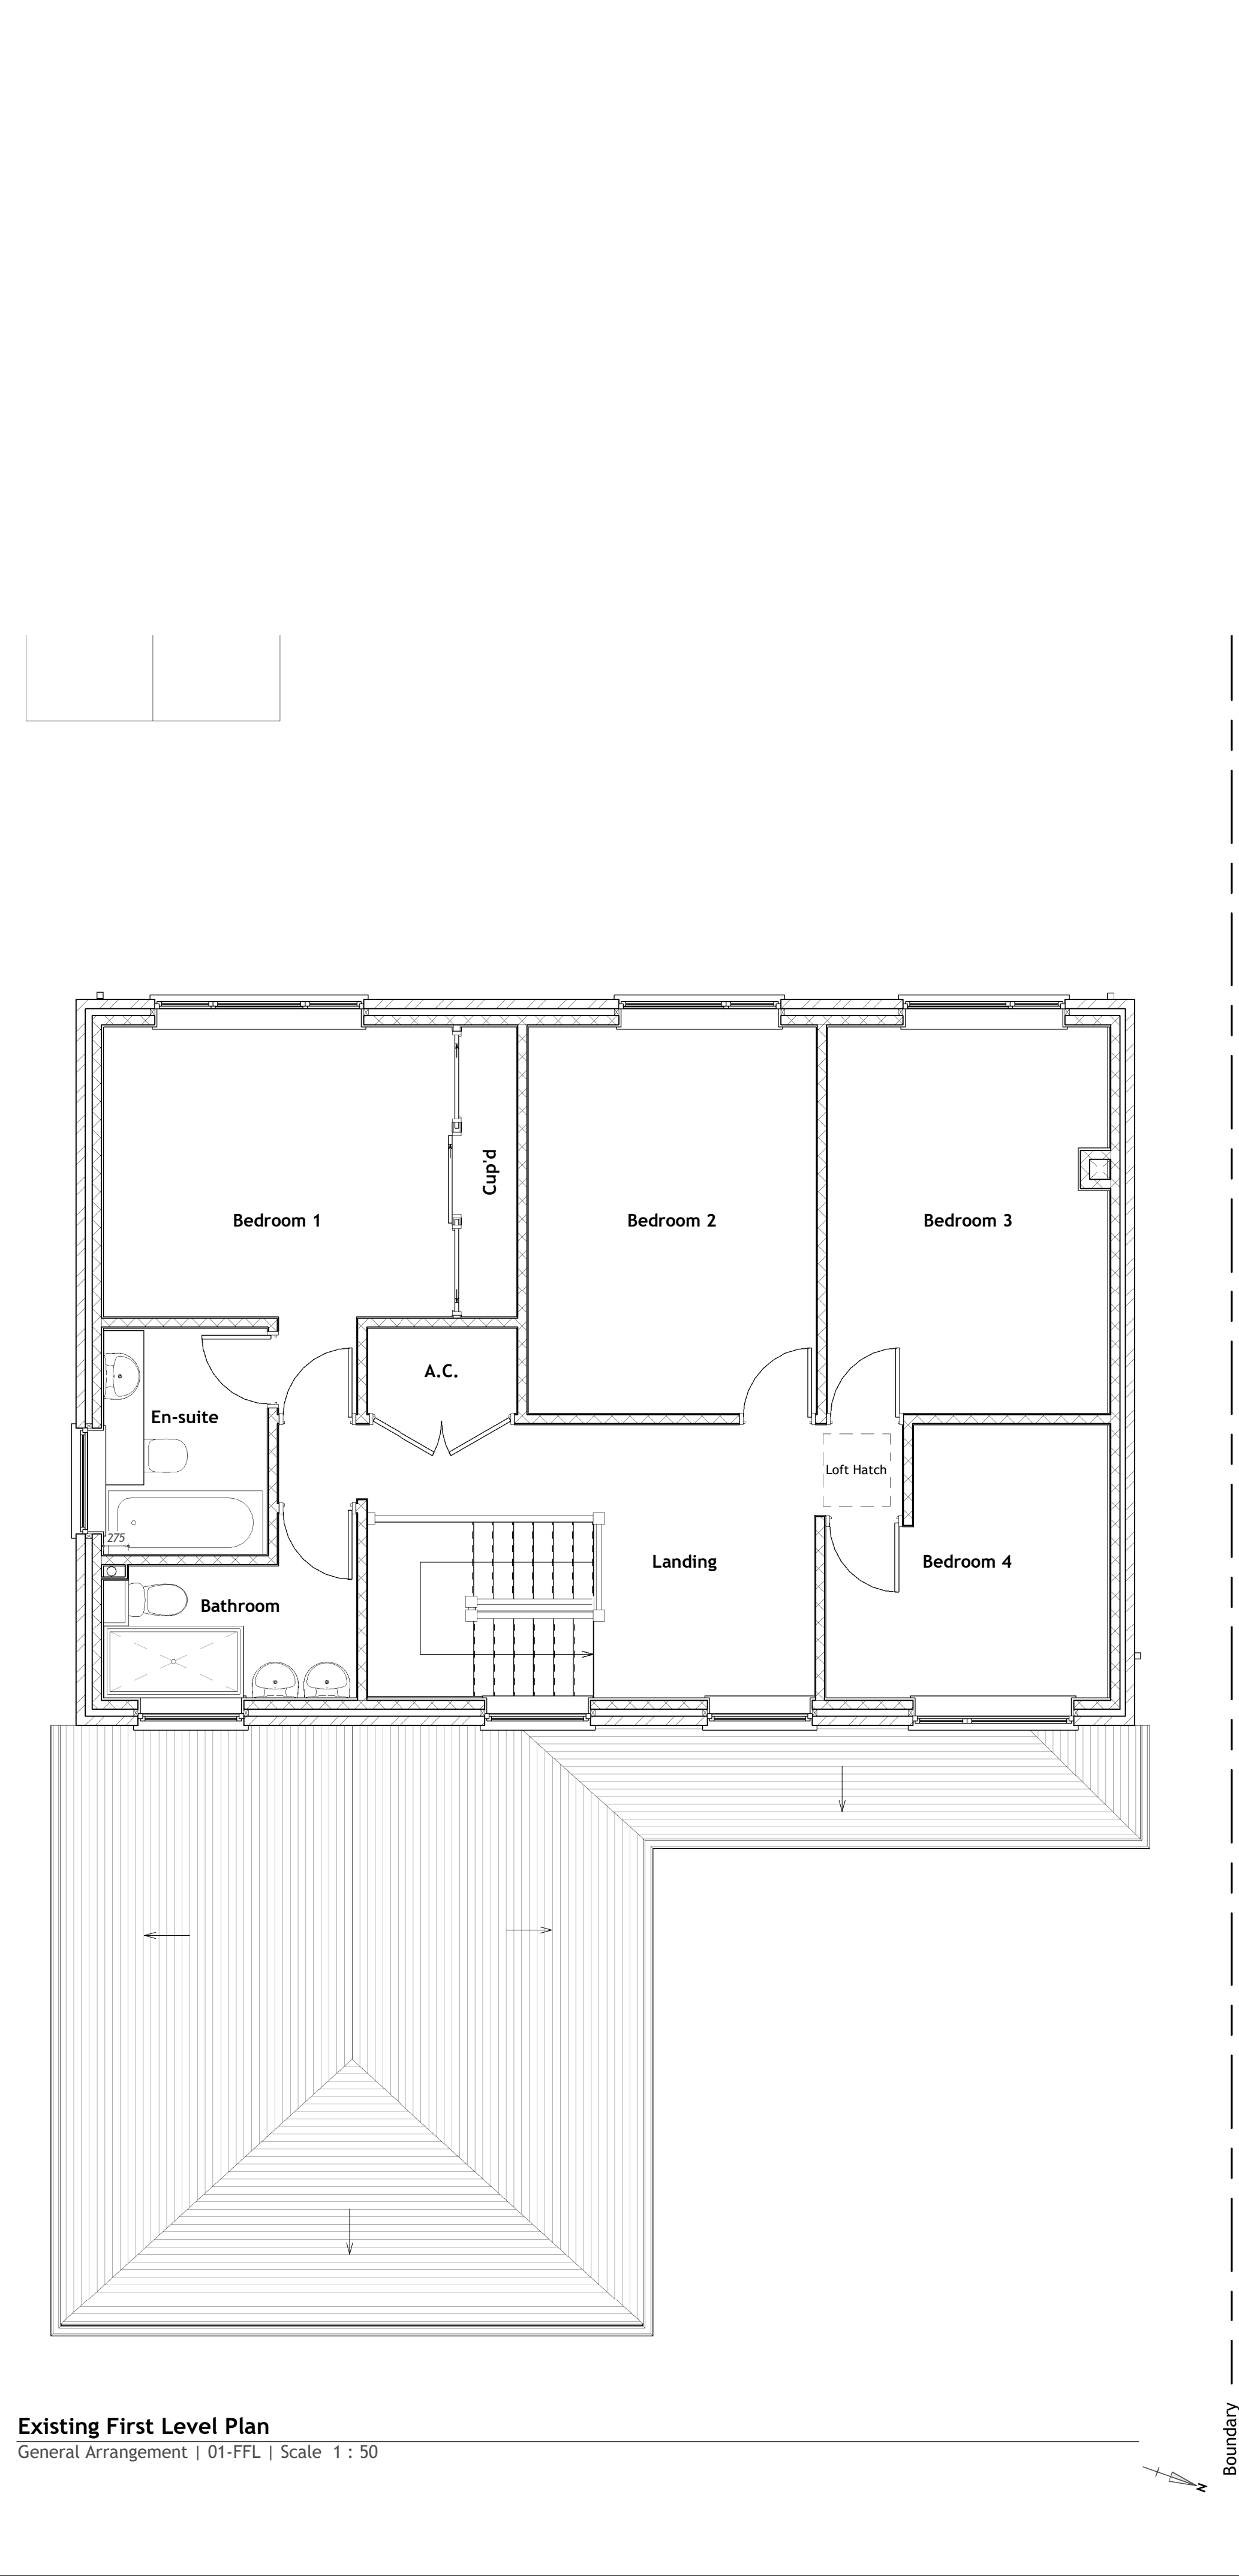


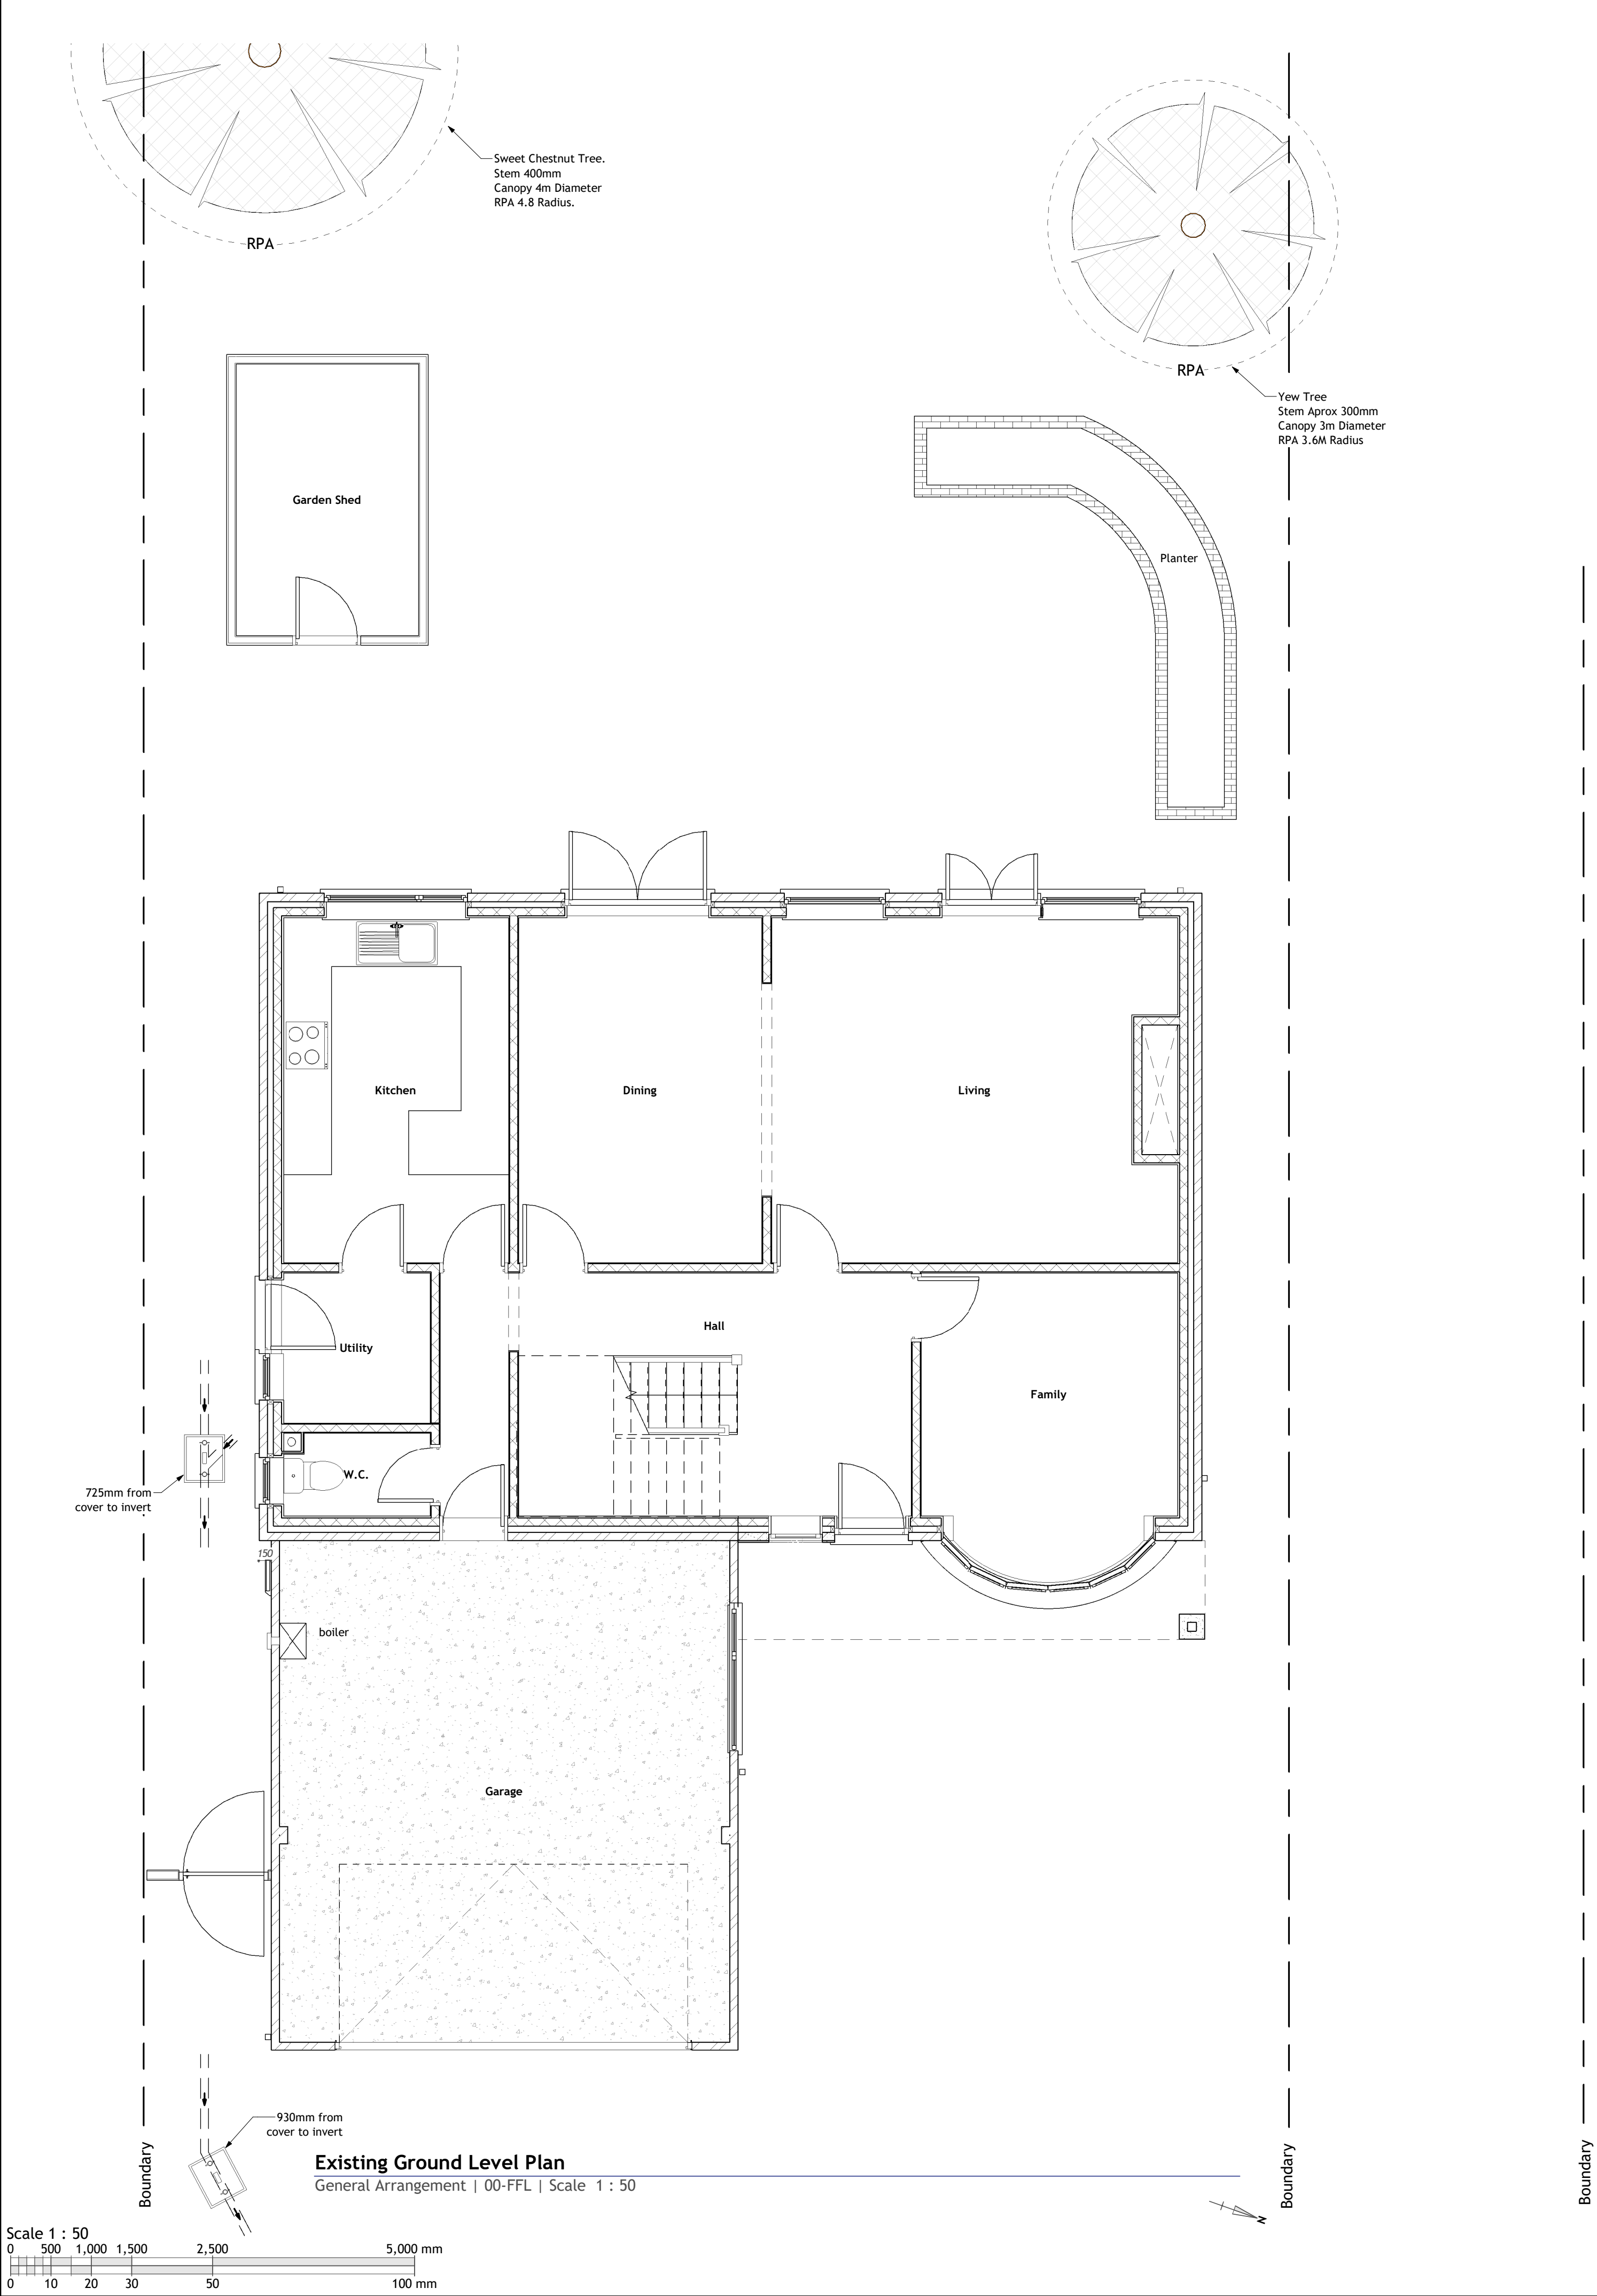

Copyright © 2021 Michael Aubrey Partnership Ltd. (MAPL)

Sheet Notes

- a. the drawing is copyright protected and may not be used, reproduced or relied upon by any third party except as explicitly agreed by MAPL
- b. all dimensions are in millimetres unless noted otherwise
- c. all measurements must be obtained from stated dimensions only and not be scaled off except for Local Authority Planning application purposes
- d. all drawings must be read in conjunction with all other project drawings and any discrepancies reported immediately for clarification
- e. full schedules, specification notes and legends are located on drawings numbered '900' to '999' (900 series)

A	21.02.2022	LM	Existing trees added
0	21.12.2021	LM	First issue
Rev	Date	By	Description

m

a

michael aubrey

partnership

0118 962 9666 • www.mapl.co.uk

Client

Mr. & Mrs. Harnett

Project Address

5A Kidmore Road, Caversham, Reading, Berkshire. RG4 7LR

Project Description

Single Storey Extension

Sheet Title

Plans - Ground & First Level - Existing GA

Sheet Ref.	MAP-C4266-111	Rev.	A
Project Ref.	C4266	Date	21.02.2022
Drawn by	LM	Checked by	FM
Scale	1 : 50	Sheet Size	A1