


- No. Note
- 1 All dimensions to be verified on site by GENERAL CONTRACTOR prior to any work, setting out or any drainage being proposed.
 - 2 Drawings not to be scaled. Work to figured dimensions only.
 - 3 © copyright SAUNDERS BOSTON LIMITED. All rights reserved. This drawing remains the property of SAUNDERS BOSTON LIMITED at all times and may not be reproduced or copied in whole or in part without their prior written consent.
 - 4 This drawing and related specifications are for use only in the stated location.
 - 5 This drawing is to be read in conjunction with all other Consultants drawings and specifications.
 - 6 Drainage has not been surveyed and any laid pipe locations and below ground drainage runs are indicative.
 - 7 It is assumed that all works will be carried out by a competent contractor who will be working, where appropriate, to an approved method statement.

BENCHES




For Hard Landscape materials please see 1789-SBA-XX-XX-RP-A- Materials Schedule

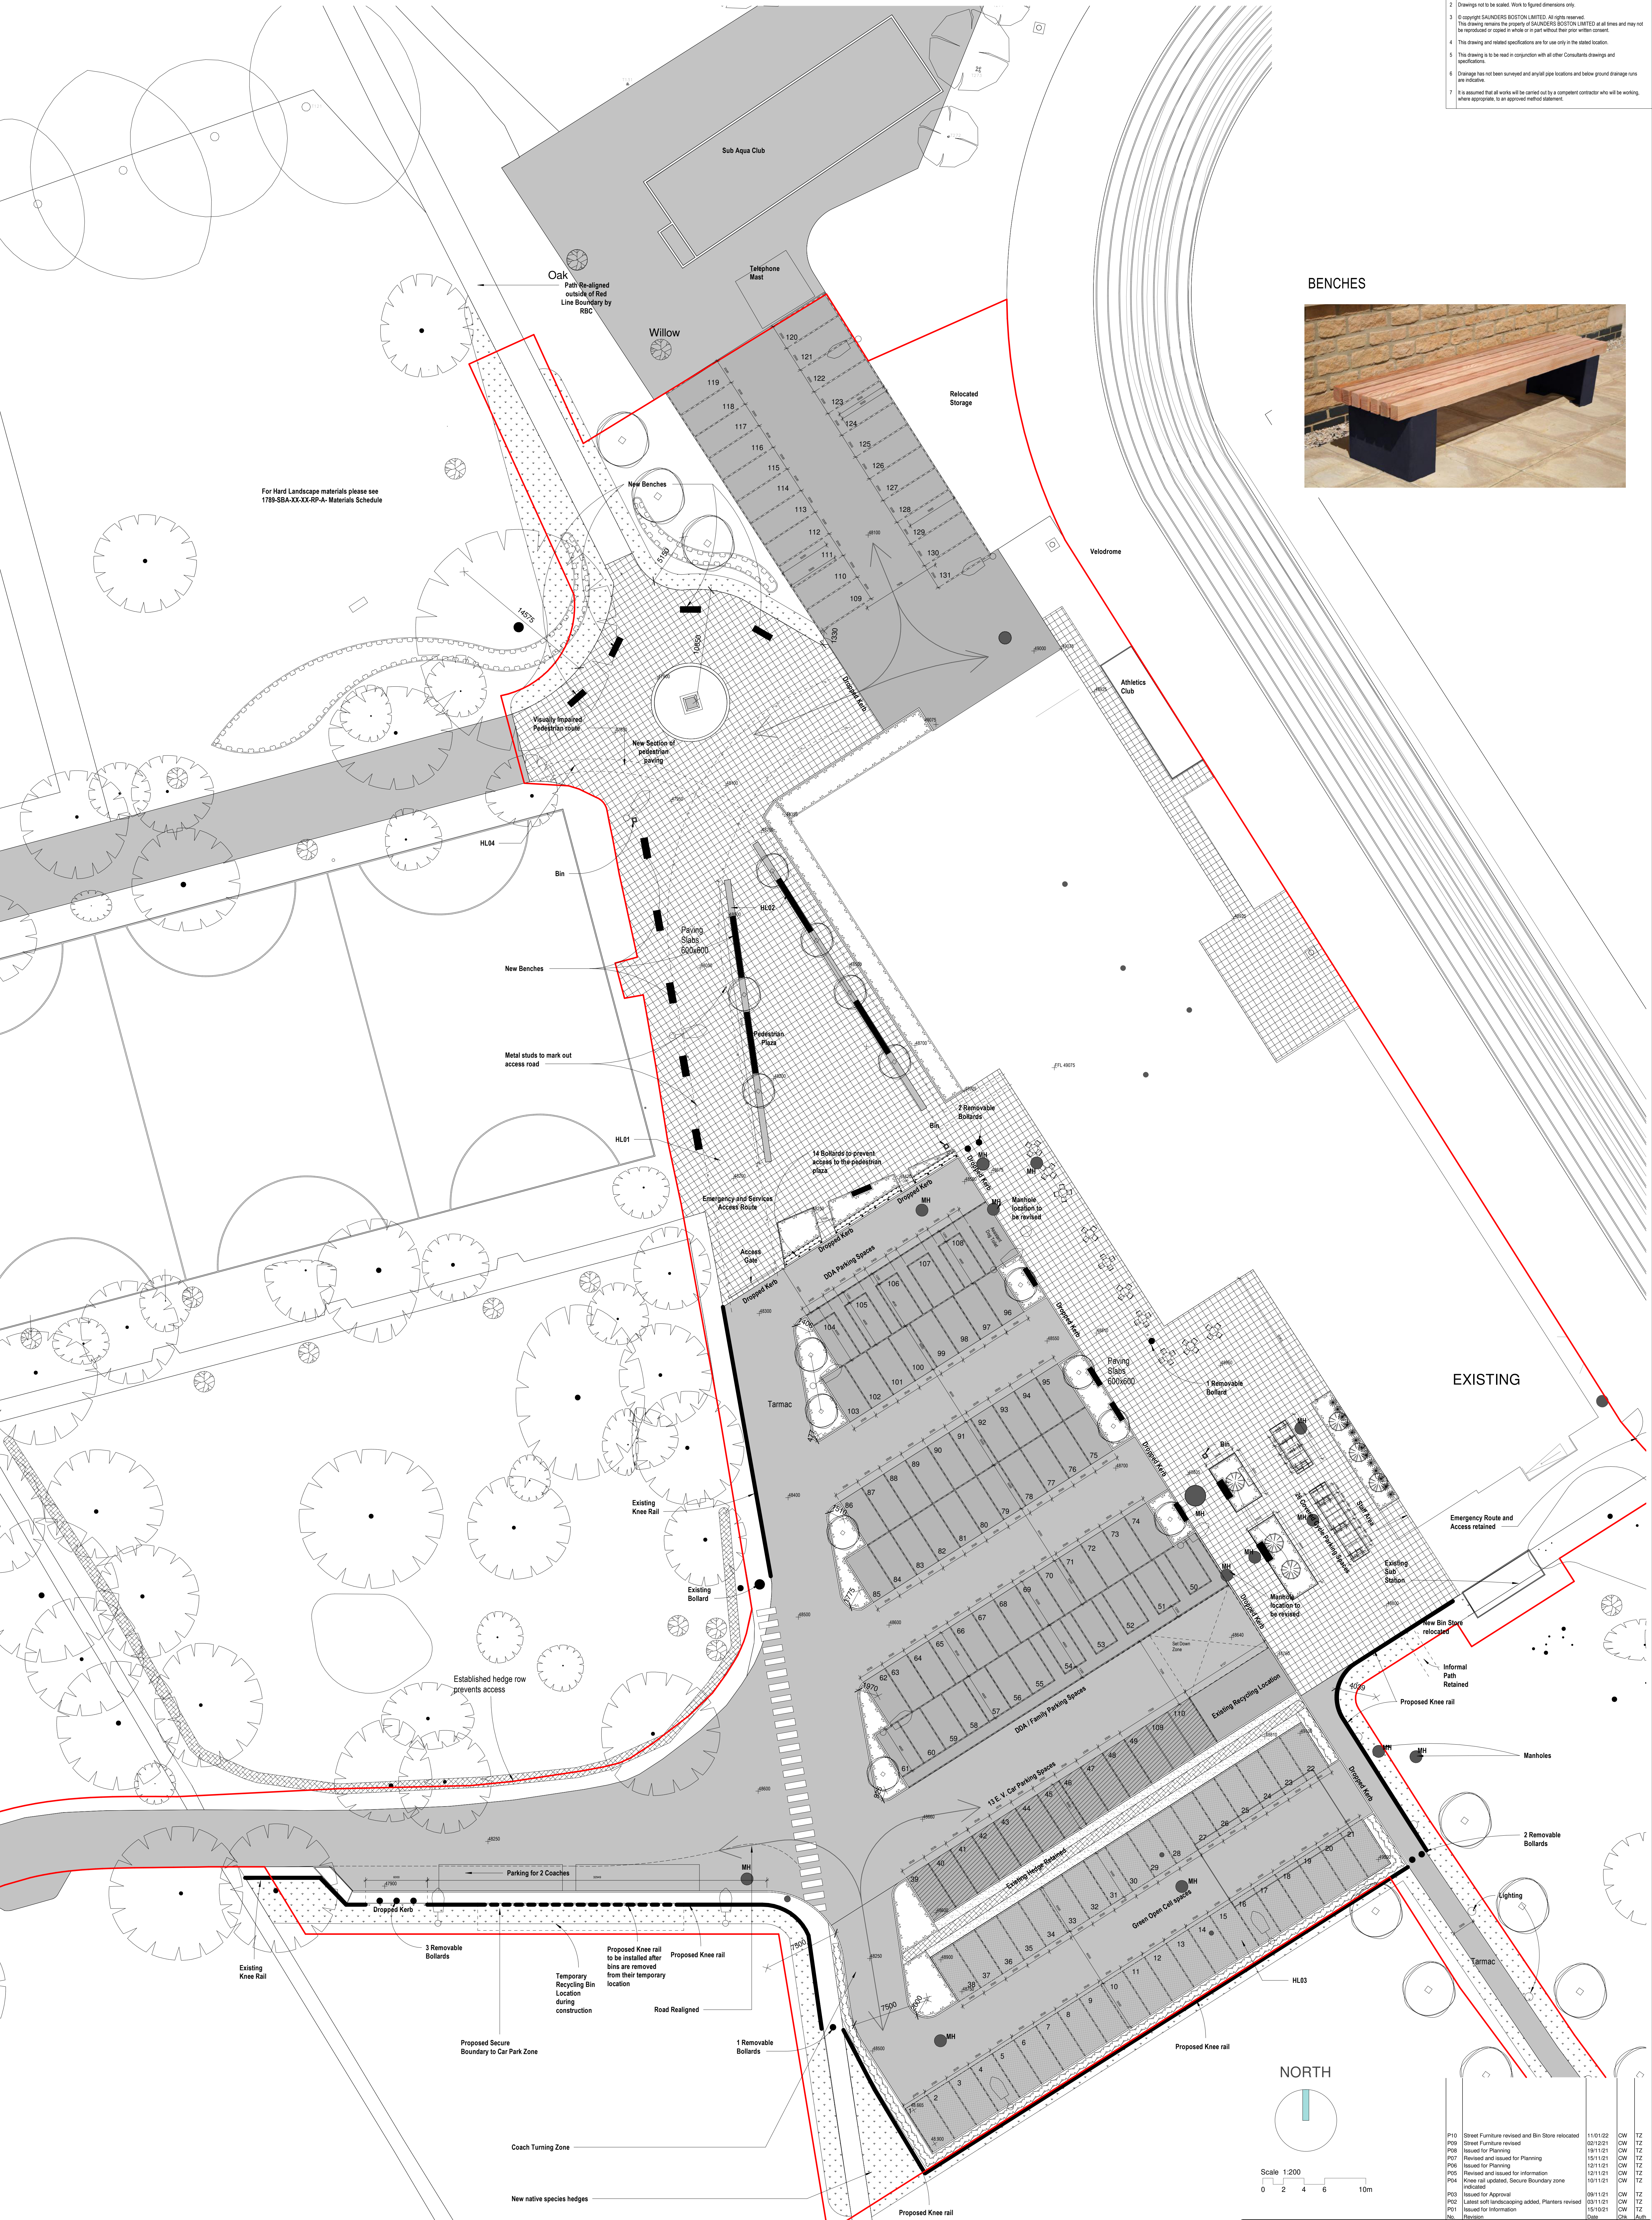

Landscaping Plan

1 : 200

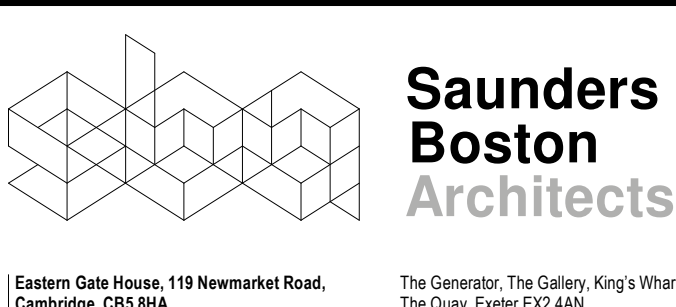

Drawn	Checked	Date	Scale	Revision
P10	P10	11/01/22	1 : 200 @ A0	P10
P09	P09	08/12/21		
P08	P08	18/11/21		
P07	P07	15/11/21		
P06	P06	12/11/21		
P05	P05	12/11/21		
P04	P04	10/11/21		
P03	P03	09/11/21		
P02	P02	03/11/21		
P01	P01	15/10/21		
Rev	Rev	Date		

Client	Project	Location	Scale	Revision
Pelikaan Construction Ltd	Reading Palmer Park Sport Centre	Reading	1 : 200 @ A0	P10
Saunders Boston Architects	Landscaping Plan			

T91223 367733 eoffice@saundersboston.co.uk			T91392 348027 www.saundersboston.co.uk			Scale 1 : 200 @A0			Revision P10			
PLANNING												
A0 Project Code			Drawn TZ		Date 10/11/21		project originator zone level type role number					
1789			Checked CW		Suitability Colour S3		1789-SBA-PP-XX DR -A-5010					