


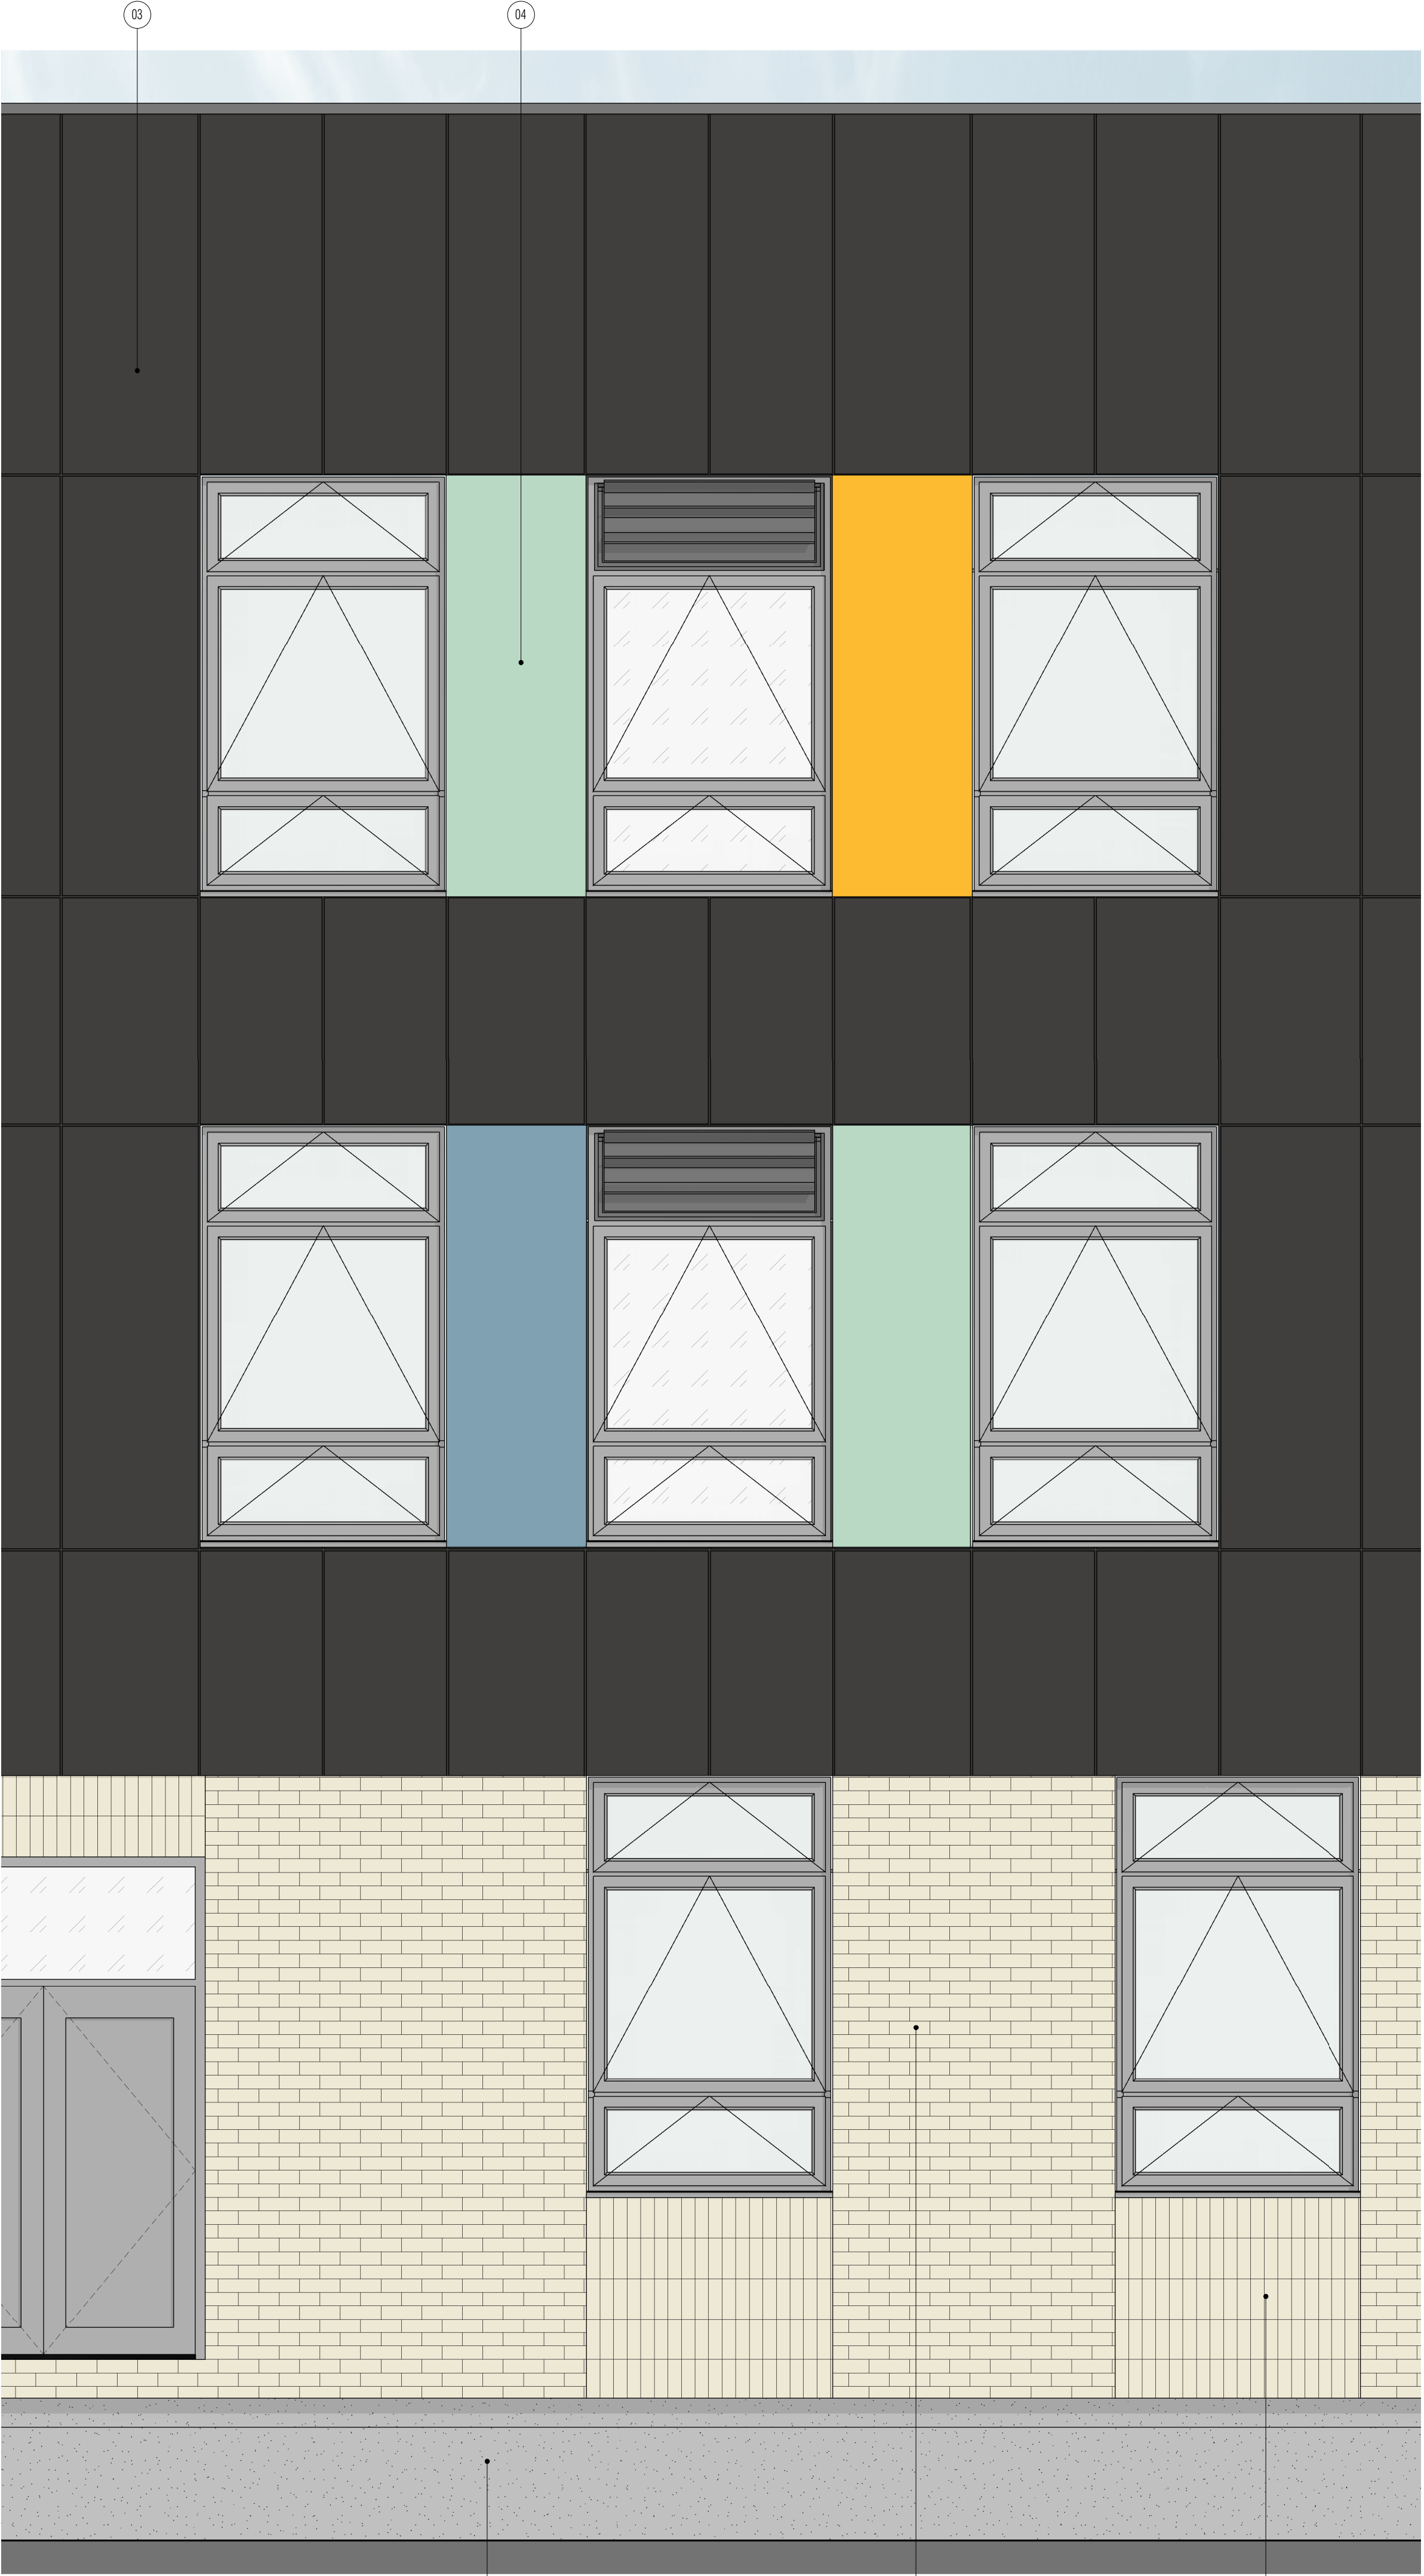

1 Enlarged Bay Elevation - Typical Teaching Wing  
3010 1:25



2 Enlarged Bay Elevation - Activity Studio & Sports Hall  
3010 1:25

DISCLAIMER  
DO NOT SCALE THIS DRAWING. ALL DIMENSIONS MUST BE CHECKED ON SITE.  
INFORM THE ARCHITECT OF ANY DISCREPANCIES PRIOR TO CONSTRUCTION.

KEY PLAN

#### NOTES

- 01 Brick Slip - Stretcher Bond
- 02 Brick Slip - Stack Bond
- 03 Fibre cement board panel (dark grey) - colour tbc
- 04 Fibre cement board panel (varied feature colours) - colours tbc
- 05 PPC aluminium coping - RAL tbc
- 06 Fair-faced exposed concrete slab/ground beam
- 07 Indicative signage to be developed
- 08 PPC aluminium curtain walling with 'grey' spandrel panels
- 09 Jet voids in ground beam
- 10 Flood void below building

|     |          |                     |      |      |
|-----|----------|---------------------|------|------|
| P01 | 14.12.21 | ISSUED FOR PLANNING | KC   | TW   |
| REV | DATE     | DESCRIPTION         | DRWN | CHKD |

**jestico + whites**

Sutton Yard 65 Goswell Road  
London EC1V 7EN

+44 (0) 20 7380 0382  
jesticowhites.com  
architecture + interior design  
london + prague

CLIENT  
BOWMER & KIRKLAND LTD  
PROJECT  
RIVER ACADEMY

DRAWING TITLE  
PLANNING APPLICATION  
BAY STUDIES

SCALE  
1:25

SHEET  
A1

SUITABILITY DESCRIPTION  
FOR INFORMATION

STATUS  
S2

DRAWING NO  
FS0949-JWA-ZZ-ZZ-DR-A-3010 P01

REV

© 2018 jestico + whites. all rights reserved

J+W PROJECT NUMBER: 3100