


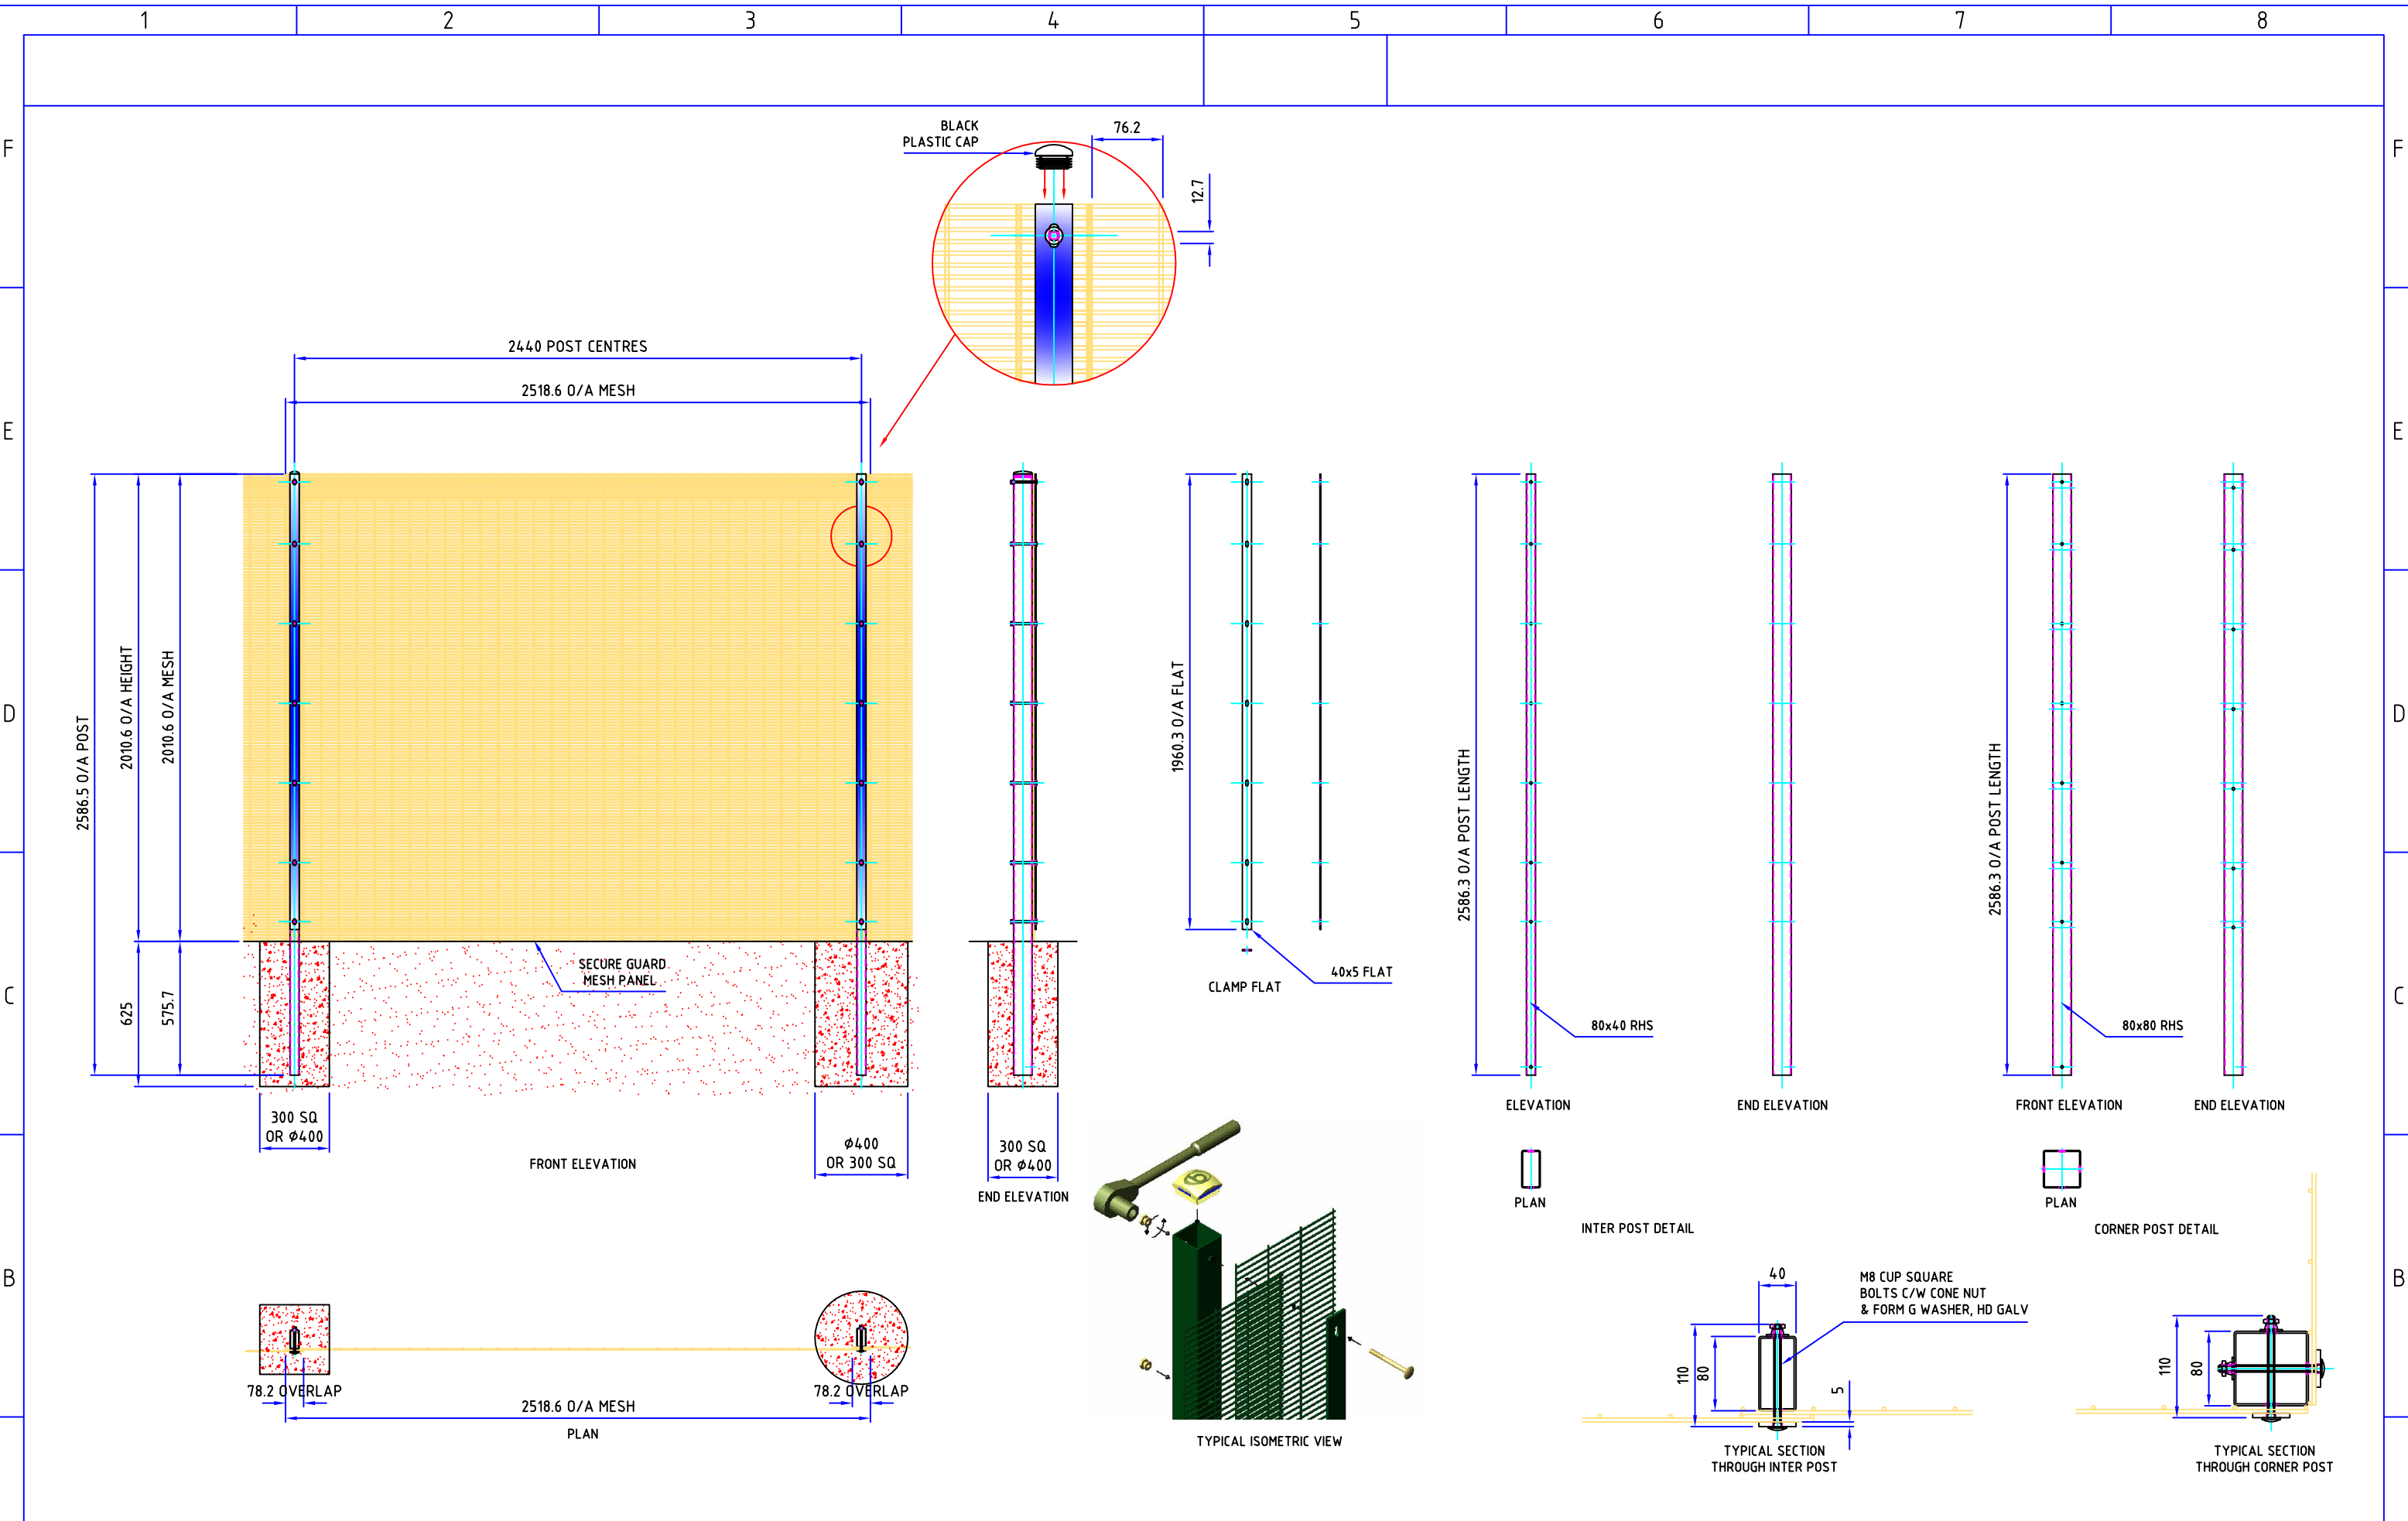



| REVISIONS |                       |      |      |
|-----------|-----------------------|------|------|
| REV       | DESCRIPTION OF CHANGE | NAME | DATE |
|           |                       |      |      |
|           |                       |      |      |
|           |                       |      |      |
|           |                       |      |      |



Unit L Brookside Nursery Ind Est,  
Church Road, Swallowfield,  
Reading, RG7 1TH

Tel : 01182 075700  
Email : info@safesitefencing.co.uk

www.safesitefencing.co.uk


ALL DIMENSIONS IN MILLIMETRES UNLESS STATED OTHERWISE UPTO - 1000mm +/- 1.0mm  
NORMAL TOLERANCES UNLESS STATED OTHERWISE OVER - 1000mm +/- 2.0mm

PLEASE NOTE THAT THIS ORDER WILL BE ACCEPTED BY US STRICTLY ON CONDITION THAT CONFORMITY TO ANY SPECIFICATION FOR THE GOODS OR MATERIALS, INCLUDING ANY RELEVANT PLANS OR DRAWINGS IS SUBJECT AT ALL TIMES TO THE APPLICABLE BRITISH STANDARD ROLLING DIMENSIONAL TOLERANCES (INCLUDING SIZE AND THICKNESS)

THE INFORMATION CONTAINED IN THIS DRAWING IS THE PROPERTY OF Safesite Fencing Ltd. COPYRIGHT IS RESERVED BY THEM AND THE CONTENT IS USED ON THE CONDITION THAT IT IS NOT COPIED, REPRODUCED, RETAINED OR DISCLOSED TO ANY UNAUTHORISED PERSON EITHER WHOLLY OR IN PART WITHOUT THE CONSENT IN WRITING OF Safesite Fencing Ltd

MATERIAL  
MATERIAL GRADE: S 235  
WELDING  
ALL WELDS TO: BS 1722 Pt9  
FINISH  
GALVANIZED TO: BS EN 1461  
POWDERCOAT TO: (RAL 0000)

|                                 |       |            |          |
|---------------------------------|-------|------------|----------|
| TITLE 2.0m High 358 Prison Mesh |       |            |          |
| CLIENT                          |       | JOB No     |          |
| DRAWN BY                        | LUKE  | SCALE      | DO NOT   |
| CHECKED BY                      | WAYNE | DATE       | 19.06.19 |
| ORDER No                        |       | DRAWING No |          |

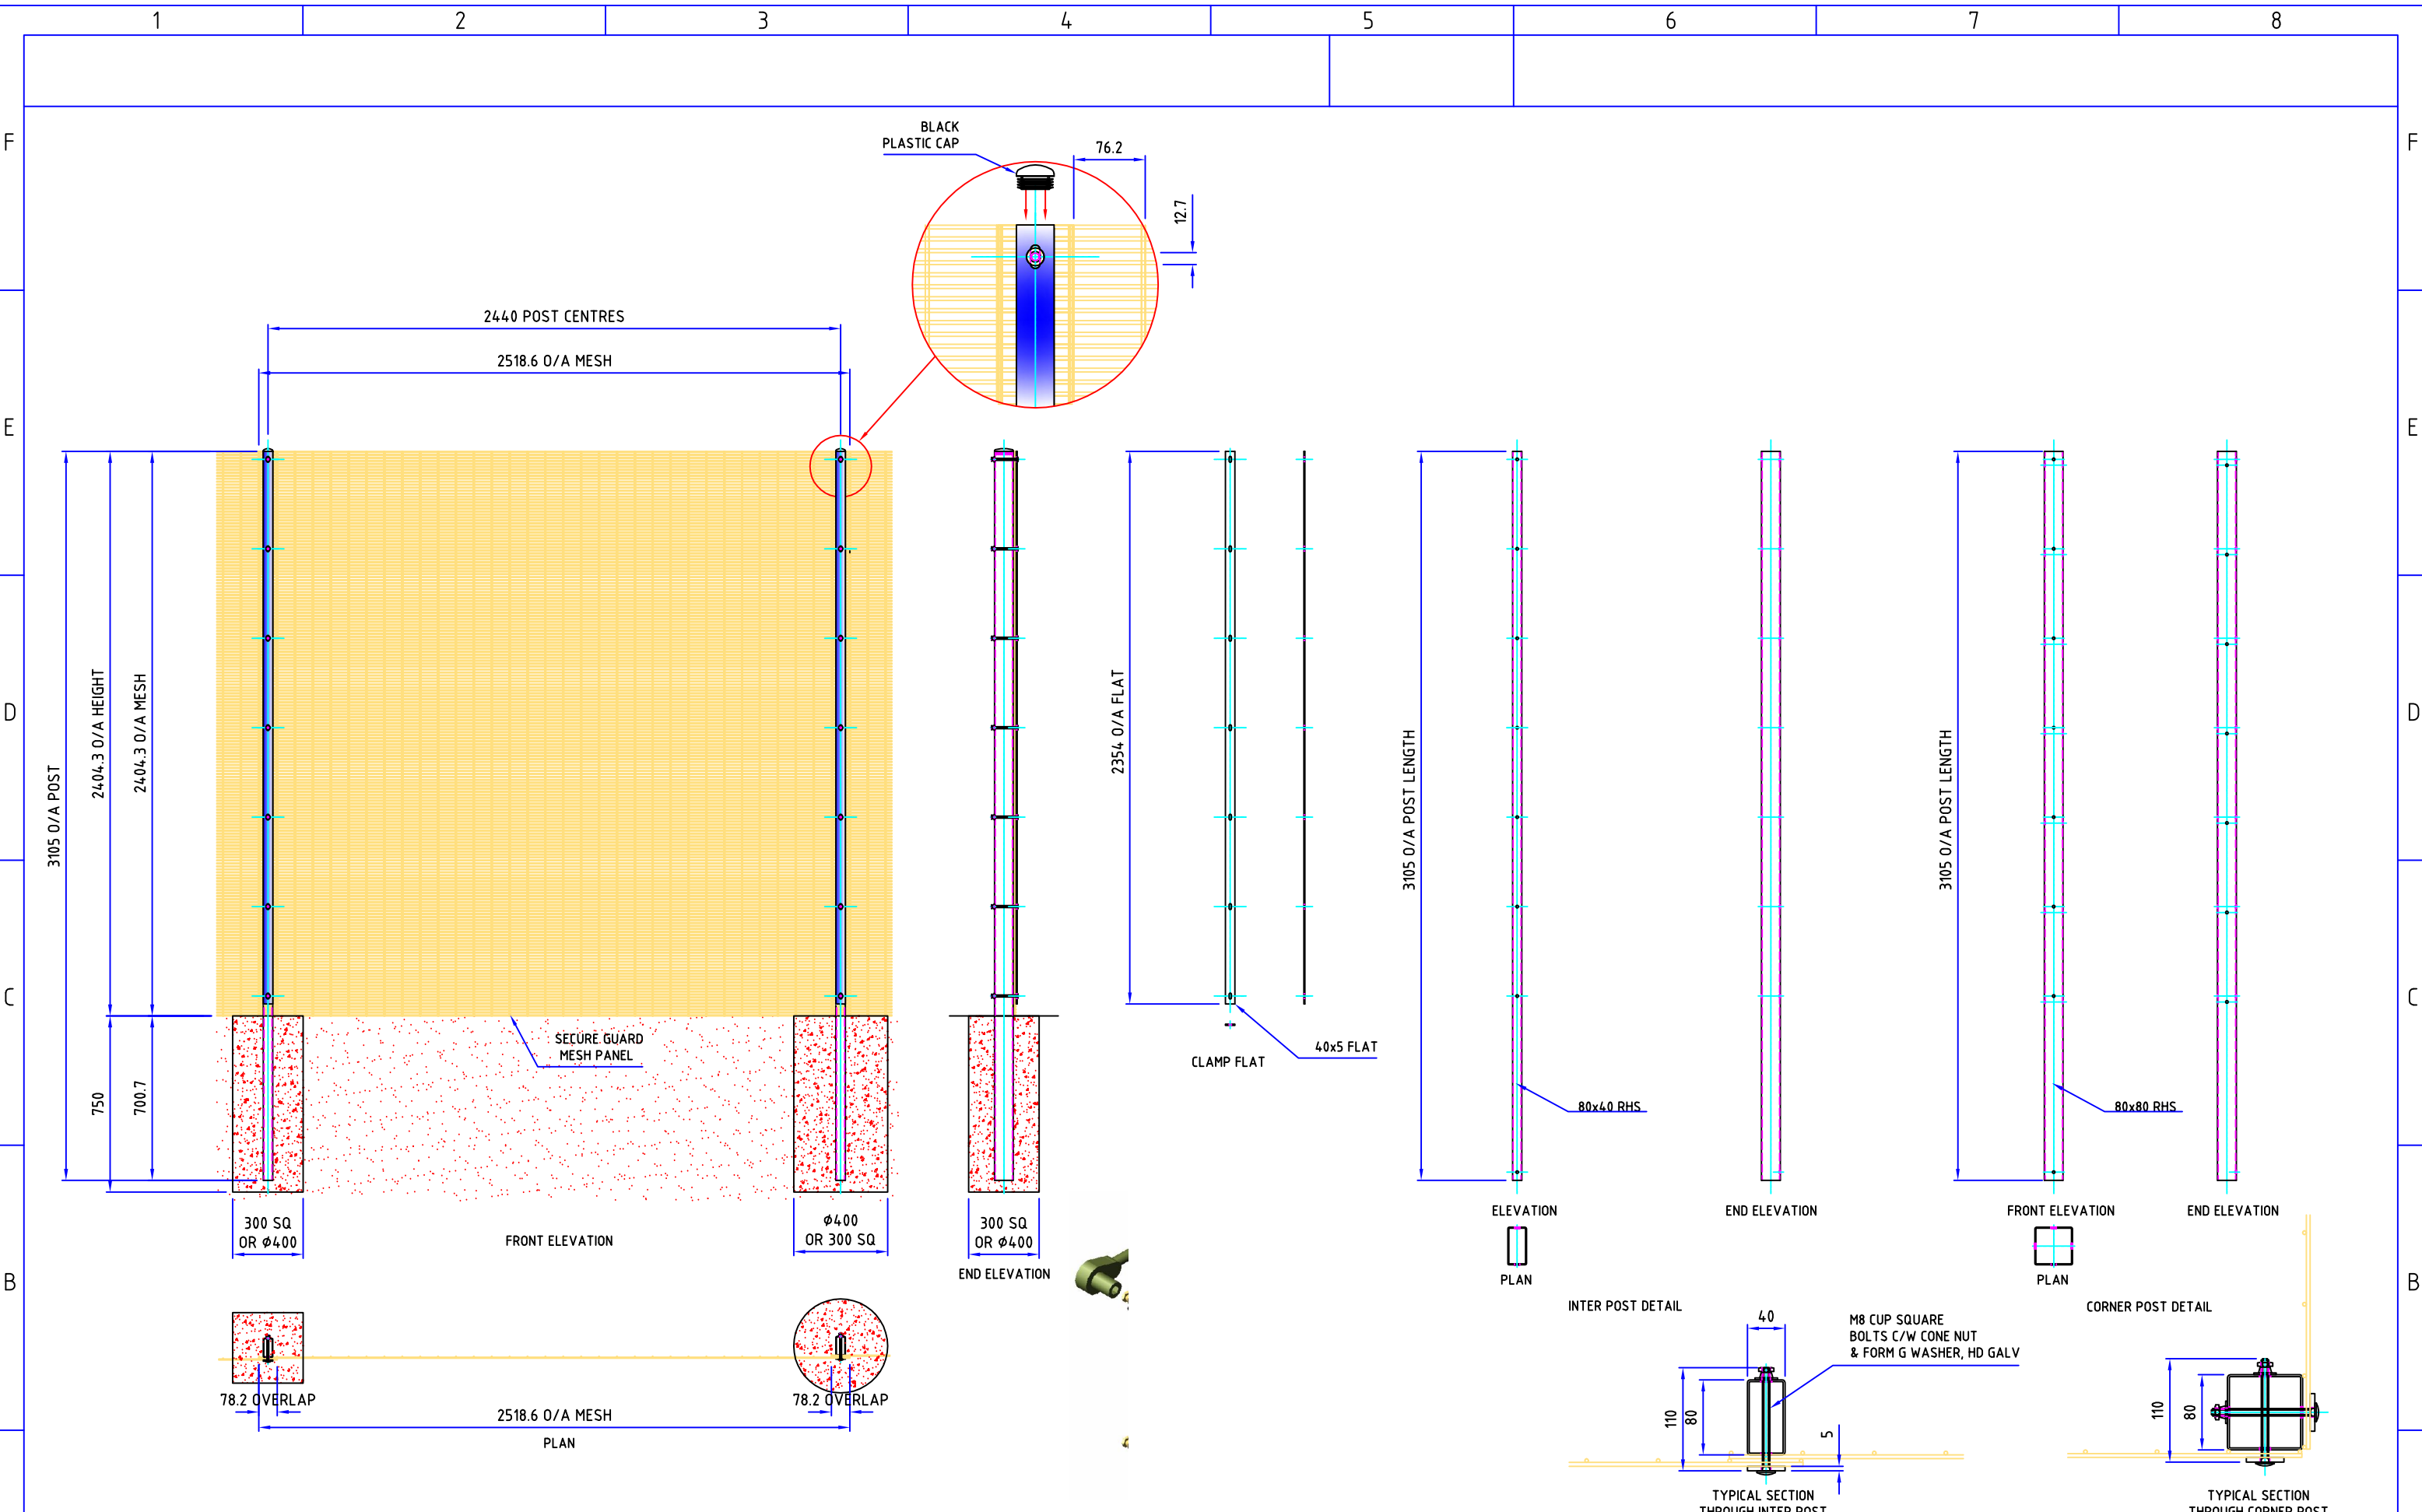

| REVISIONS |                       |      |
|-----------|-----------------------|------|
| REV       | DESCRIPTION OF CHANGE | DATE |
|           |                       |      |
|           |                       |      |
|           |                       |      |
|           |                       |      |




Unit L Brookside Nursery Ind Est,  
Church Road, Swallowfield,  
Reading, RG7 1TH

Tel : 01182 075700  
Email : info@safesitefencing.co.uk

www.safesitefencing.co.uk

|   |  |                        |  |                                 |  |
|---|--|------------------------|--|---------------------------------|--|
| TYPICAL ISOMETRIC VIEW   |  | MATERIAL               |  | TITLE                           |  |
| ALL DIMENSIONS IN MILLIMETRES UNLESS STATED OTHERWISE   |  | MATERIAL GRADE-S235    |  | 2.4m High 358 Prison Mesh       |  |
| NORMAL TOLERANCES UNLESS STATED OTHERWISE   |  | WELDING                |  | RHS POSTS FOR SECURE GUARD MESH |  |
| PLEASE NOTE THAT THIS ORDER WILL BE ACCEPTED BY US STRICTLY ON CONDITION THAT CONFORMITY TO ANY SPECIFICATION FOR THE GOODS OR MATERIALS, INCLUDING ANY RELEVANT PLANS OR DRAWINGS IS SUBJECT AT ALL TIMES TO THE APPLICABLE BRITISH STANDARD ROLLING DIMENSIONAL TOLERANCES (INCLUDING SIZE AND THICKNESS)                   |  | FINISH                 |  | CLIENT                          |  |
| THE INFORMATION CONTAINED IN THIS DRAWING IS THE PROPERTY OF Safesite Fencing Ltd. COPYRIGHT IS RESERVED BY THEM AND THE CONTENT IS USED ON THE CONDITION THAT IT IS NOT COPIED, REPRODUCED, RETAINED OR DISCLOSED TO ANY UNAUTHORISED PERSON EITHER WHOLLY OR IN PART WITHOUT THE CONSENT IN WRITING OF Safesite Fencing Ltd |  | POWDER COATED-RAL????? |  | DRAWN BY LUKE                   |  |
|   |  | GALV TO BS EN 1461     |  | CHECKED BY WAYNE                |  |
|   |  |                        |  | SCALE DO NOT                    |  |
|   |  |                        |  | REV DATE 19.06.19               |  |
|   |  |                        |  | CONTRACT No                     |  |
|   |  |                        |  | DWG No SG 2.4 CI                |  |

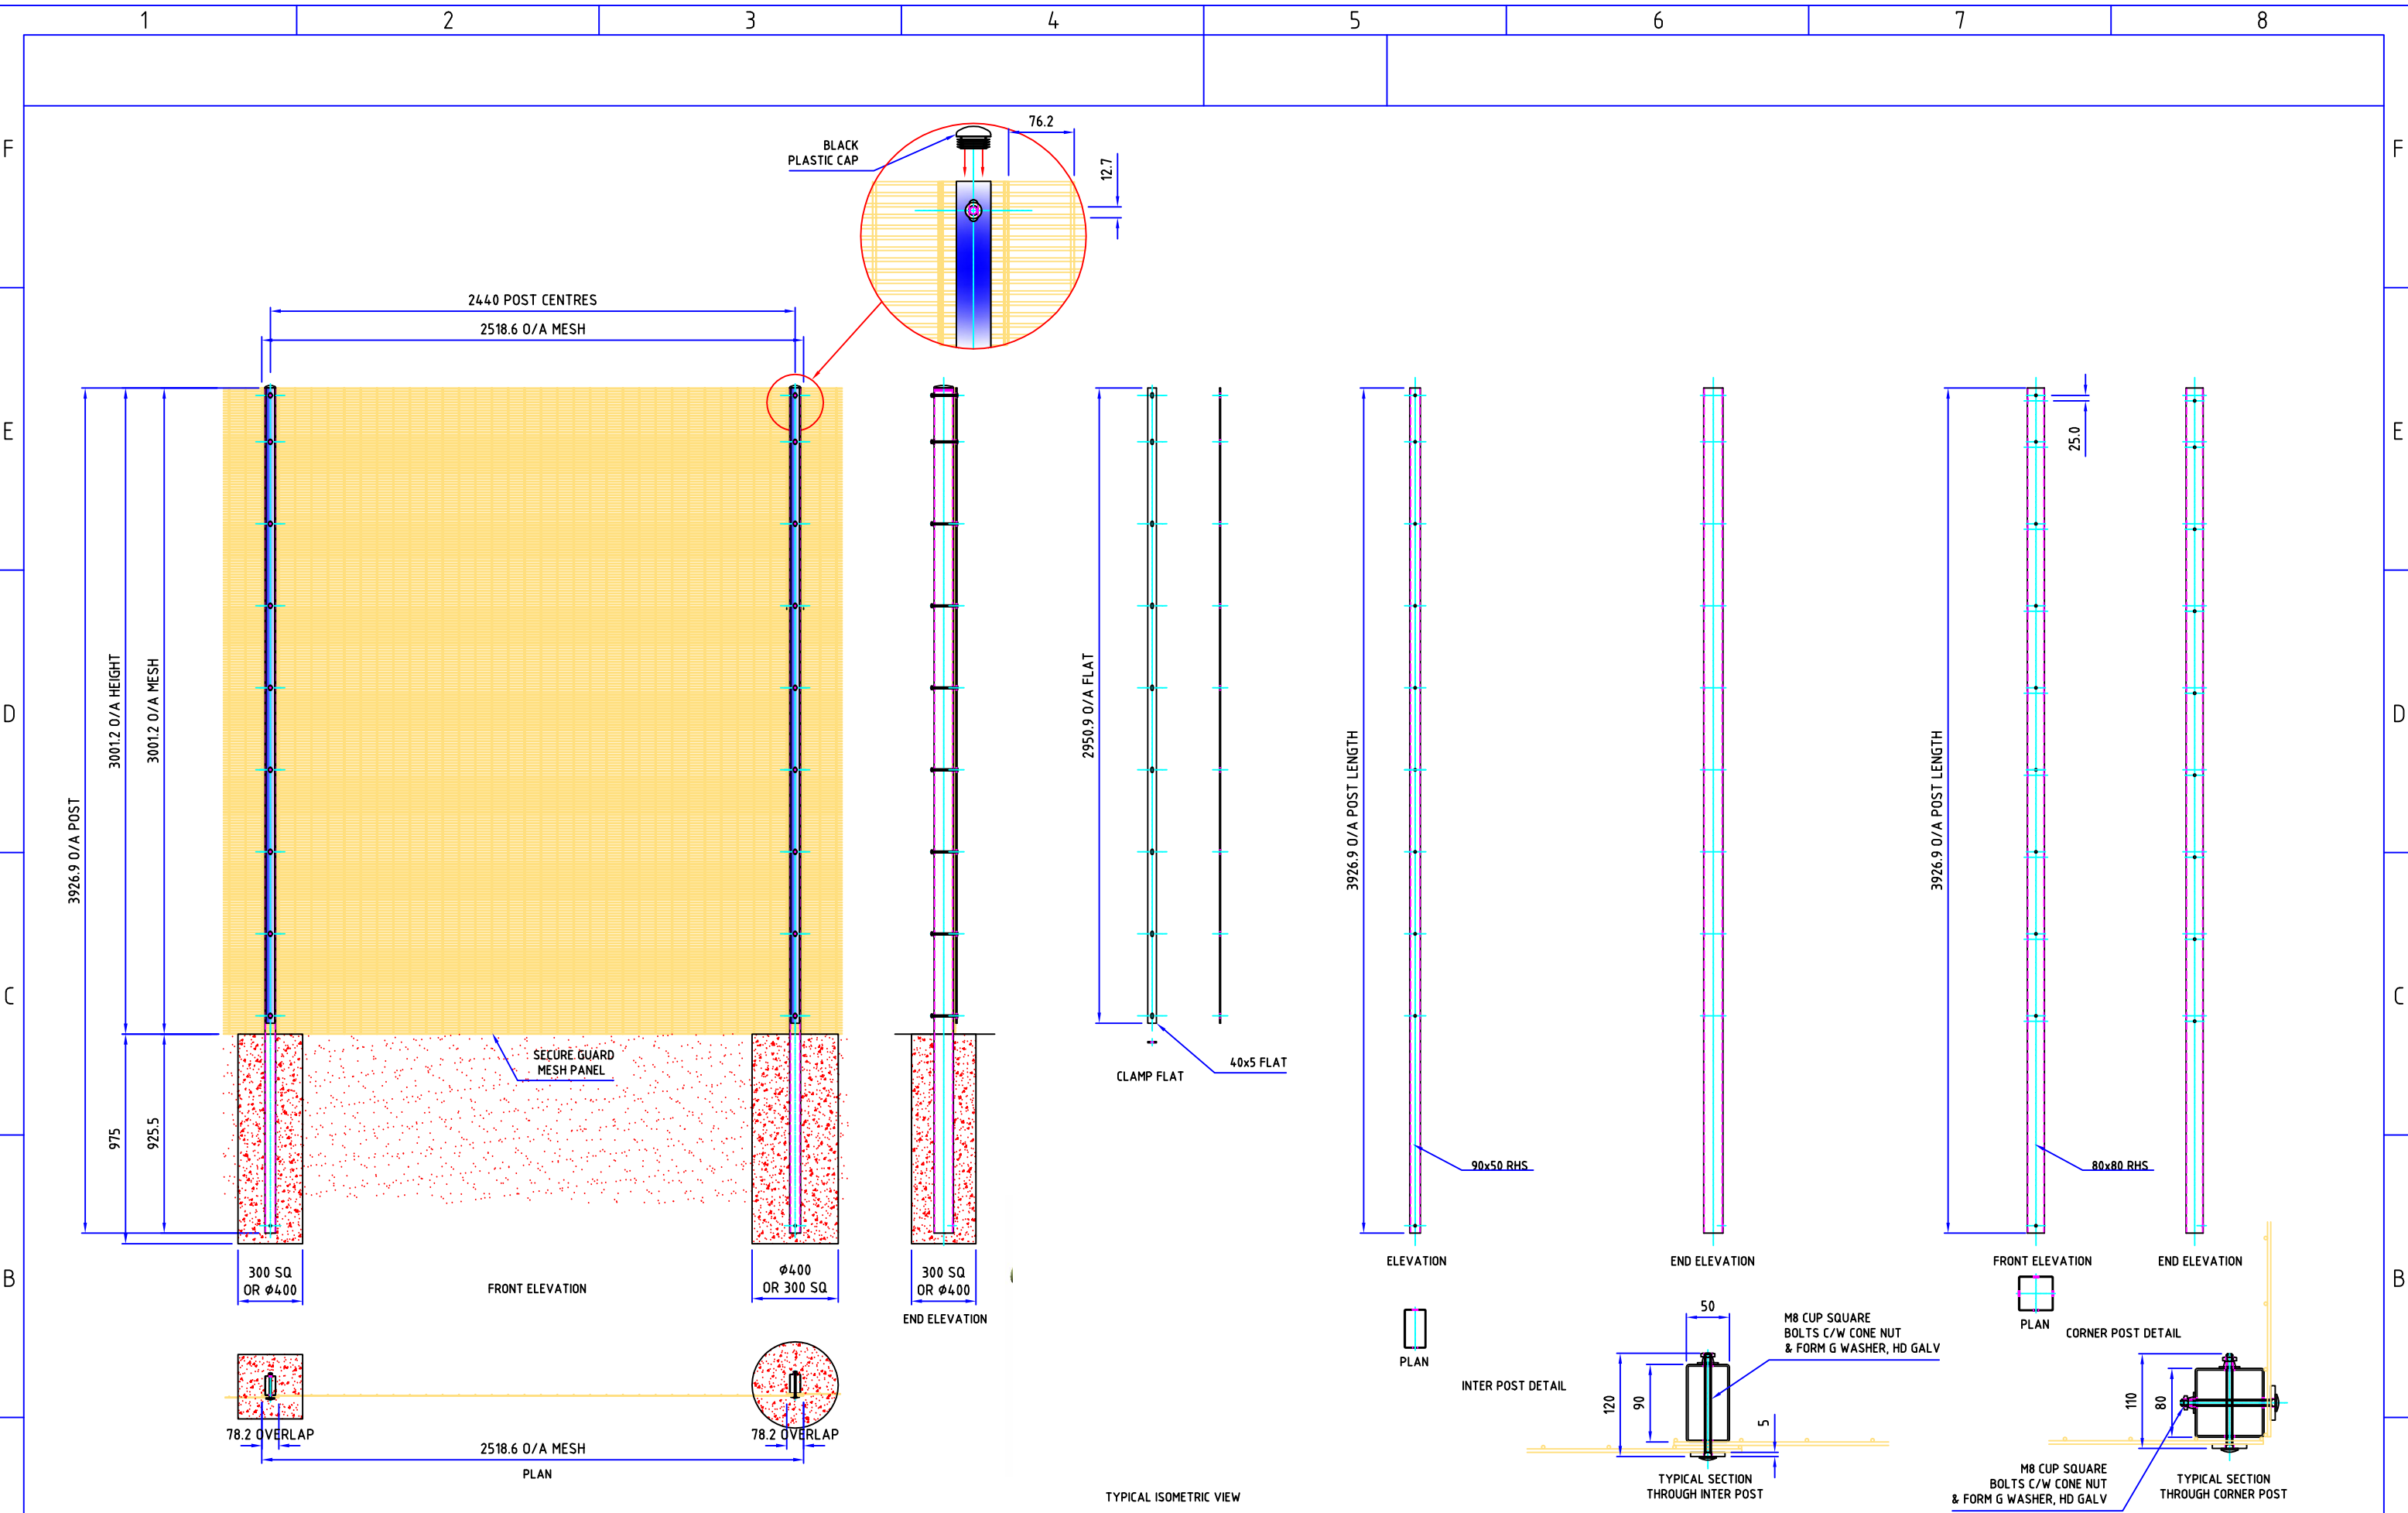

| REVISIONS |                       |      |      |
|-----------|-----------------------|------|------|
| REV       | DESCRIPTION OF CHANGE | NAME | DATE |
|           |                       |      |      |
|           |                       |      |      |
|           |                       |      |      |
|           |                       |      |      |

Unit L Brookside Nursery Ind Est,  
Church Road, Swallowfield,  
Reading, RG7 1TH

Tel : 01182 075700  
Email : info@safesitefencing.co.uk

www.safesitefencing.co.uk

ALL DIMENSIONS IN MILLIMETRES UNLESS STATED OTHERWISE

UPTO - 1000mm +/- 1.0mm  
OVER - 1000mm +/- 2.0mm

PLEASE NOTE THAT THIS ORDER WILL BE ACCEPTED BY US STRICTLY ON CONDITION THAT CONFORMITY TO ANY SPECIFICATION FOR THE GOODS OR MATERIALS, INCLUDING ANY RELEVANT PLANS OR DRAWINGS IS SUBJECT AT ALL TIMES TO THE APPLICABLE BRITISH STANDARD ROLLING DIMENSIONAL TOLERANCES (INCLUDING SIZE AND THICKNESS)

THE INFORMATION CONTAINED IN THIS DRAWING IS THE PROPERTY OF Safesite Fencing Ltd. COPYRIGHT IS RESERVED BY THEM AND THE CONTENT IS USED ON THE CONDITION THAT IT IS NOT COPIED, REPRODUCED, RETAINED OR DISCLOSED TO ANY UNAUTHORISED PERSON EITHER WHOLLY OR IN PART WITHOUT THE CONSENT IN WRITING OF "Safesite Fencing Ltd"

|                           |                                 |  |  |
|---------------------------|---------------------------------|--|--|
| MATERIAL                  | TITLE 3.0m High 358 Prison Mesh |  |  |
| MATERIAL GRADE: S 235     | CLIENT                          |  |  |
| WELDING                   | JOB No                          |  |  |
| ALL WELDS TO: BS 1722 Pt9 | DRAWN BY LUKE                   |  |  |
| FINISH                    | SCALE DO NOT                    |  |  |
| GALVANIZED TO: BS EN 1461 | ORDER No                        |  |  |
| POWDERCOAT TO: (RAL 0000) | CHECKED BY WAYNE                |  |  |
|                           | DATE 19.06.19                   |  |  |
|                           | DRAWING No                      |  |  |