
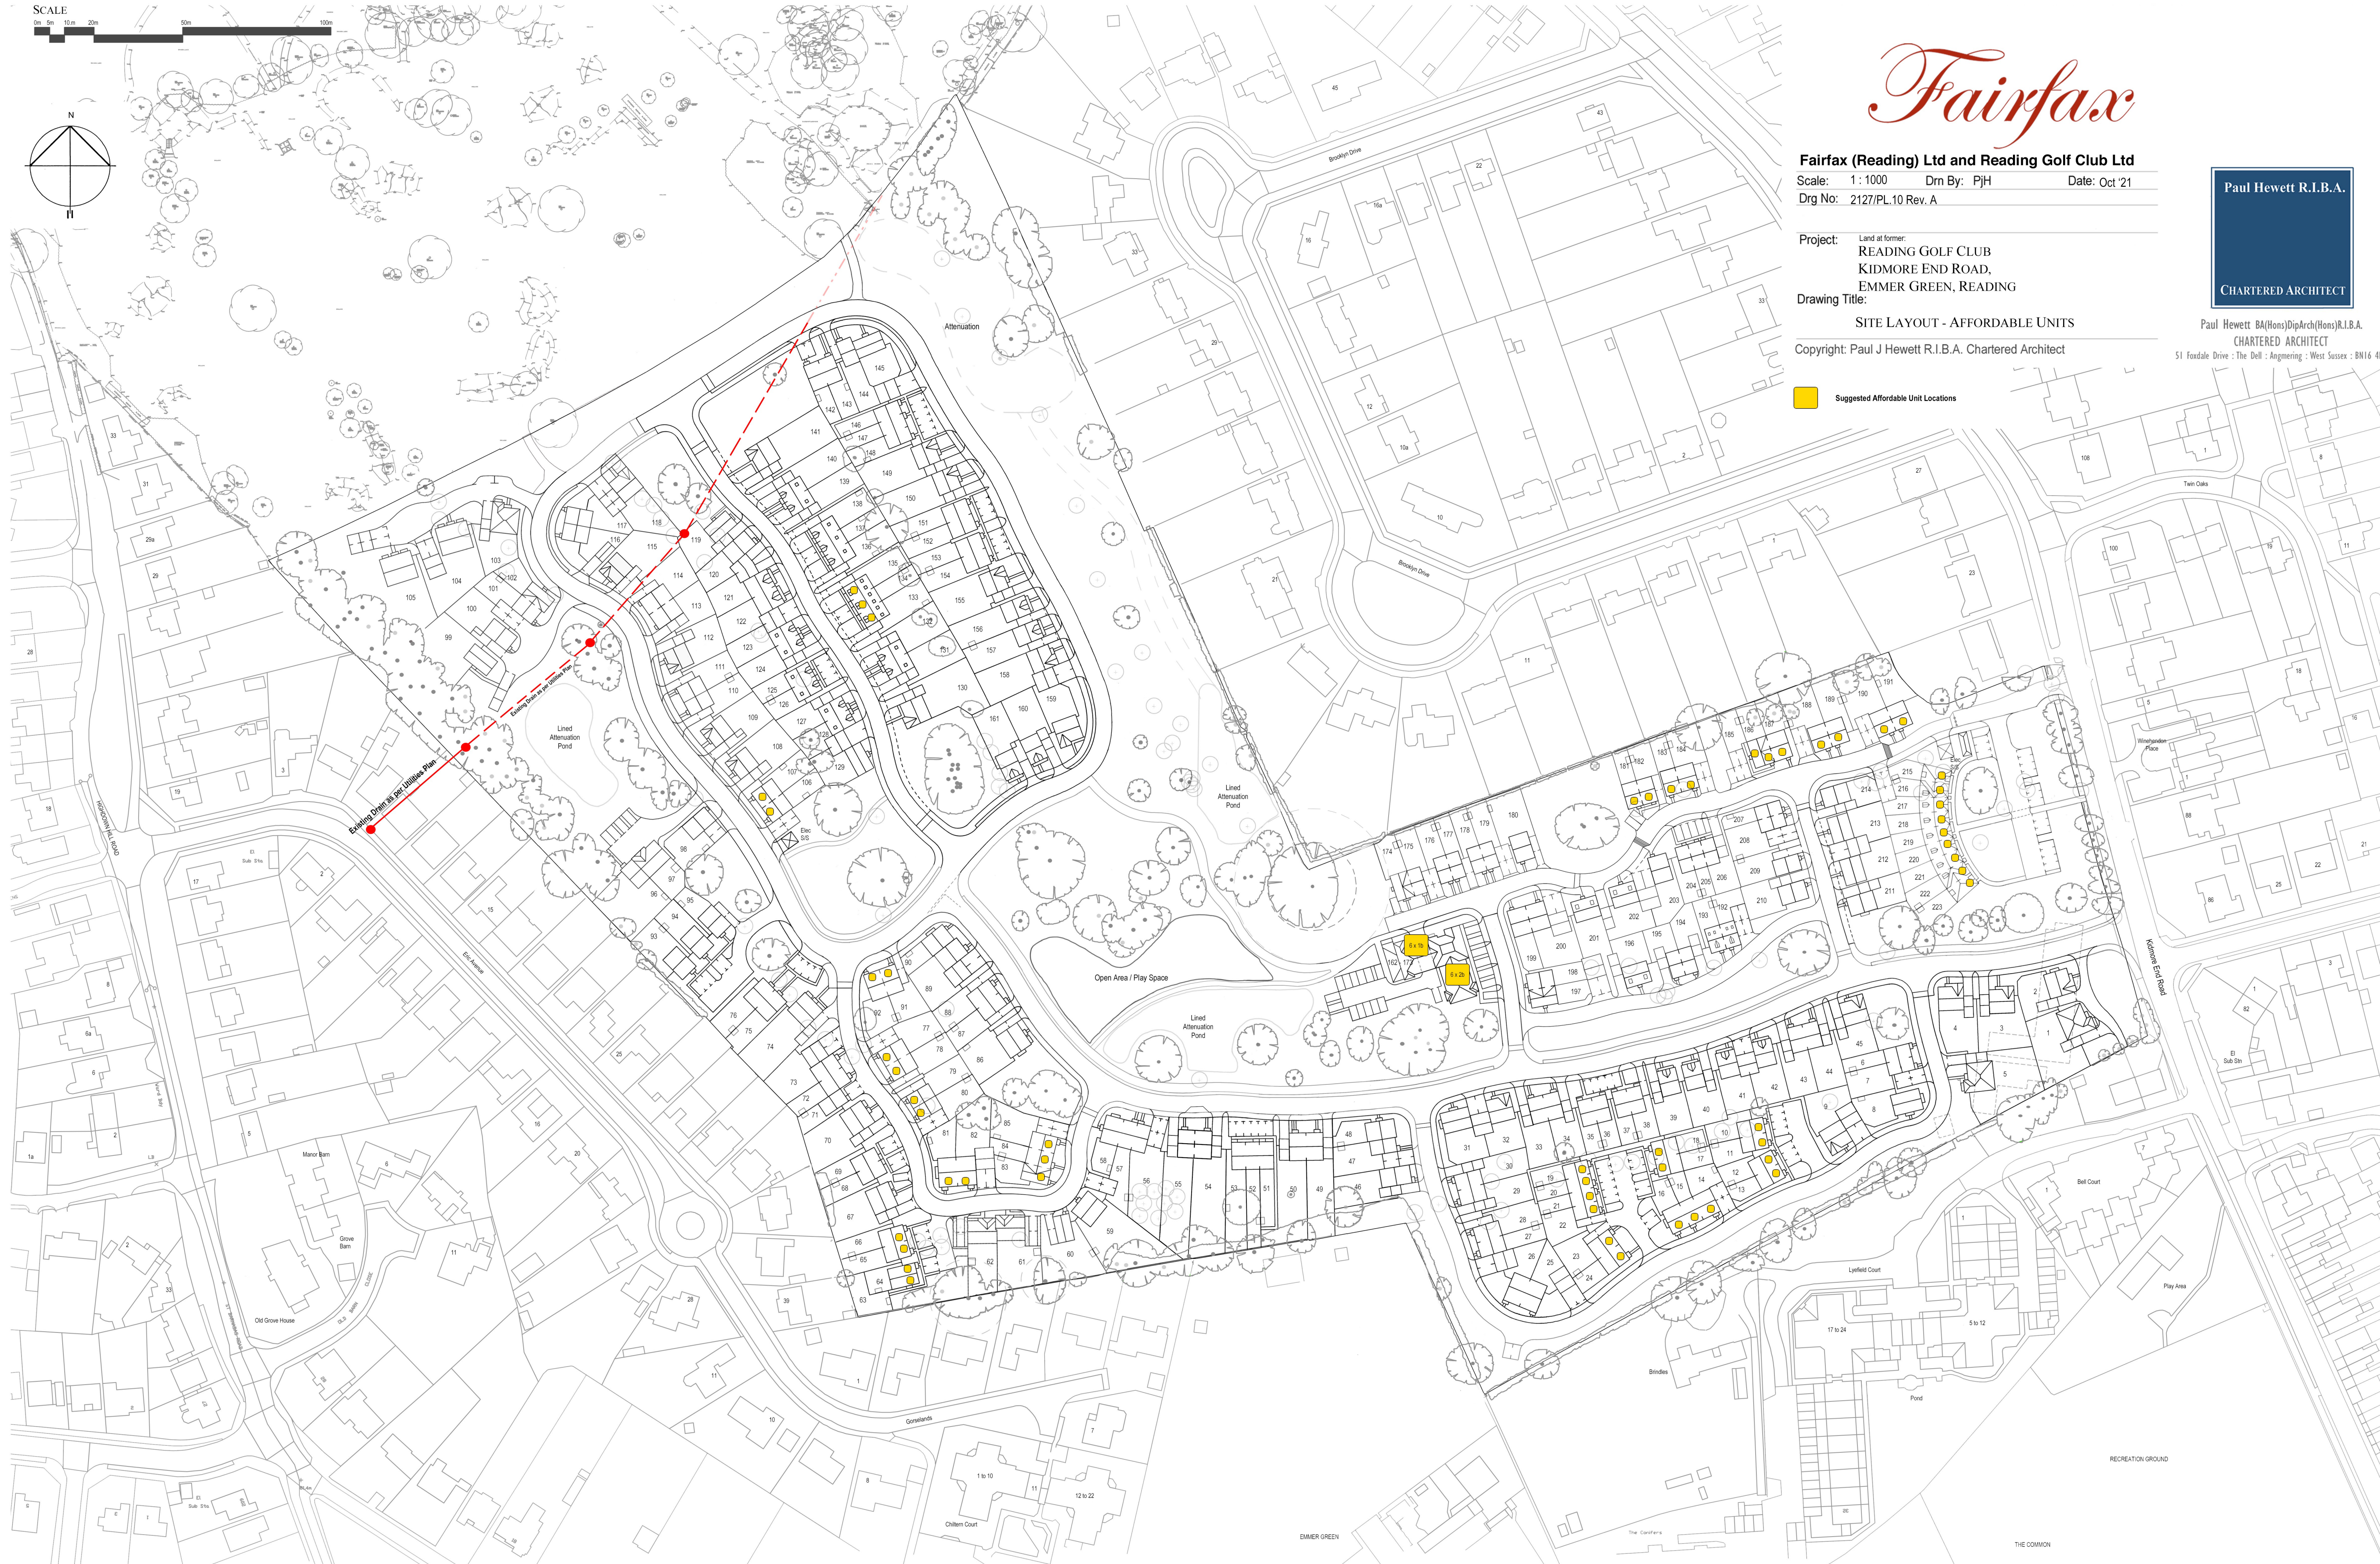
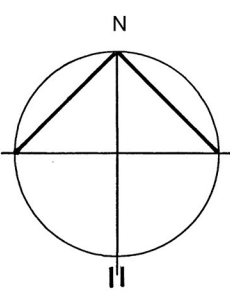


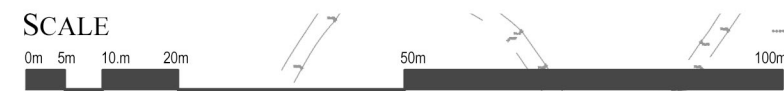

Fairfax

Fairfax (Reading) Ltd and Reading Golf Club Ltd

Scale: 1 : 1000 Dm By: PJH Date: Oct '21
Drg No: 2127/PL10 Rev. A

Project: Land at former:
READING GOLF CLUB
KIDMORE END ROAD,
EMMER GREEN, READING
Drawing Title:

SITE LAYOUT - AFFORDABLE UNITS

Copyright: Paul J Hewett R.I.B.A. Chartered Architect

Paul Hewett R.I.B.A.

CHARTERED ARCHITECT

Paul Hewett BA(Hons)DipArch(Hons)R.I.B.A.

CHARTERED ARCHITECT

51 Foxdale Drive : The Dell : Angmering : West Sussex : BN16 4HF

 Suggested Affordable Unit Locations