


- This drawing is the copyright of HNW Architects Ltd Registered No. 3589904
- All dimensions must be verified on site prior to construction.
- Do not scale this drawing except for Planning Application purposes.
- Ordinance Survey Licence No. 100000200
- Only PDF issues of this drawing are controlled. All other formats of this drawing (e.g. .dwg Autocad or .rvt Revit files) are un-controlled and are used at your own risk.
- This drawing must not be copied, transmitted or passed to a third party, without written consent.

Rev	Amendments	by	chkd	Date
P1	First Issue	AJ	KC	26.10.2020

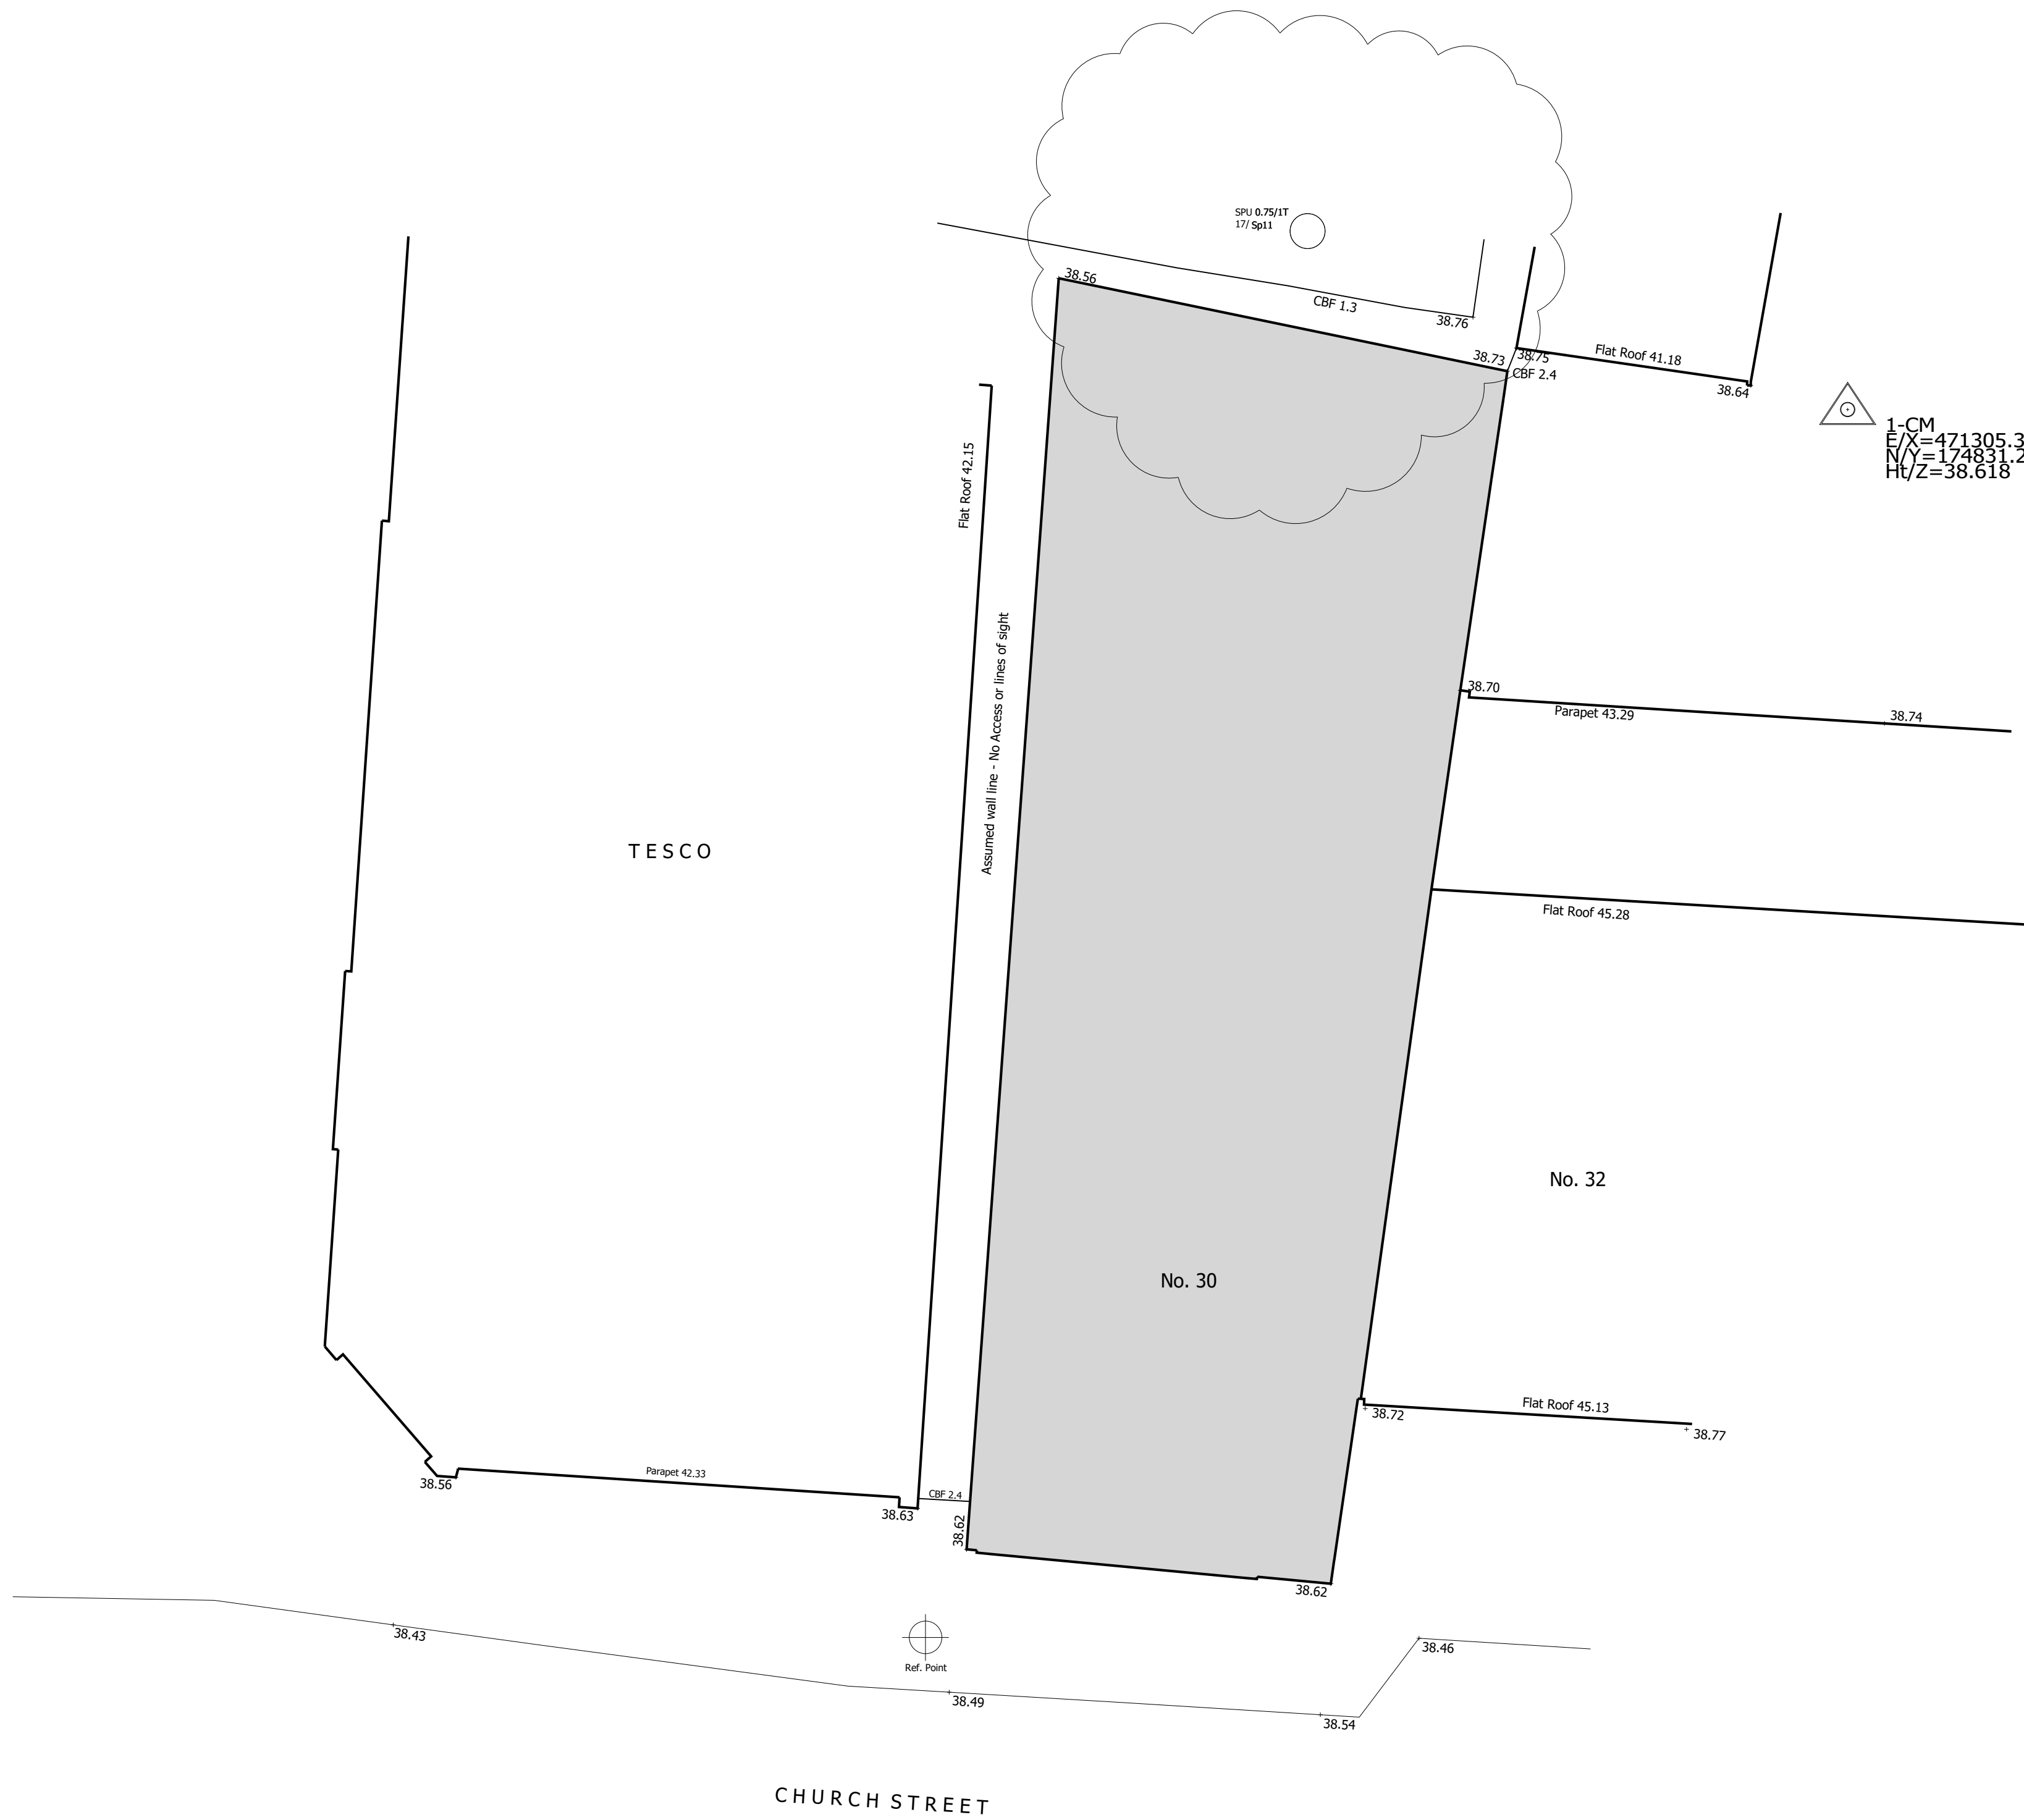

Drawing is based on survey by **Encompass surveys**:
Ref: **2KK1 30 Church Street, Caversham (PS)** dated:
2020/06/10

Note: Design Intent
This drawing illustrates design intent only and is subject to Structural Engineer's and further specialist consultant's detailed design review & input, Planning & Building Control consent.



Scale 1:100

Project
**30 CHURCH STREET
CAVERSHAM**

Drawn By **AJ** Checked By **KC** HNW Project No. **20108B** Date Created **OCT 2020**

Scale
A1- 1:100

Drawing Title
**EXISTING
SITE SURVEY PLAN**

Drawing Status **PRELIMINARY** Revision **P1**

Drawing Number
20108B-HNW-ZZ-ZZ-DR-A-1101

61 North Street, Chichester, West Sussex, PO19 1NB

hnw architects