




LEGEND

GENERAL

- APPLICATION BOUNDARY
- OWNERSHIP BOUNDARY
- PHASING LINE
- PROPOSED LEVELS
- EXISTING RETAINED LEVELS

FOR FULL LEGEND REFER TO LDA DRAWING SHRN-LDA-S2-ZZ-DR-L-100-103

- NOTES
1. Information outside of red line boundary is shown for contextual purposes only and subject to a S278 agreement.
 2. Proposed levels and drainage are shown indicatively for concept coordination. Refer to engineers' drawings for all levels, drainage, build ups and services.
 3. Refer to Architect's drawings for balustrades and wall claddings.
 4. Do not scale drawing.
 5. This drawing must be read in conjunction with all consultants' relevant drawings and specifications.
 6. All setting out, levels and dimensions and sequence of construction to be agreed on site prior to ordering/manufacturing of materials.

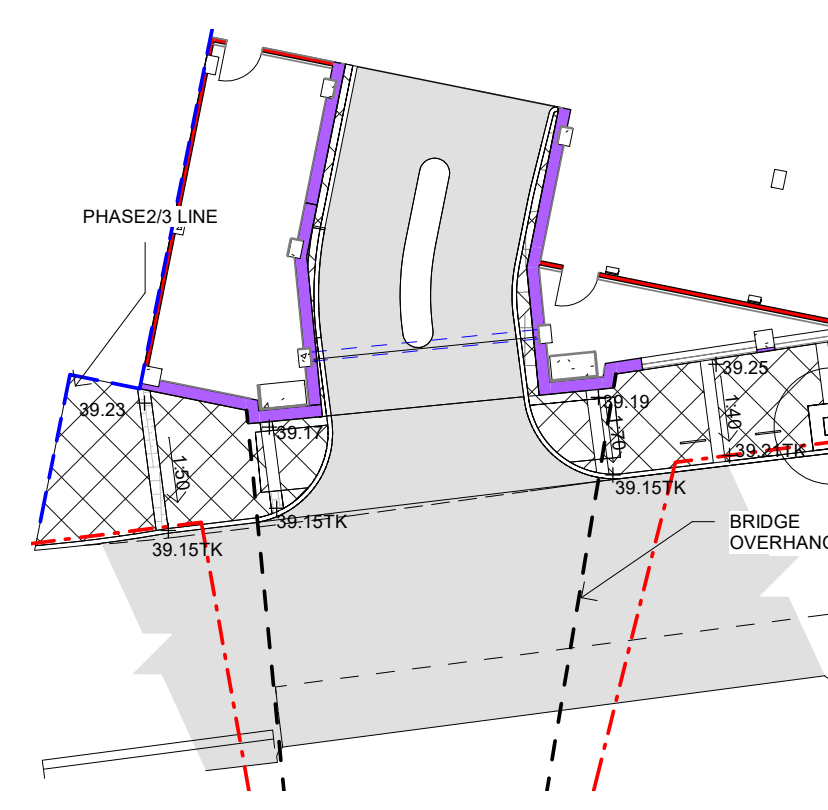

T03	STAGE 4A UPDATE	ER/TW/C	29.03.21
T02	STAGE 4A ISSUE	ER/TW/C	20.07.03
T01	STAGE 4A ISSUE	ER/TW/C	20.06.05

REV	DESCRIPTION	BY/CHK/APP	DATE
-----	-------------	------------	------

LDA DESIGN
www.lda-design.co.uk
E mail@lda-design.co.uk

PROJECT TITLE
STATION HILL NORTH, READING
MASTER LLP

DRAWING TITLE
GENERAL ARRANGEMENT PLAN

ISSUED BY

SCALE@A1
PURPOSE OF ISSUE Tender
STATUS D2

PROJECT ORIGIN ZONE LEVEL TYPE ROLE CLASS NUMBER
_SHRN-LDA-S2-ZZ-PL-L-100-101

No dimensions are to be scaled from this drawing.
All dimensions are to be checked on site.
Area measurements for indicative purposes only.

© LDA Design Consulting Ltd. Quality Assured to BS EN ISO 9001 : 2008
Sources: Ordnance Survey

