


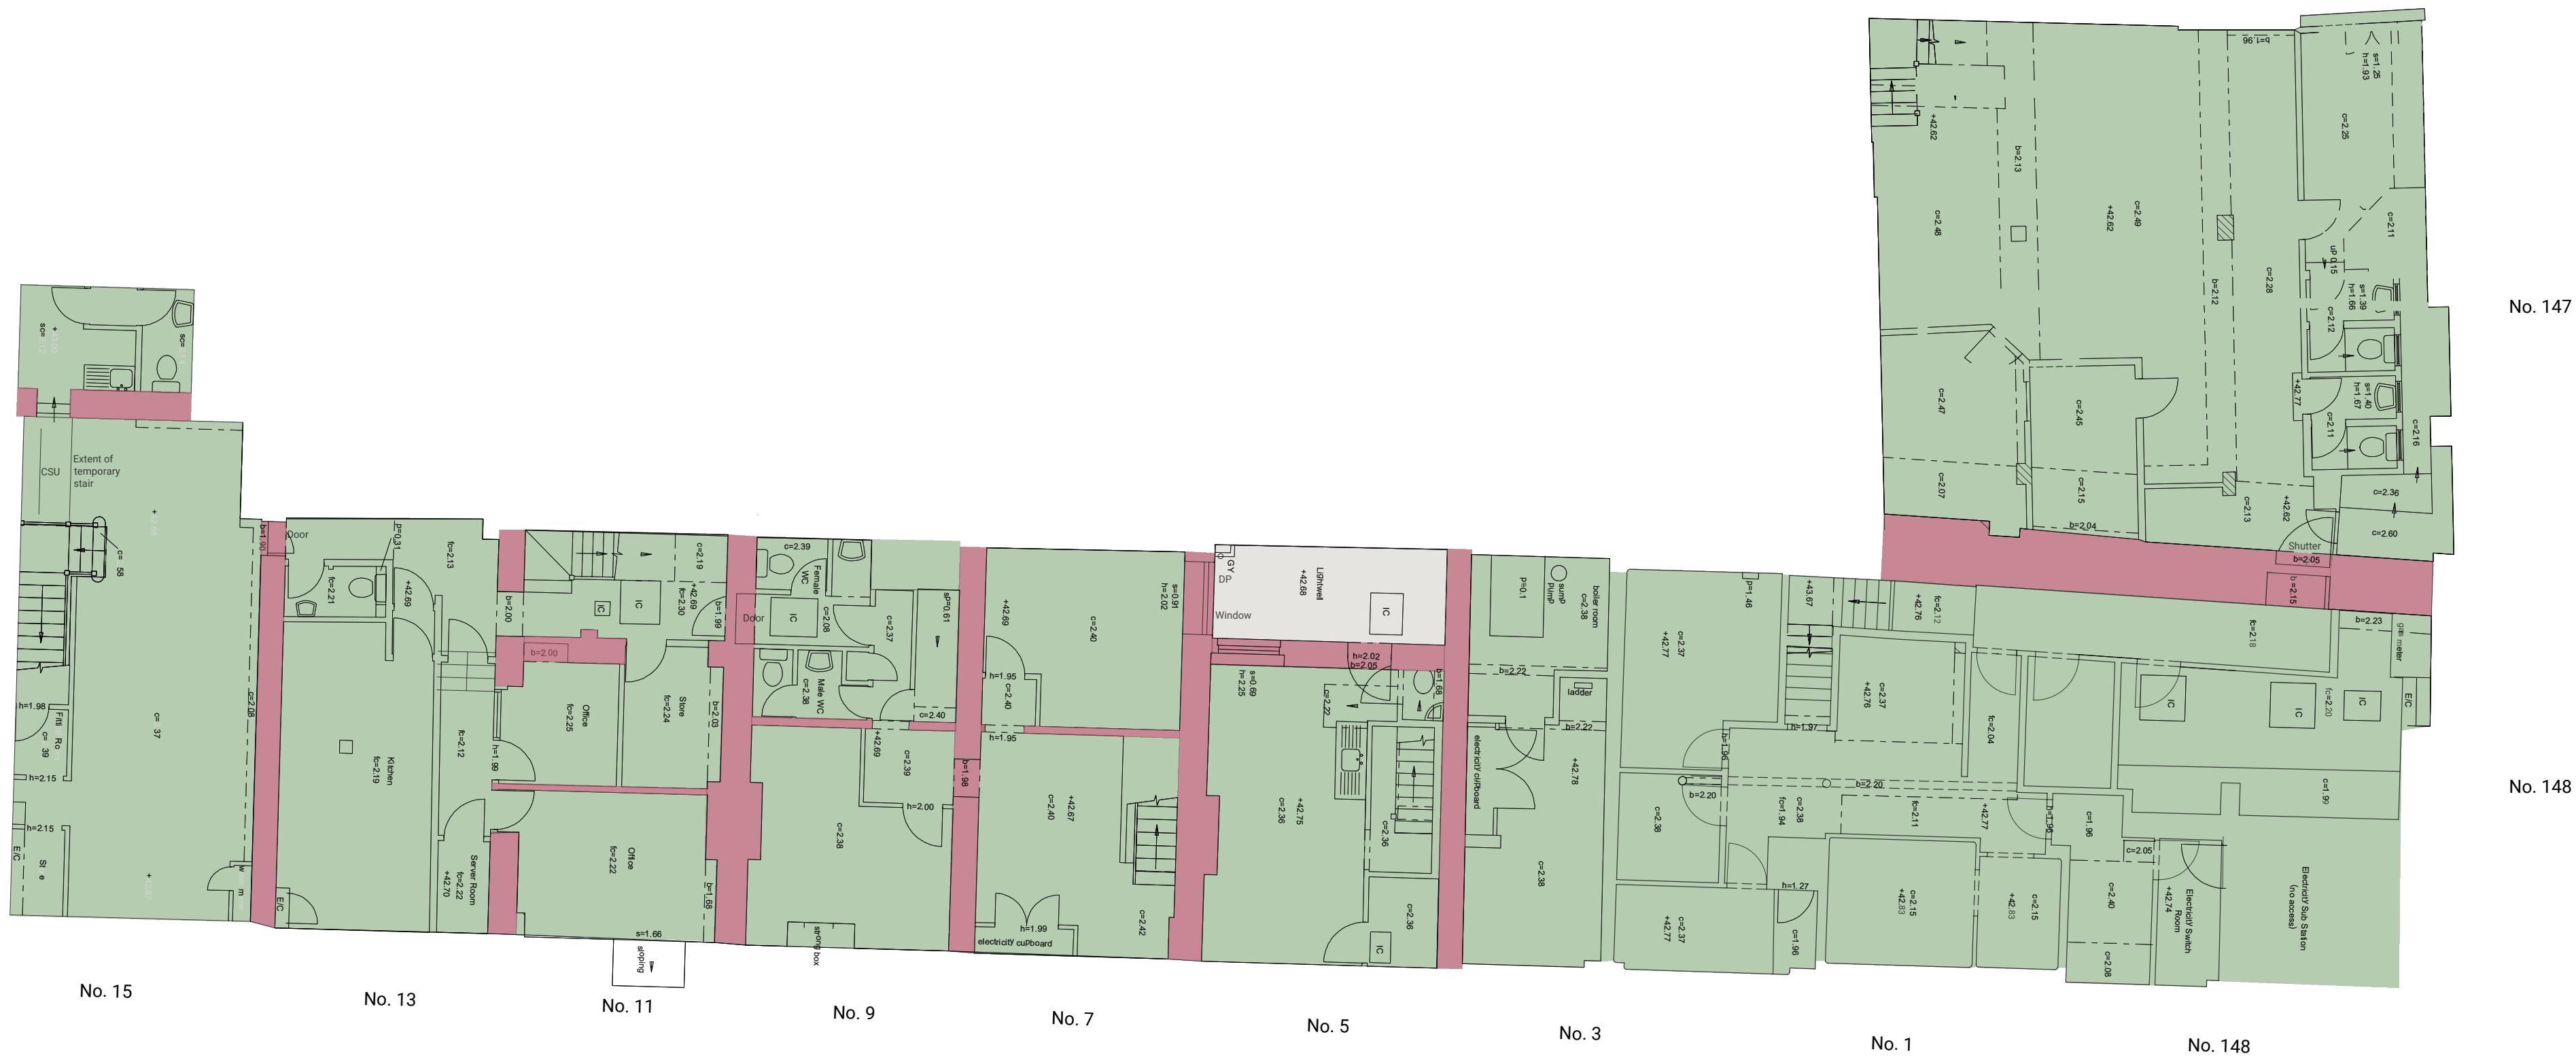

Notes:

- The Heritage Significance plans have been produced in consultation with Heritage Collective.
- Four categories of relative significance have been identified as follows:
 - Neutral/negative
 - Low
 - Medium
 - High
- Within each colour coded area there may be individual features or areas of a different value. For example, a high significance area may contain low significance or negative elements. The significance plans are intended as a broad brush assessment to indicate values overall as a tool for ongoing discussion.
- This classification is subject to change and requires detailed assessment.

P0 25.01.21 Planning issue

REV. DATE ISSUE

QUEEN VICTORIA ST
1- 15 Queen Victoria St
Reading RG1 1SY

Existing
Buildings Heritage Significance
Basement Plan

STATUS		SIZE
Planning		A1
PROJECT NO.	DRAWING NO.	REV.
20357	69	P0