
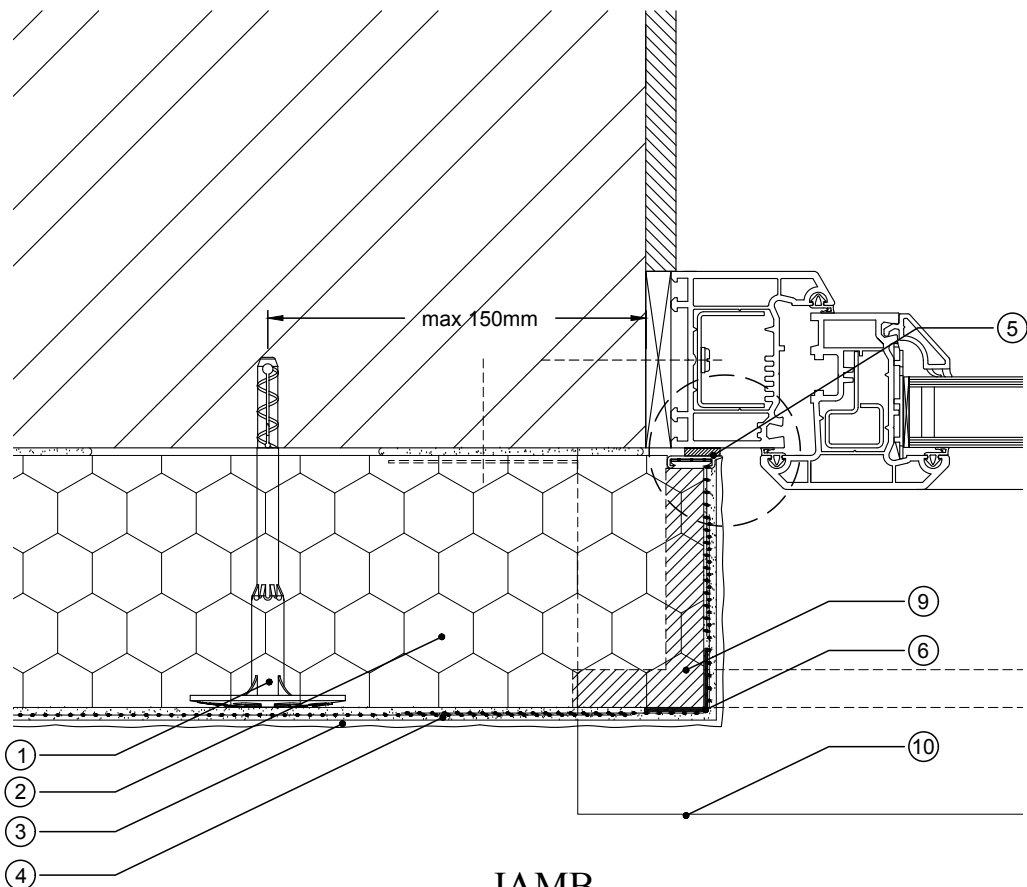


NOTE : Ensure that drainage openings to window frame/sill are maintained

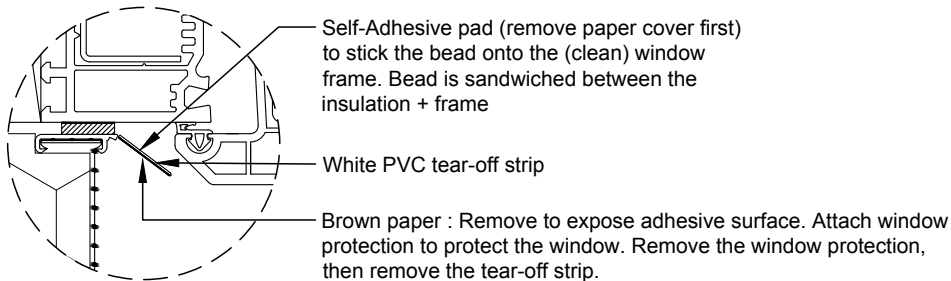


JAMB


TABLE

WINDOW SEAL STRIP APPLICATION SUITABILITY			
Window Size	Insulated Render - Insulation Thickness		
	≤ 100mm	100 - 160mm	160 - 300mm
≤ 2m²	BEA/PWSS/STD/EWI BEA/PWSS/RO *	BEA/PWSS/STD/EWI BEA/PWSS/LS-32/2.4	BEA/PWSS/LW-29/EWI/2.4 BEA/PWSS/LA-26/EWI/2.6
> 2m²	BEA/PWSS/STD/EWI BEA/PWSS/LS-32/2.4	BEA/PWSS/LA-26/EWI/2.6 BEA/PWSS/LS-32/2.4 BEA/PWSS/LW-29/EWI/2.4	BEA/PWSS/LW-29/EWI/2.4 BEA/PWSS/LA-26/EWI/2.6

* BEA/PWSS/RO to be used only where available width of frame is insufficient to allow BEA/PWSS/STD/EWI or other window sealing strip types to be used.
In some cases it is necessary to remove the tear-off strip before installing the window seal strip.

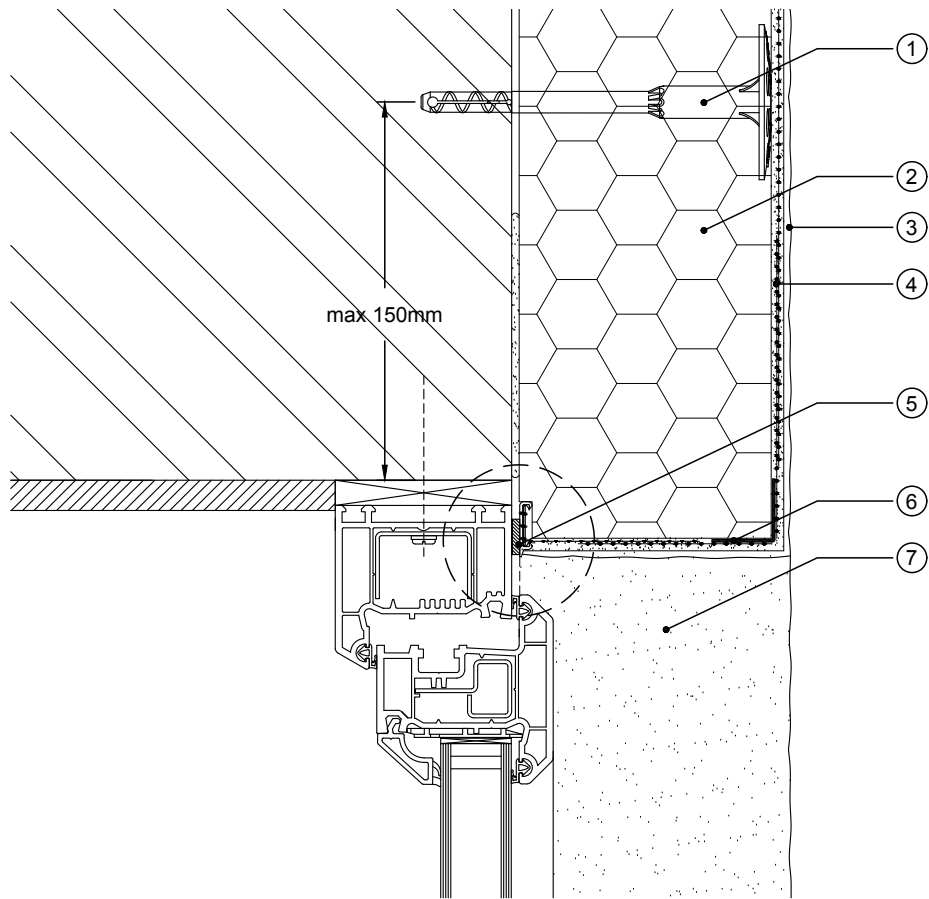

HEAD

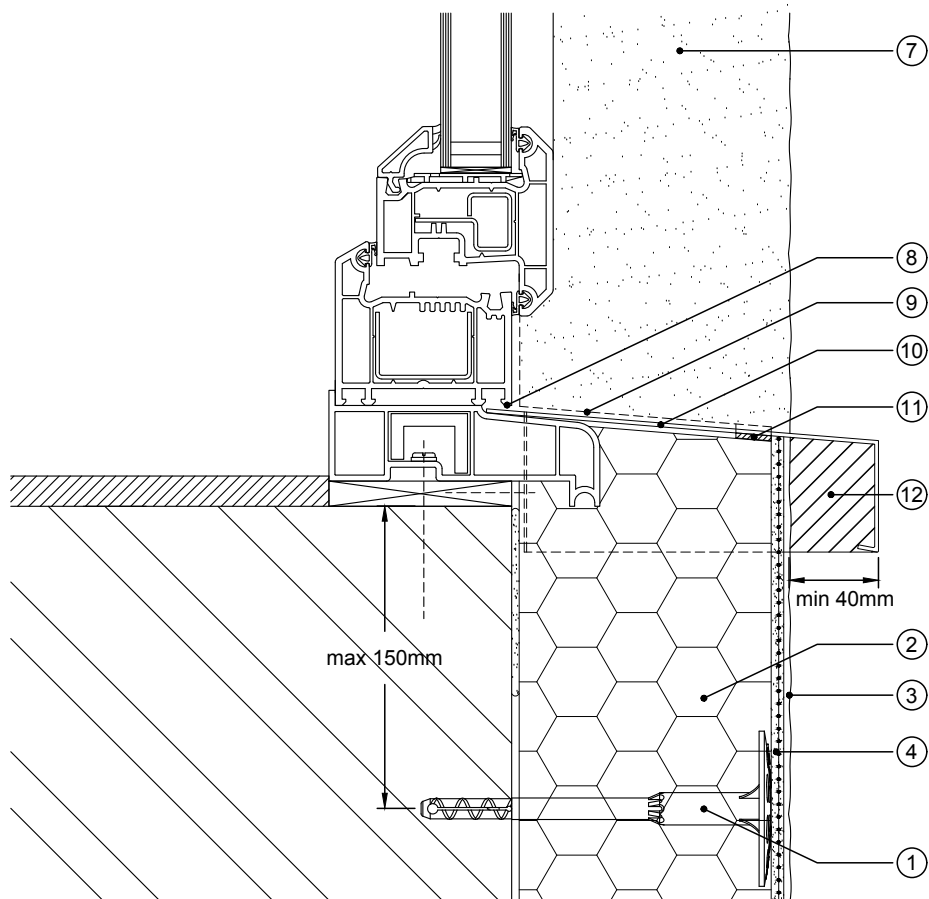

SILL

- 1 PermaRock Insulation Fixing at max 300mm centres around structural opening
- 2 PermaRock Insulation (type and thickness to specification) on PermaRock Adhesive
- 3 PermaRock Decorative Finish
- 4 PermaRock Bedding Mortar incorporating PermaRock Reinforcing Mesh
- 5 PermaRock Window Seal Strip, type refer to Table
- 6 PermaRock Corner Bead
- 7 Rendered reveal at jamb
- 8 Maintain free drainage of window frame at sill
- 9 Line of sealing tape to top and sides of oversill
- 10 PermaRock polyester powder coated aluminium oversill with side fixing lugs
- 11 PermaRock Sealing Tape 054/00
- 12 Oversill end cap

Where applicable all dimensions and details should be read in conjunction with specialist consultants drawings and the project specification.

All dimensions should be checked on site by the contractor and any discrepancies should be brought to the attention of PermaRock Products Ltd.

This drawing is the copyright of PermaRock Products Ltd. It shall not be copied to any other third party without the express written consent of PermaRock Products Ltd.

Notes :

1	12/03/2018	Table revised	TYT	JFR
---	------------	---------------	-----	-----

Rev	Date	Amendments	By	Approved
-----	------	------------	----	----------

PERMAROCK

PermaRock Products Ltd.
Jubilee Drive
Loughborough
Leicestershire
LE11 5TW
Tel: (01509) 262924
Fax: (01509) 230063
Email: permarock@permarock.com
Web: www.permarock.com

Client : -

Project : Standard Detail - EWI on Brick or Blockwork Masonry

Project Ref : -

Title : Retained Window and Sill (Flush Frame) - EWI System with PPC Aluminium Oversill

Drawn By : TYT

Approved By : JFR

Date : 15/01/2016

Original Size : A3

Scale : NTS

Drawing No : W-RET-P-003

Rev.1