
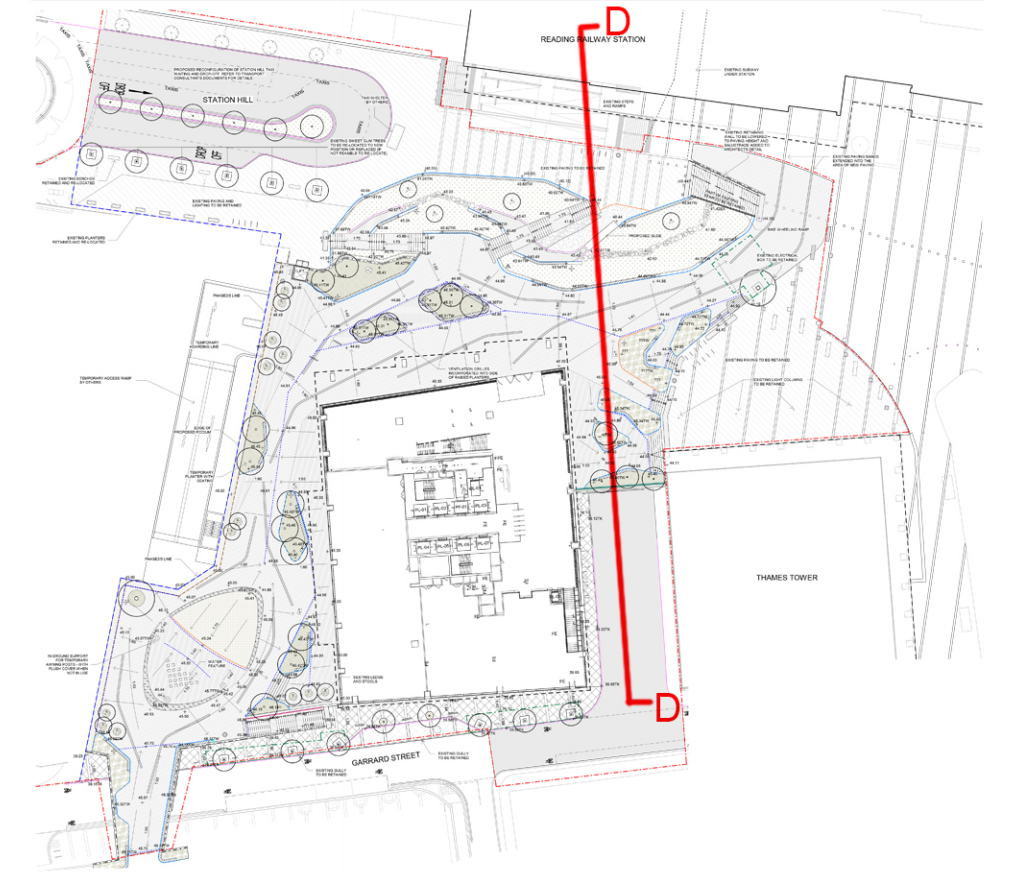


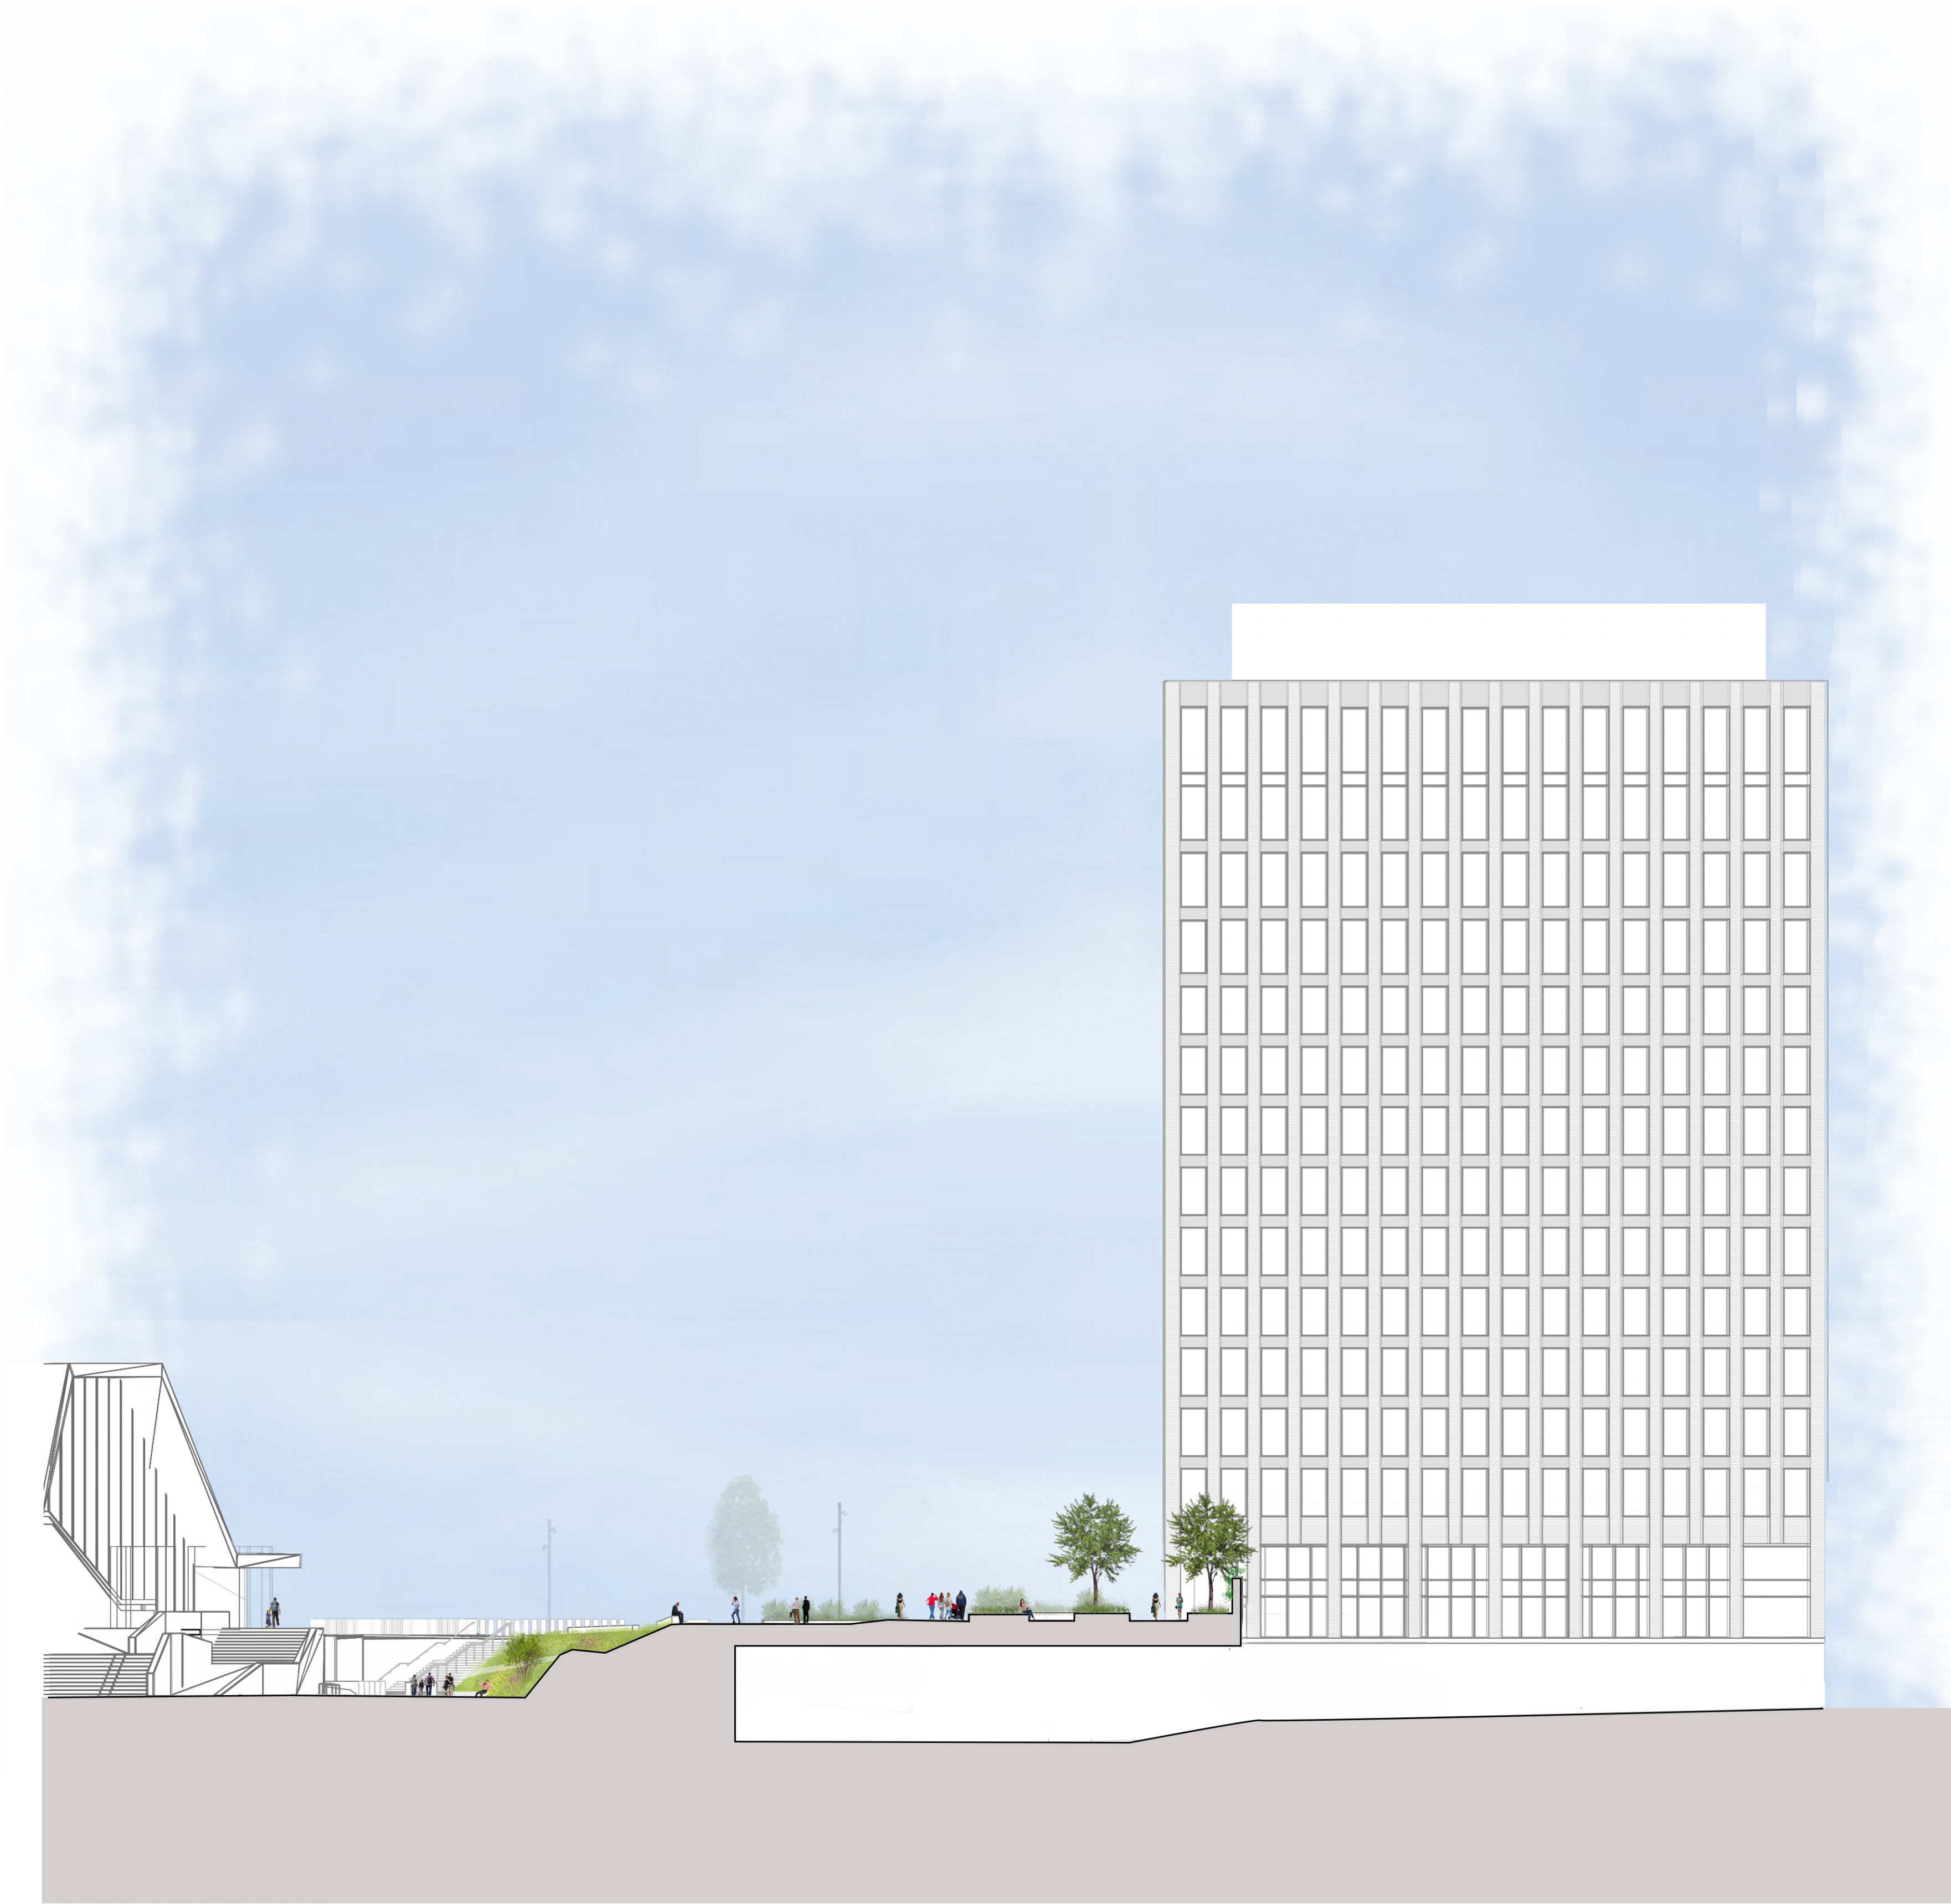

T03 STAGE 4A ISSUE SZ/TW/CI 29/03/2020

LDA DESIGN
www.lda-design.co.uk
E mail@lda-design.co.uk

PROJECT TITLE
STATION HILL NORTH, READING
APPLICANT
SH READING MASTER LLP
DRAWING TITLE
PHASE 2 - SITE SECTION D

ISSUED BY London
SCALE@A1 1 : 250
PURPOSE OF ISSUE D2
STATUS TENDER

PROJECT ORIGIN ZONE LEVEL TYPE ROLE CLASS NUMBER
SHRN - LDA - S2 - ZZ - DR - L - 400-104

No dimensions are to be scaled from this drawing.
All dimensions are to be checked on site.
Area measurements for indicative purposes only.

© LDA Design Consulting Ltd. Quality Assured to BS EN ISO 9001 : 2008
Sources Ordnance Survey

