


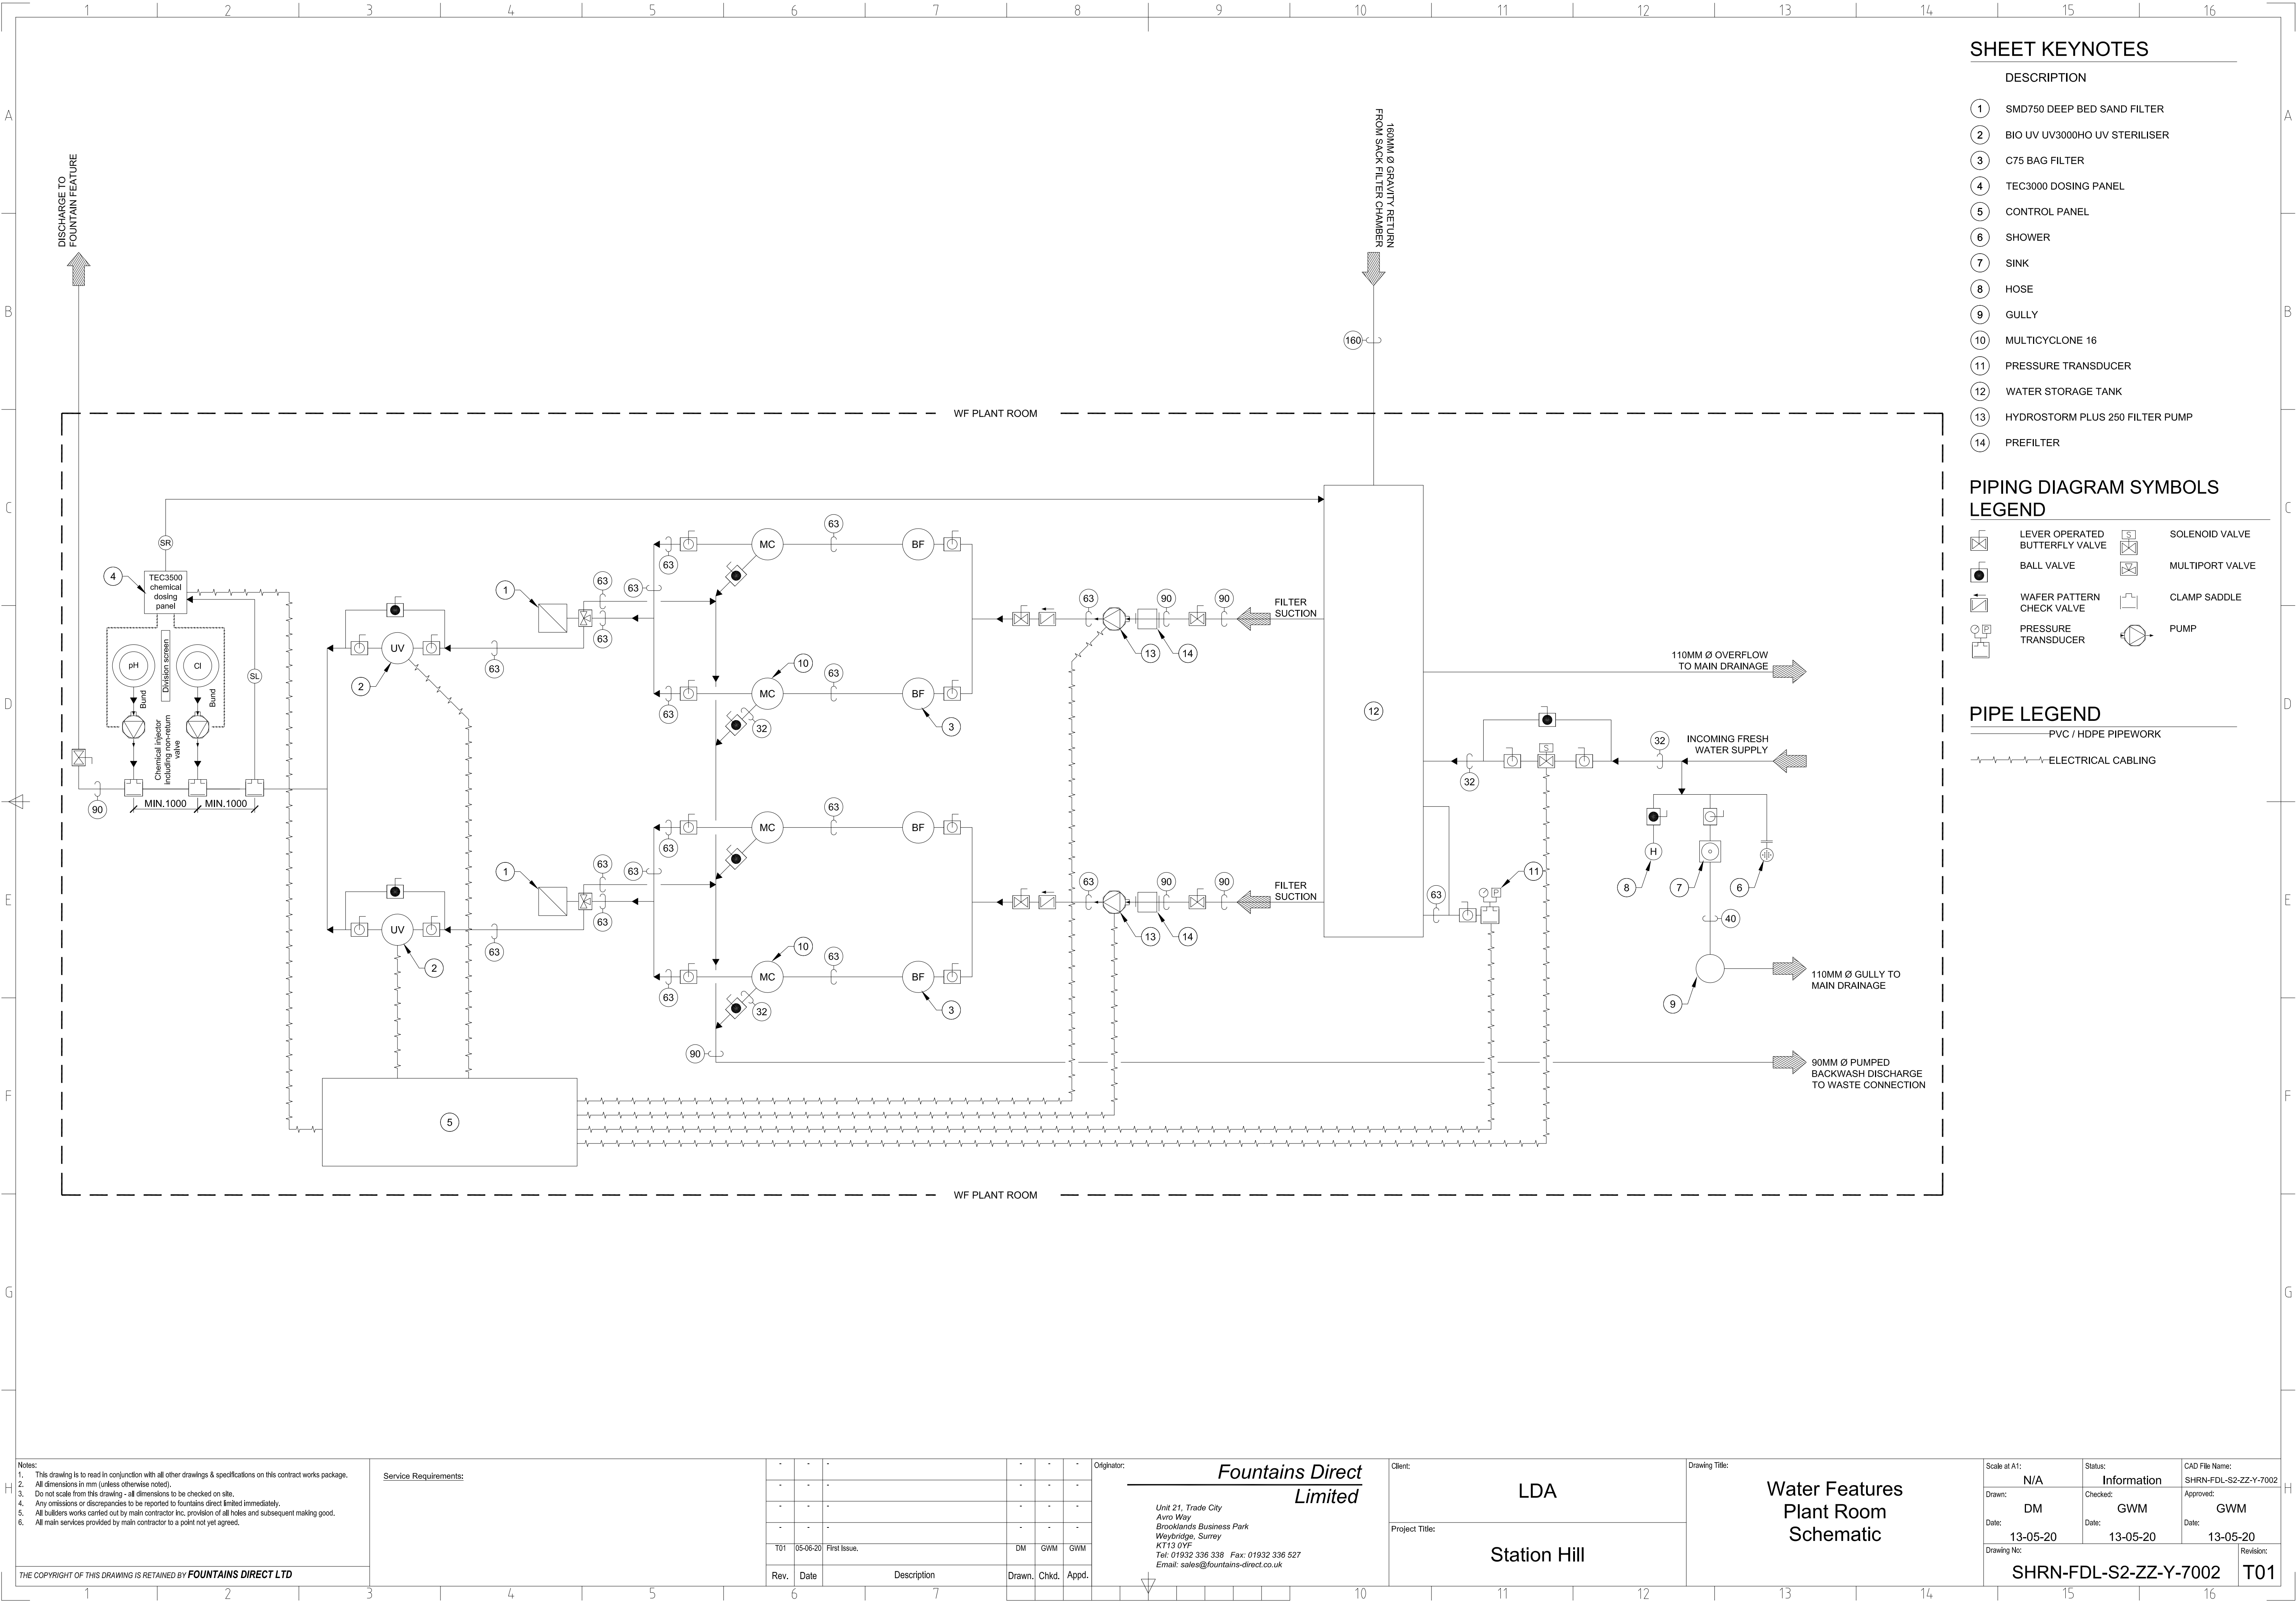

SHEET KEYNOTES

DESCRIPTION	
1	SMD750 DEEP BED SAND FILTER
2	BIO UV UV3000HO UV STERILISER
3	C75 BAG FILTER
4	TEC3000 DOSING PANEL
5	CONTROL PANEL
6	SHOWER
7	SINK
8	HOSE
9	GULLY
10	MULTICYCLONE 16
11	PRESSURE TRANSDUCER
12	WATER STORAGE TANK
13	HYDROSTORM PLUS 250 FILTER PUMP
14	PREFILTER

PIPING DIAGRAM SYMBOLS
LEGEND

	LEVER OPERATED BUTTERFLY VALVE		SOLENOID VALVE
	BALL VALVE		MULTIPORT VALVE
	WAFER PATTERN CHECK VALVE		CLAMP SADDLE
	PRESSURE TRANSDUCER		PUMP

PIPE LEGEND

	PVC / HDPE PIPEWORK
	ELECTRICAL CABLING

Notes:
1. This drawing is to read in conjunction with all other drawings & specifications on this contract works package.
2. All dimensions in mm (unless otherwise noted).
3. Do not scale from this drawing - all dimensions to be checked on site.
4. Any omissions or discrepancies to be reported to fountains-direct limited immediately.
5. All builders works carried out by main contractor Inc, provision of all holes and subsequent making good.
6. All main services provided by main contractor to a point not yet agreed.

Service Requirements:

-	-	-	-	-	-
-	-	-	-	-	-
-	-	-	-	-	-
-	-	-	-	-	-
Y01	05-06-20	First Issue.	DM	GWM	GWM
Rev.	Date	Description	Drawn.	Chkd.	Appd.

Originator:

**Fountains Direct
Limited**

Unit 21, Trade City
Avro Way
Brooklands Business Park
Weybridge, Surrey
KT13 0YF
Tel: 01932 336 339 Fax: 01932 336 527
Email: sales@fountains-direct.co.uk

Client:

LDA

Project Title:

Station Hill

Drawing Title:

**Water Features
Plant Room
Schematic**

Scale at A1:

N/A

Status:

Information

CAD File Name:

SHRN-FDL-S2-ZZ-Y-7002

Drawn:

DM

Checked:

GWM

Approved:

GWM

Date:

13-05-20

Date:

13-05-20

Date:

13-05-20

Drawing No:

SHRN-FDL-S2-ZZ-Y-7002

Revision:

T01