


Beechwood Tree Care Ltd
Client: Reading School
Photo: 1

project		The Reading School Erleigh Road Reading		
client:		The Reading School		
title:		Tree Location Plan		
dwgs	scale:	job	date:	drawn:
BJH 01	Not To Scale	0767	Feb 2015	hjh

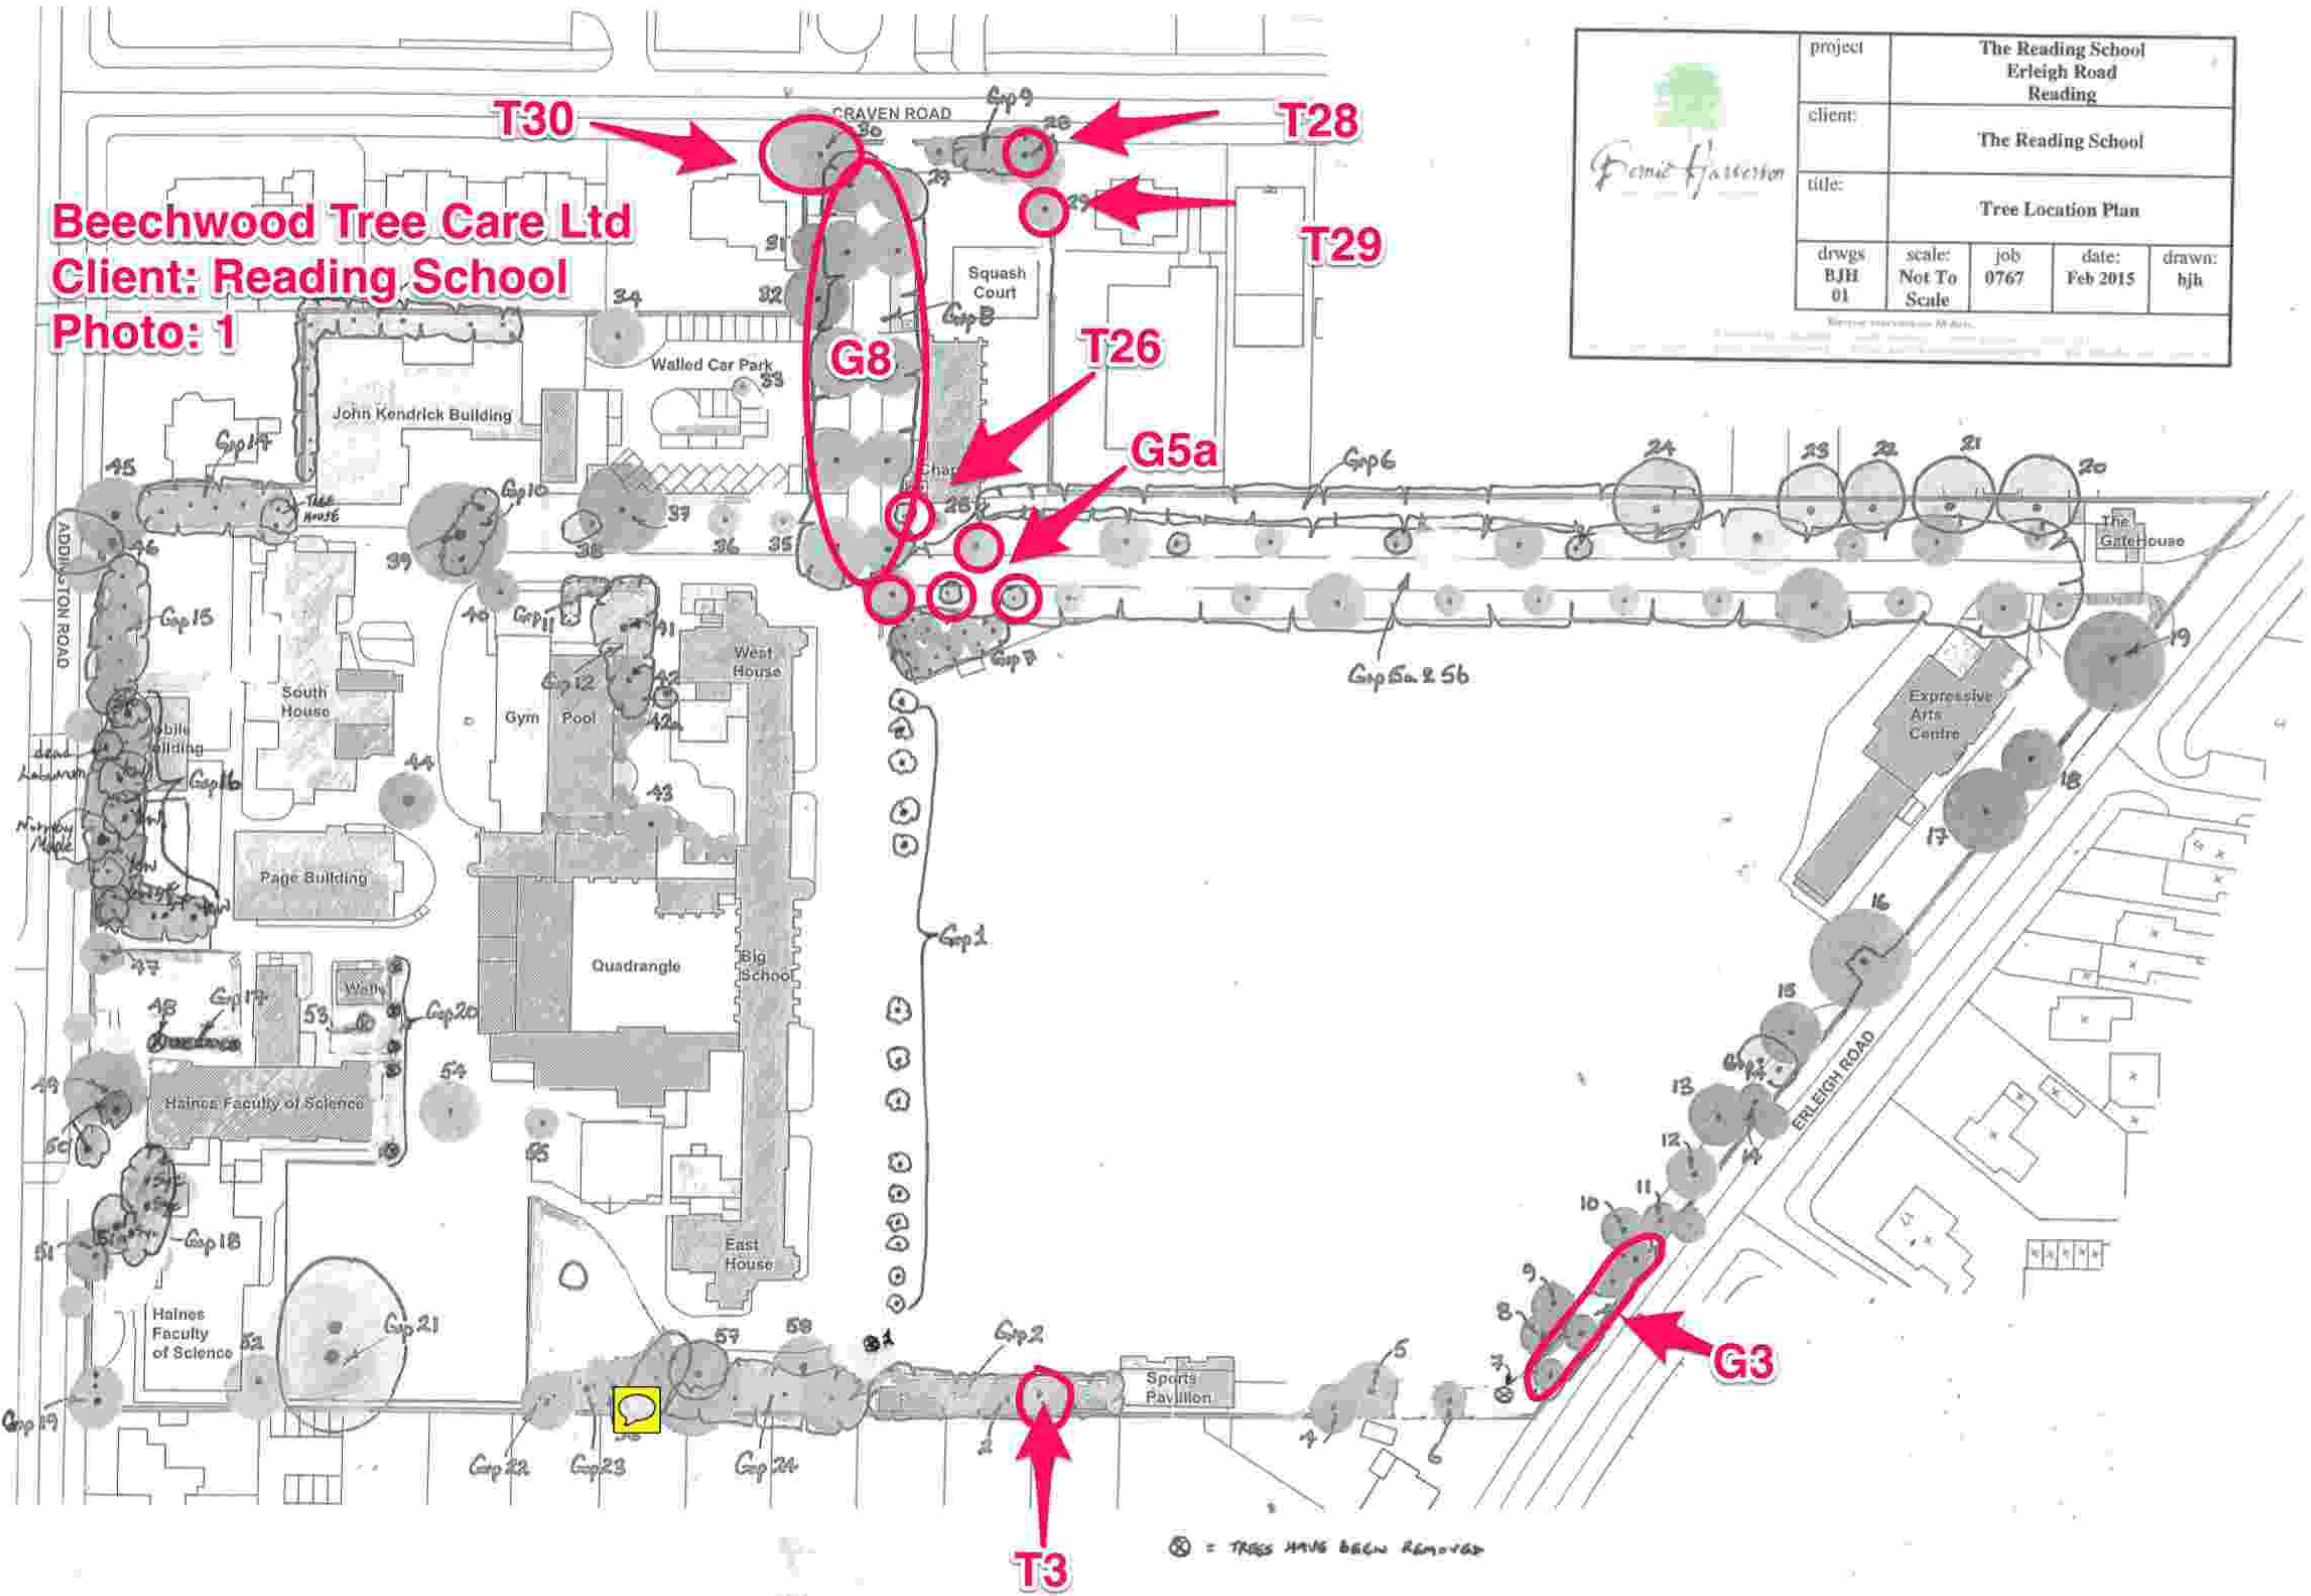

⊗ = TREES HAVE BEEN REMOVED