


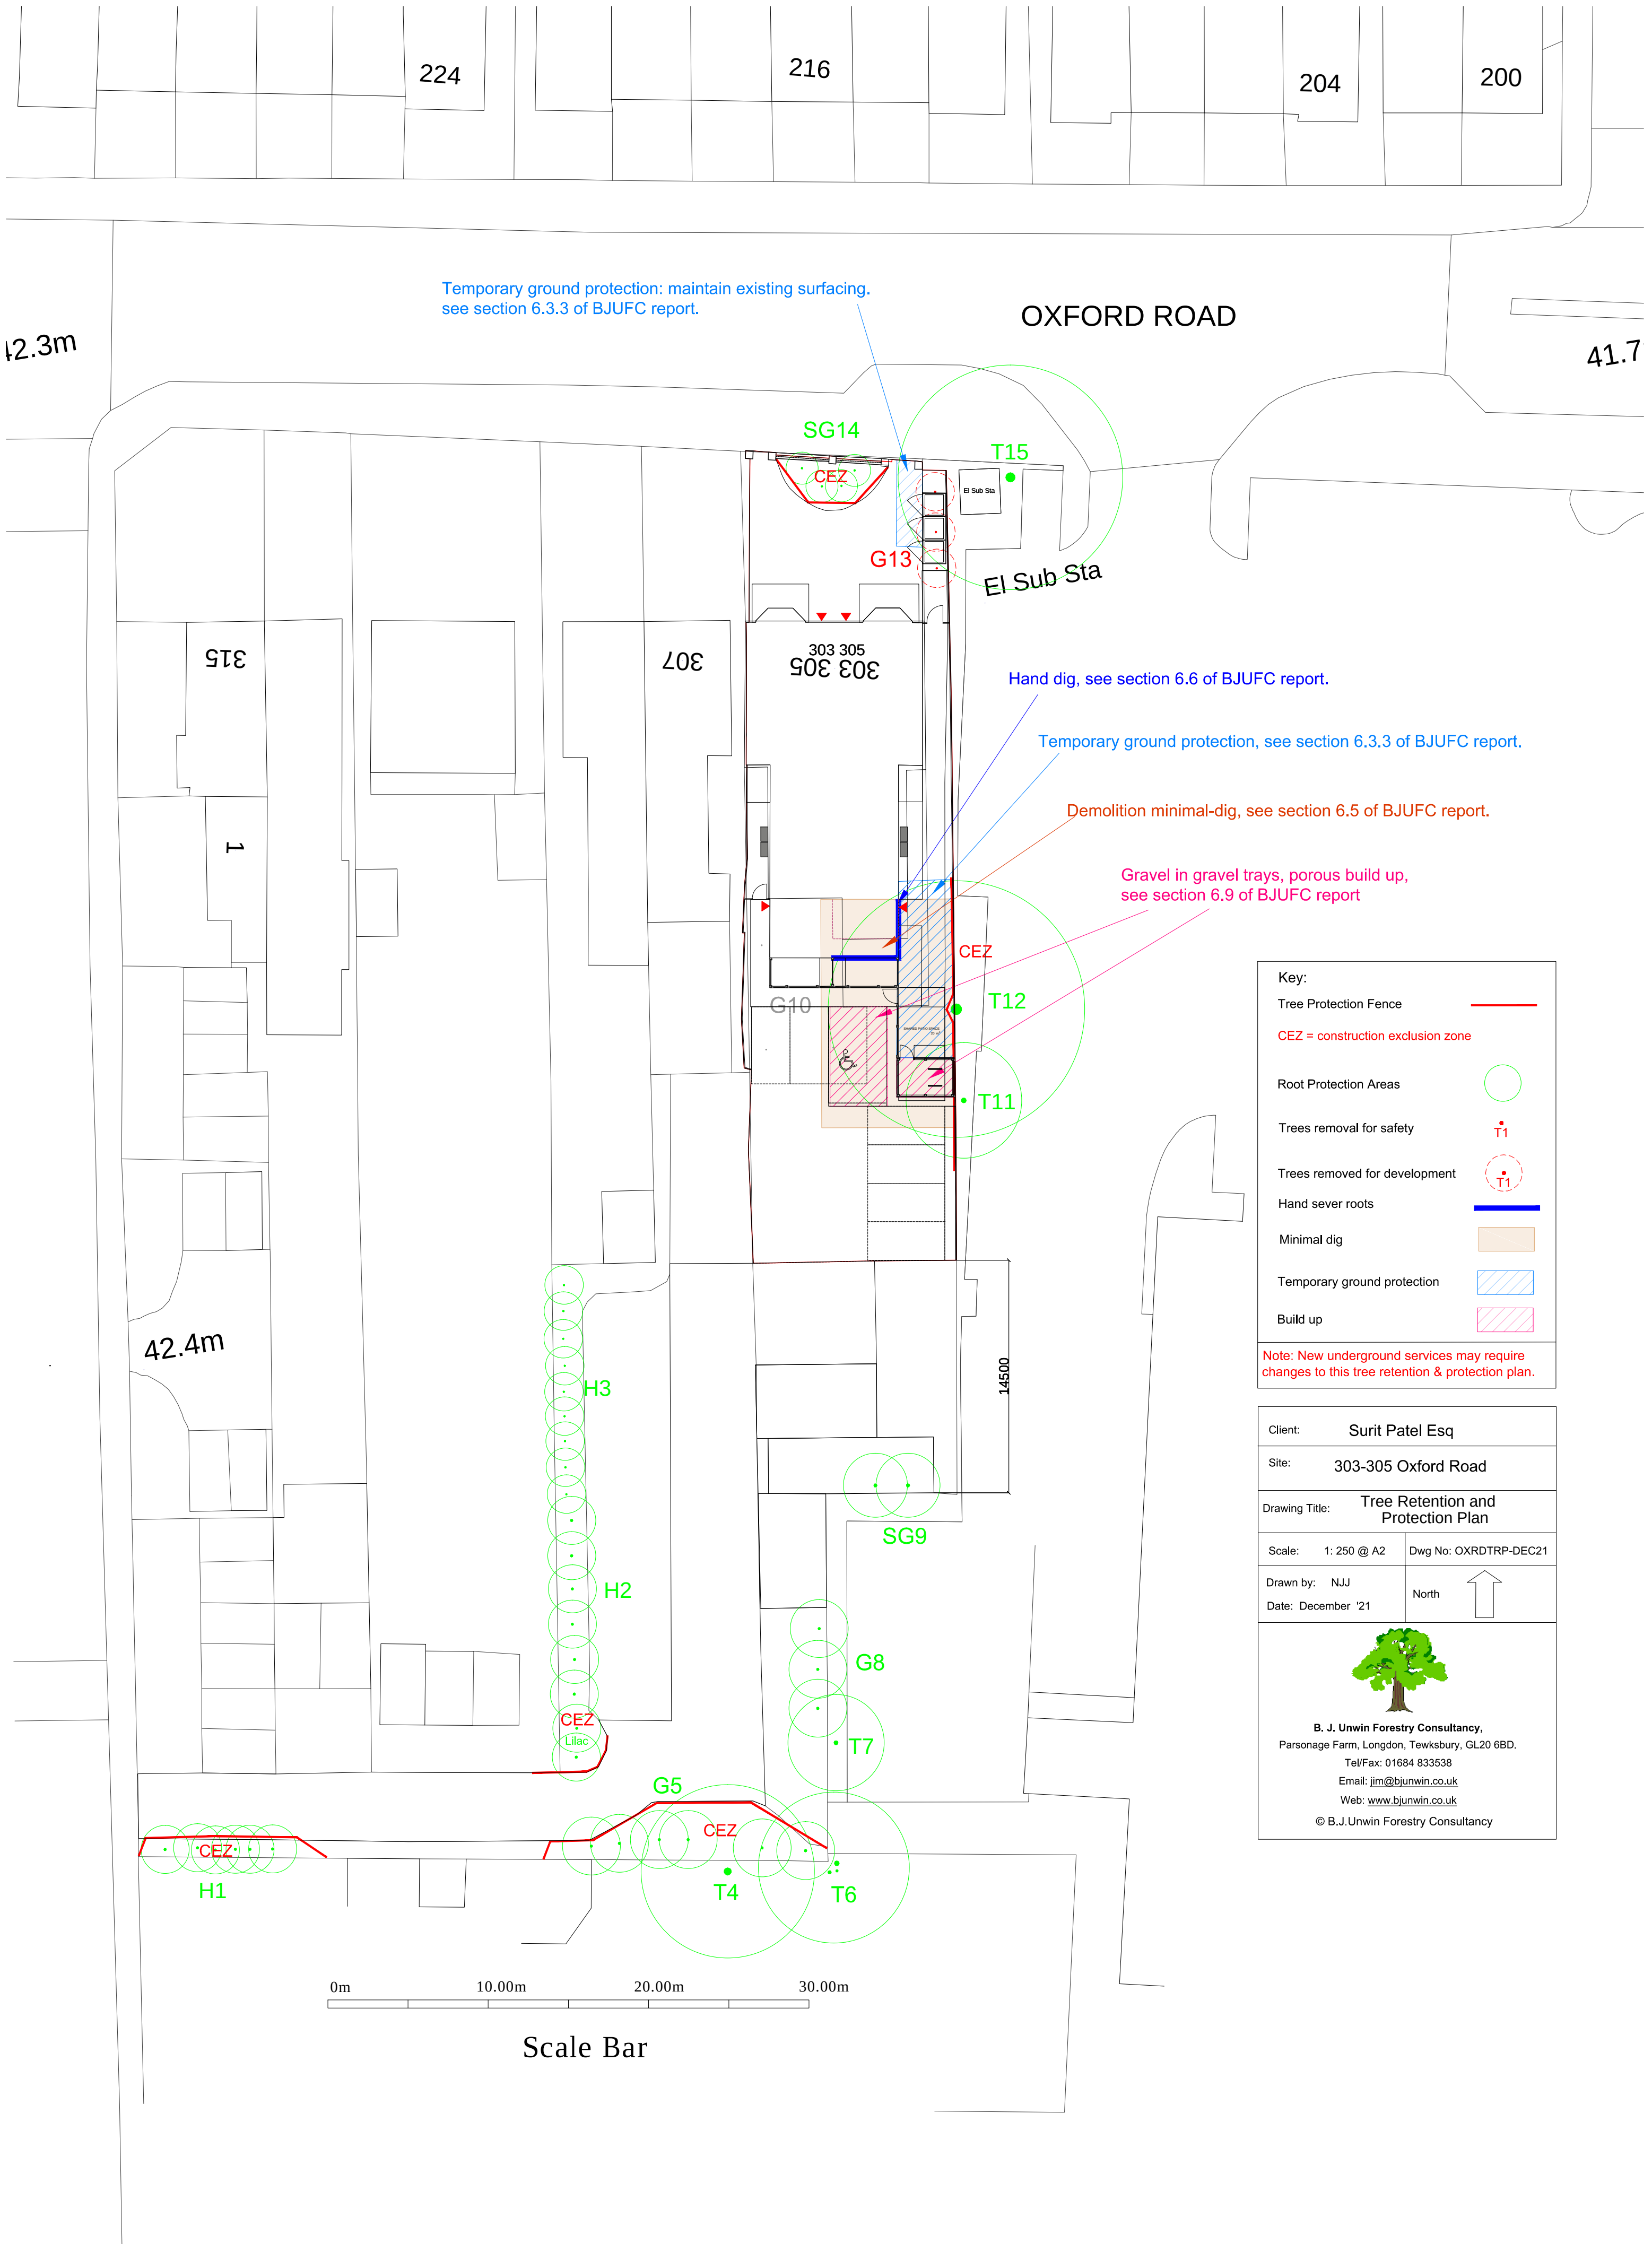

Key:

- Tree Protection Fence
- CEZ = construction exclusion zone
- Root Protection Areas
- Trees removal for safety
- Trees removed for development
- Hand sever roots
- Minimal dig
- Temporary ground protection
- Build up

Note: New underground services may require changes to this tree retention & protection plan.

Client:	Surit Patel Esq	
Site:	303-305 Oxford Road	
Drawing Title:	Tree Retention and Protection Plan	
Scale:	1: 250 @ A2	Dwg No: OXRDRTP-DEC21
Drawn by:	NJJ	North ↑
Date:	December '21	

B. J. Unwin Forestry Consultancy,
Parsonage Farm, Longdon, Tewksbury, GL20 6BD.
Tel/Fax: 01684 833538
Email: jim@bjunwin.co.uk
Web: www.bjunwin.co.uk
© B.J. Unwin Forestry Consultancy